




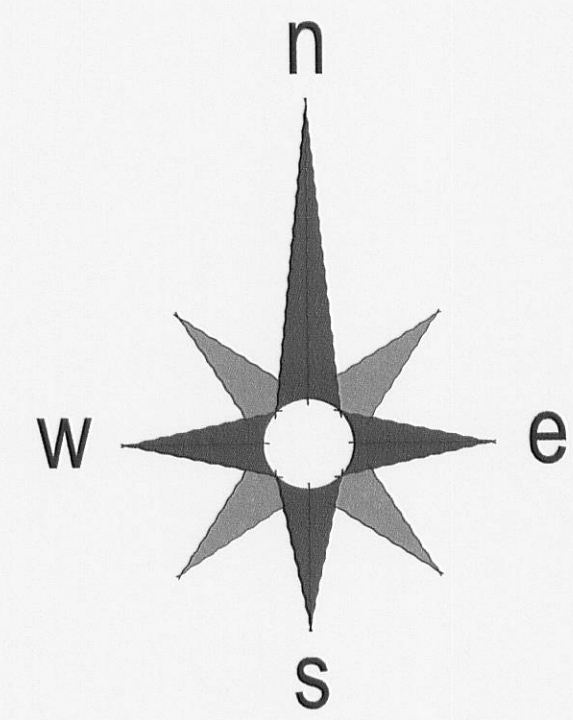

- key:
- 1800mm high screen fence
 - 1800mm high screen wall
 - railing & natural stone enclosure
 - 900mm high post & rail fence
 - 450mm knee rail
 - see drawing number apt/001-004 for details
 - hanson chidwell multi brick
 - forticrete split face reconstituted stone - bathstone
 - natural stone elevation

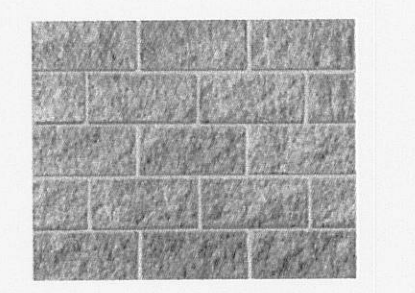

forticrete split face reconstituted stone - bathstone

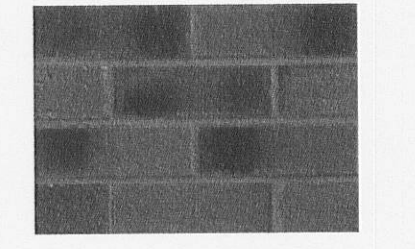

hanson chidwell multi brick

320120379P