



320120379P

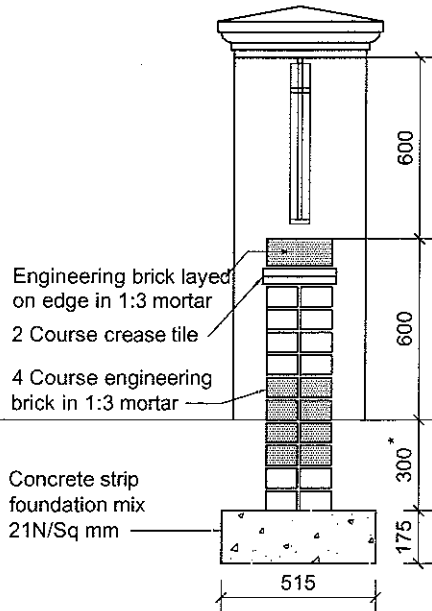

SECTION

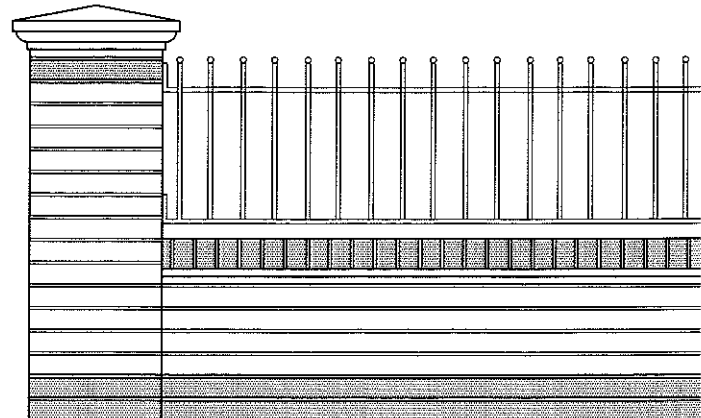

ELEVATION

* NOTE

This dimension is suitable for firm, stable bearing strata with non organic soil

Also note ground works:

The standard specification relates to sites without the following conditions. Should any of these conditions occur, reference must be made to obtain the structural engineer's advice

- 1) Presence of trees either on or around site (refer to NHBC Practice Note 3)
- 2) Presence of ponds &/or streams
- 3) Knowledge of or discovery of, tipped or waste materials.
- 4) Knowledge of or discovery of old mine or quarry workings

Wall thickness may need to be increased to 330mm in exposed locations & certain areas. Please check with Structural Engineer

10mm vertical expansion joint to be incorporated at 12m max centres

This detail is a free standing structure and is not to be used as a retaining structure. For retaining walls refer to Structural Engineer's details

1200mm SCREEN WALL & RAILINGS - SW7

miller homes

North West Region, Spencer House
93/95B Dewhurst Road, Birchwood
Warrington, WA3 7PG
Tel: 01925 281200
Fax: 01925 281201

TITLE

1200mm SCREEN WALL &
RAILINGS - SW7

DRAWN BY N M. WARD

DATE AUGUST 2006

SCALE(S) NTS

DRAWING NUMBER

SD/SW7