


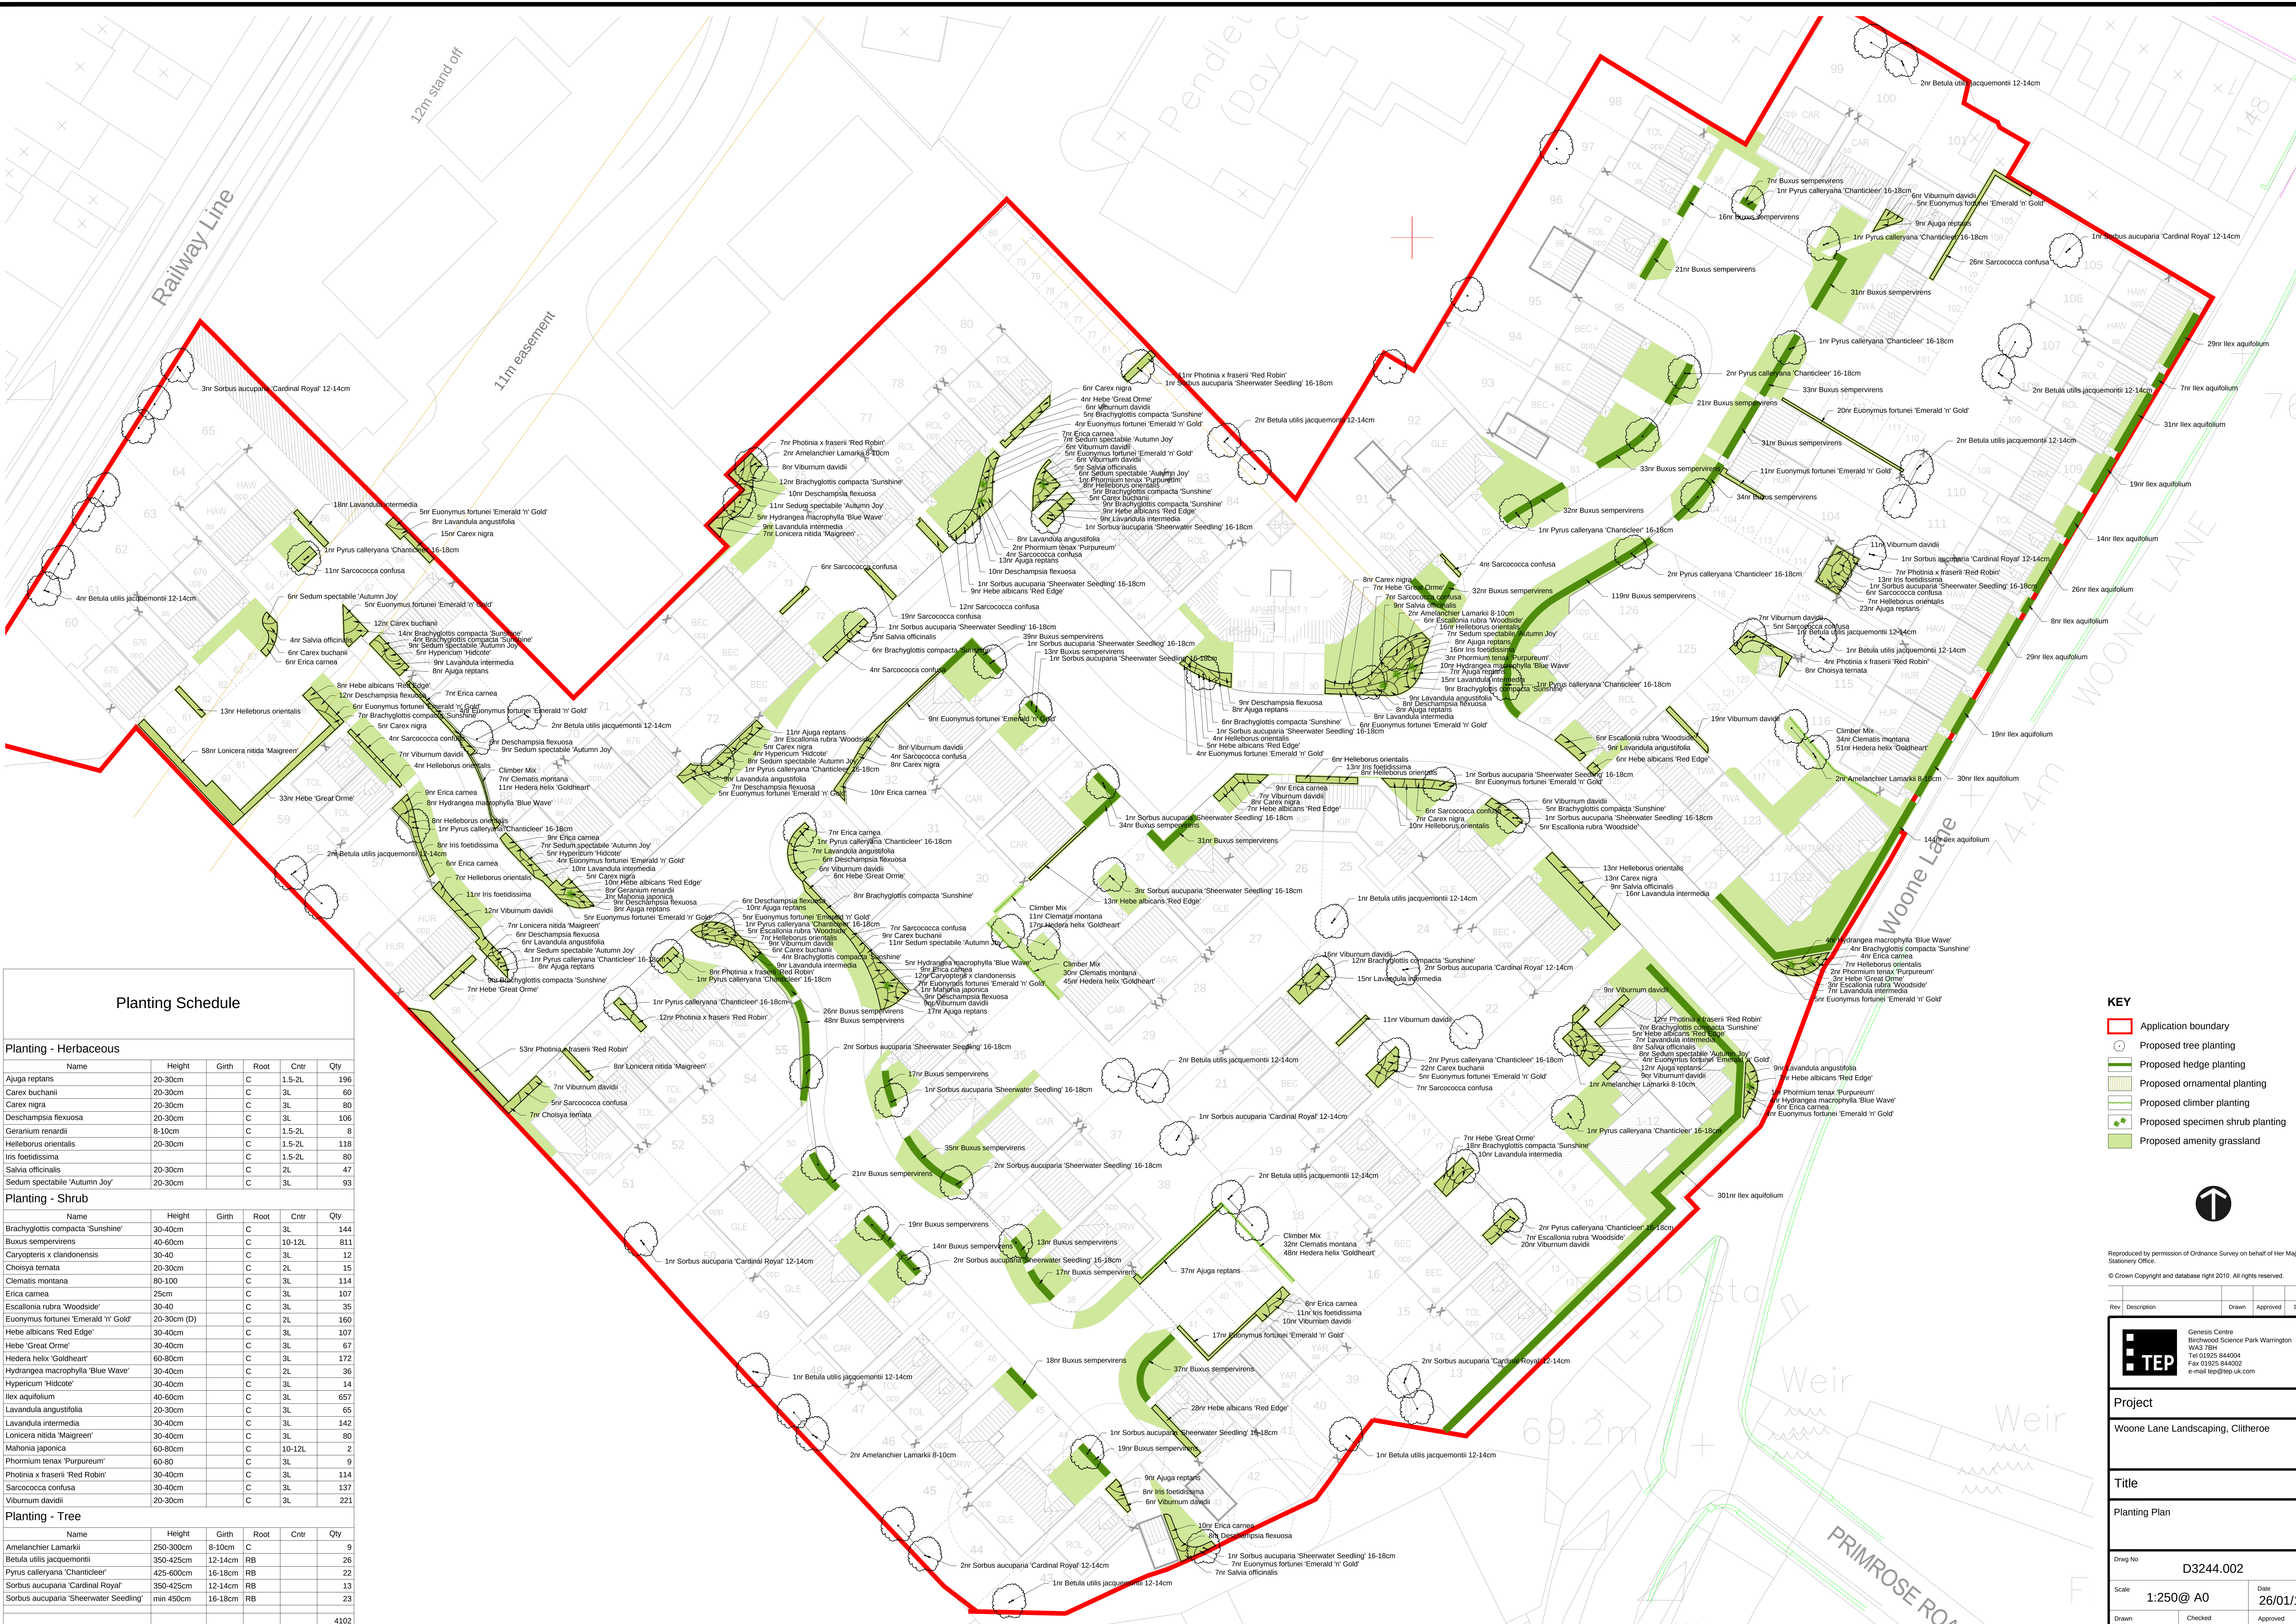

Planting Schedule

Planting - Herbaceous

Name	Height	Girth	Root	Cntr	Qty
Ajuga reptans	20-30cm		C	1.5-2L	196
Carex buchanii	20-30cm		C	3L	60
Carex nigra	20-30cm		C	3L	80
Deschampsia flexuosa	20-30cm		C	3L	106
Geranium renardi	8-10cm		C	1.5-2L	8
Hebeborus orientalis	20-30cm		C	1.5-2L	118
Iris foetidissima	20-30cm		C	1.5-2L	80
Salvia officinalis	20-30cm		C	2L	47
Sedum spectabile 'Autumn Joy'	20-30cm		C	2L	93

Planting - Shrub

Name	Height	Girth	Root	Cntr	Qty
Brachyglottis compacta 'Sunshine'	30-40cm		C	3L	144
Buxus sempervirens	40-60cm		C	10-12L	811
Caryopteris x clandonensis	30-40		C	3L	12
Choisya ternata	20-30cm		C	2L	15
Clematis montana	80-100		C	3L	114
Erica carnea	25cm		C	3L	107
Escallonia rubra 'Woodside'	30-40		C	3L	35
Euonymus fortunei 'Emerald 'n' Gold'	20-30cm (D)		C	2L	160
Hebe albicans 'Red Edge'	30-40cm		C	3L	107
Hebe 'Great Orme'	30-40cm		C	3L	67
Hedera helix 'Goldheart'	60-80cm		C	3L	172
Hydrangea macrophylla 'Blue Wave'	30-40cm		C	2L	36
Hypericum 'Hidcote'	30-40cm		C	3L	14
Ilex aquifolium	40-60cm		C	3L	657
Lavandula angustifolia	20-30cm		C	3L	65
Lavandula intermedia	30-40cm		C	3L	142
Lonicera nitida 'Maigreen'	30-40cm		C	3L	80
Mahonia japonica	60-80cm		C	10-12L	2
Phorimium tenax 'Purpureum'	60-80		C	3L	9
Photinia x fraseri 'Red Robin'	30-40cm		C	3L	114
Sarcococca confusa	30-40cm		C	3L	137
Viburnum davidii	20-30cm		C	3L	221

Planting - Tree

Name	Height	Girth	Root	Cntr	Qty
Amelanchier Lamarkii	250-300cm	8-10cm	C		9
Betula utilis jacquemontii	350-425cm	12-14cm	RB		26
Pyrus calleryana 'Chanticleer'	425-600cm	16-18cm	RB		22
Sorbus aucuparia 'Cardinal Royal'	350-425cm	12-14cm	RB		13
Sorbus aucuparia 'Sheerwater Seedling'	min 450cm	16-18cm	RB		23
					4102

- KEY**
- Application boundary
 - Proposed tree planting
 - Proposed hedge planting
 - Proposed ornamental planting
 - Proposed climber planting
 - Proposed specimen shrub planting
 - Proposed amenity grassland

Reproduced by permission of Ordnance Survey on behalf of Her Majesty's Stationery Office.
© Crown Copyright and database right 2010. All rights reserved.

Rev	Description	Drawn	Approved	Date
-----	-------------	-------	----------	------

TEP Genesis Centre
Burwood Science Park Warrington
WA9 7BN
Tel 01925 844004
Fax 01925 844002
e-mail tep@tep.co.uk

Project

Woone Lane Landscaping, Clitheroe

Title

Planting Plan

Drawn No

D3244.002

Scale

1:250@ A0

Drawn

CZ

Date

26/01/12

Approved

GDA