
Primrose Village, Woone Lane
CLITHEROE

key:
optional conservatory position

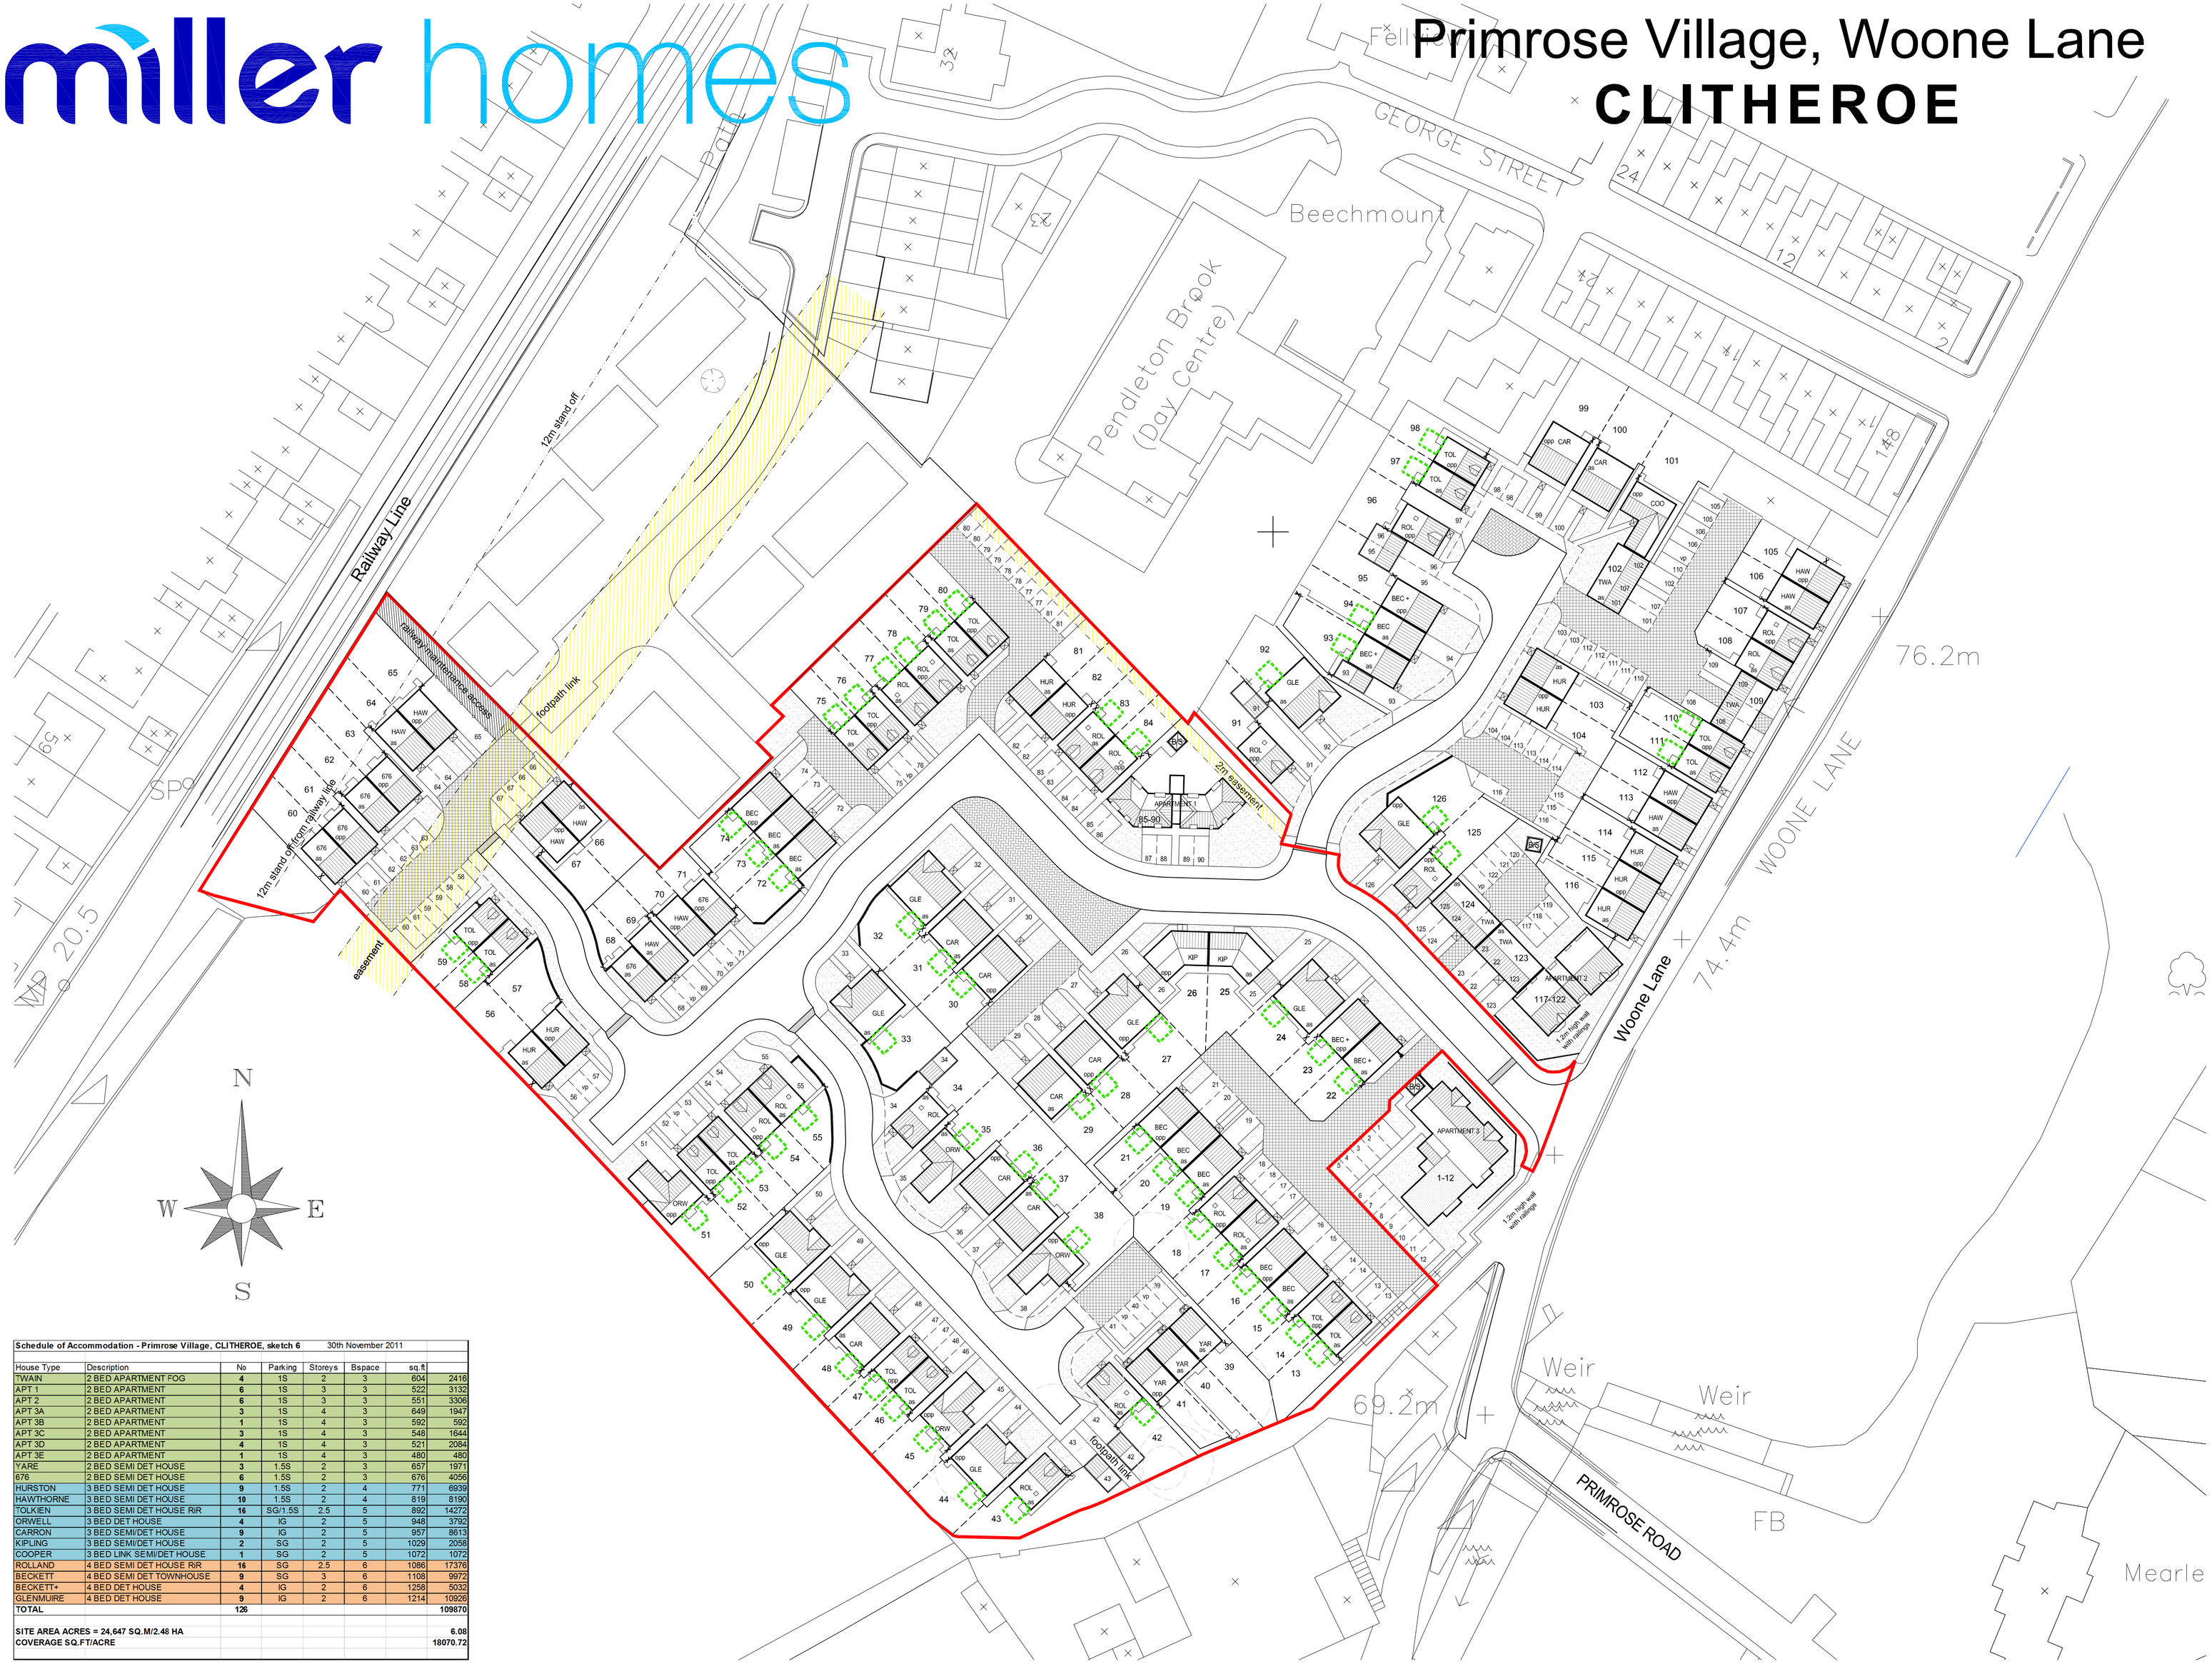

Schedule of Accommodation - Primrose Village, CLITHEROE, sketch 6 30th November 2011

House Type	Description	No	Parking	Storeys	Bspace	sq.ft	
TWAIN	2 BED APARTMENT FOG	4	1S	2	3	604	2416
APT 1	2 BED APARTMENT	6	1S	3	3	522	3132
APT 2	2 BED APARTMENT	6	1S	3	3	551	3306
APT 3A	2 BED APARTMENT	3	1S	4	3	649	1947
APT 3B	2 BED APARTMENT	1	1S	4	3	592	592
APT 3C	2 BED APARTMENT	3	1S	4	3	548	1644
APT 3D	2 BED APARTMENT	4	1S	4	3	521	2084
APT 3E	2 BED APARTMENT	1	1S	4	3	480	480
YARE	2 BED SEMI DET HOUSE	3	1.5S	2	3	657	1971
676	2 BED SEMI DET HOUSE	6	1.5S	2	3	676	4056
HURSTON	3 BED SEMI DET HOUSE	9	1.5S	2	4	771	6939
HAWTHORNE	3 BED SEMI DET HOUSE	10	1.5S	2	4	819	8190
TOLKIEN	3 BED SEMI DET HOUSE RiR	16	SG/1.5S	2.5	5	892	14272
ORWELL	3 BED DET HOUSE	4	IG	2	5	948	3792
CARRON	3 BED SEMI/DET HOUSE	9	IG	2	5	957	8613
KIPLING	3 BED SEMI/DET HOUSE	2	SG	2	5	1029	2058
COOPER	3 BED LINK SEMI/DET HOUSE	1	SG	2	5	1072	1072
ROLLAND	4 BED SEMI DET HOUSE RiR	16	SG	2.5	6	1086	17376
BECKETT	4 BED SEMI DET TOWNHOUSE	9	SG	3	6	1108	9972
BECKETT+	4 BED DET HOUSE	4	IG	2	6	1258	5032
GLENMUIRE	4 BED DET HOUSE	9	IG	2	6	1214	10926
TOTAL		**126**					**109870**
SITE AREA ACRES = 24,647 SQ.M/2.48 HA							**6.08**
COVERAGE SQ.FT/ACRE							**18070.72**

Rev.	Description	Drawn	Date

miller homes
Miller Homes Limited - North West Region
Hawthorn House
Woodlands Park
Ashton Road
Newton-le-Willows, WA12 0HF

Telephone 0870 336 4700
Fax 01925 228570
www.millerhomes.co.uk

Project Title
WOONE LANE
CLITHEROE

Drawing Title
PLANNING LAYOUT
WITH OPTIONAL
CONSERVATORY POSITIONS

Scale	Drawn By	Checked By	Authorised By
1:500	SPJ	SD	
	Date 30.11.11	Date	Date

Job No.	Drawing No.	Revision
	PL/003	-

Original Sheet Size A1 Do Not Scale From This Drawing