

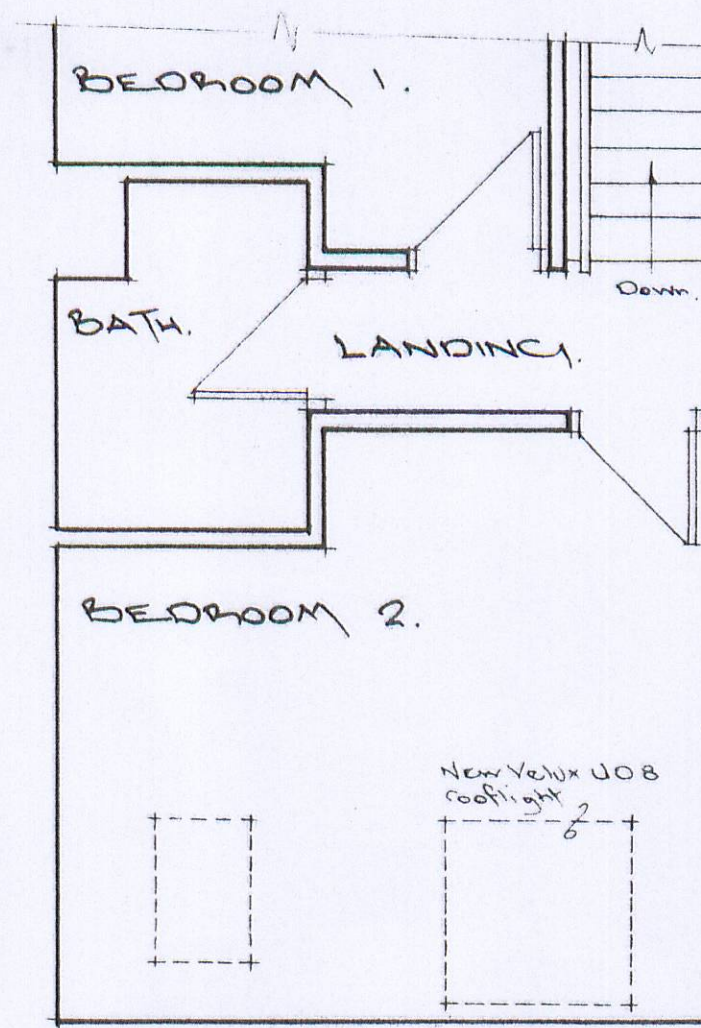
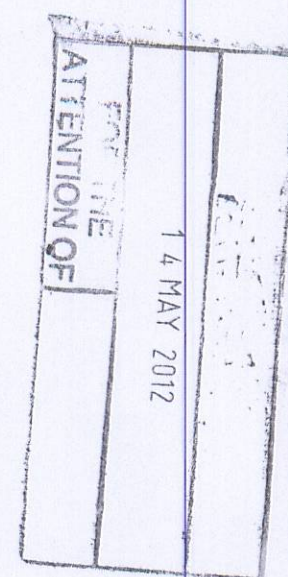
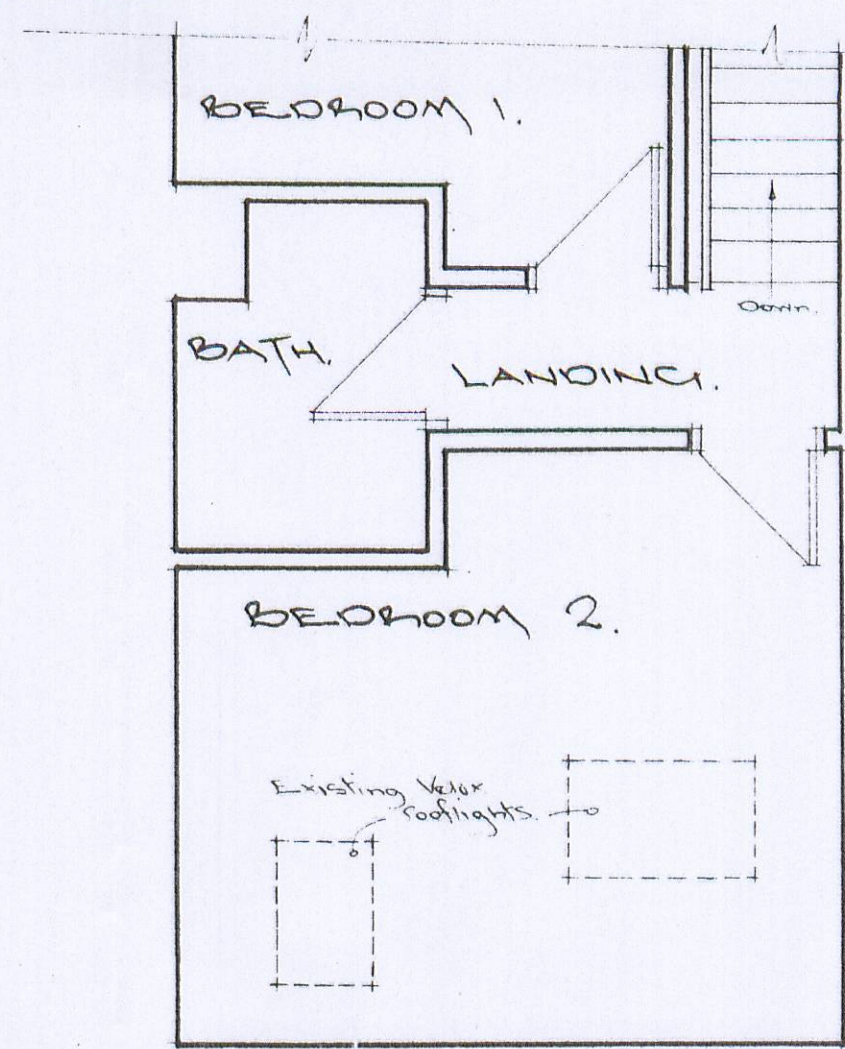


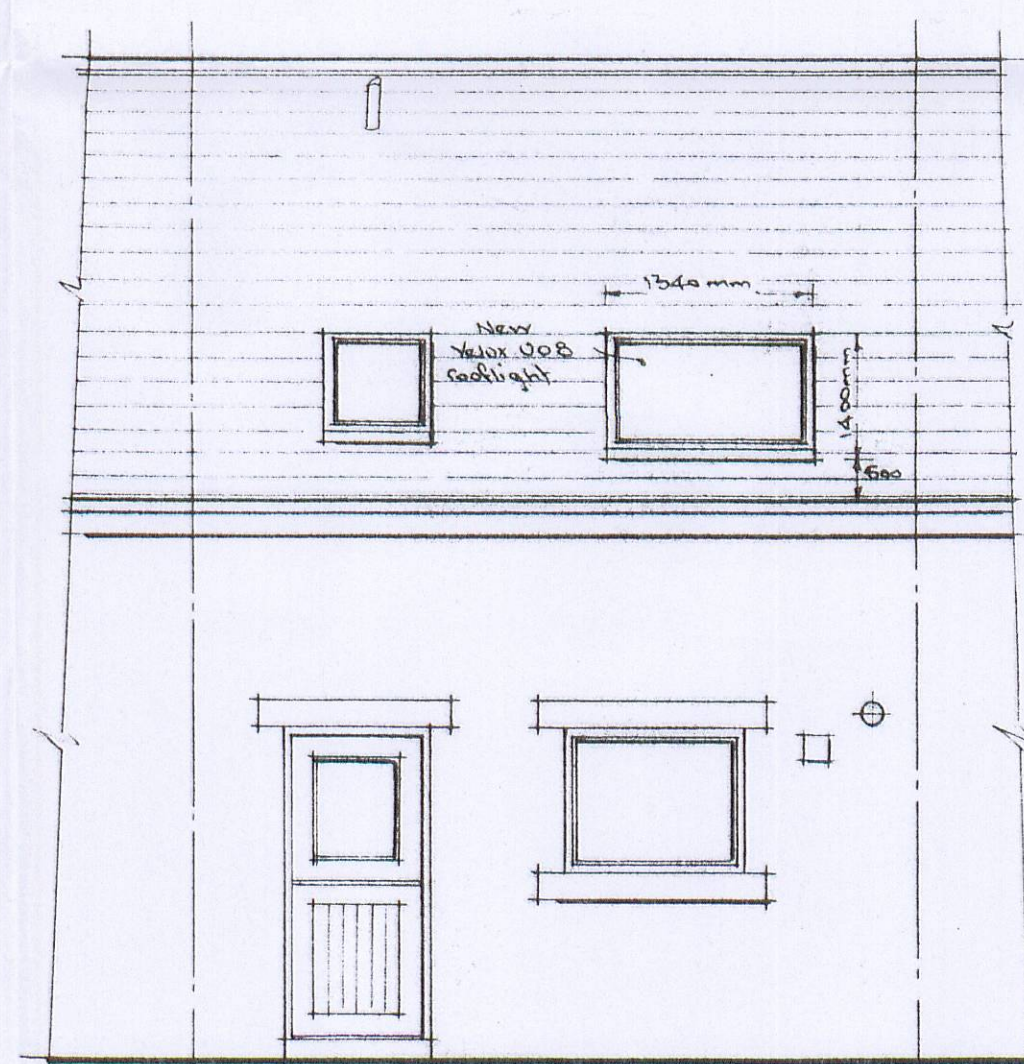

Existing F. F. plan. Scale: 1/4 to 60.

Proposed F. F. plan.

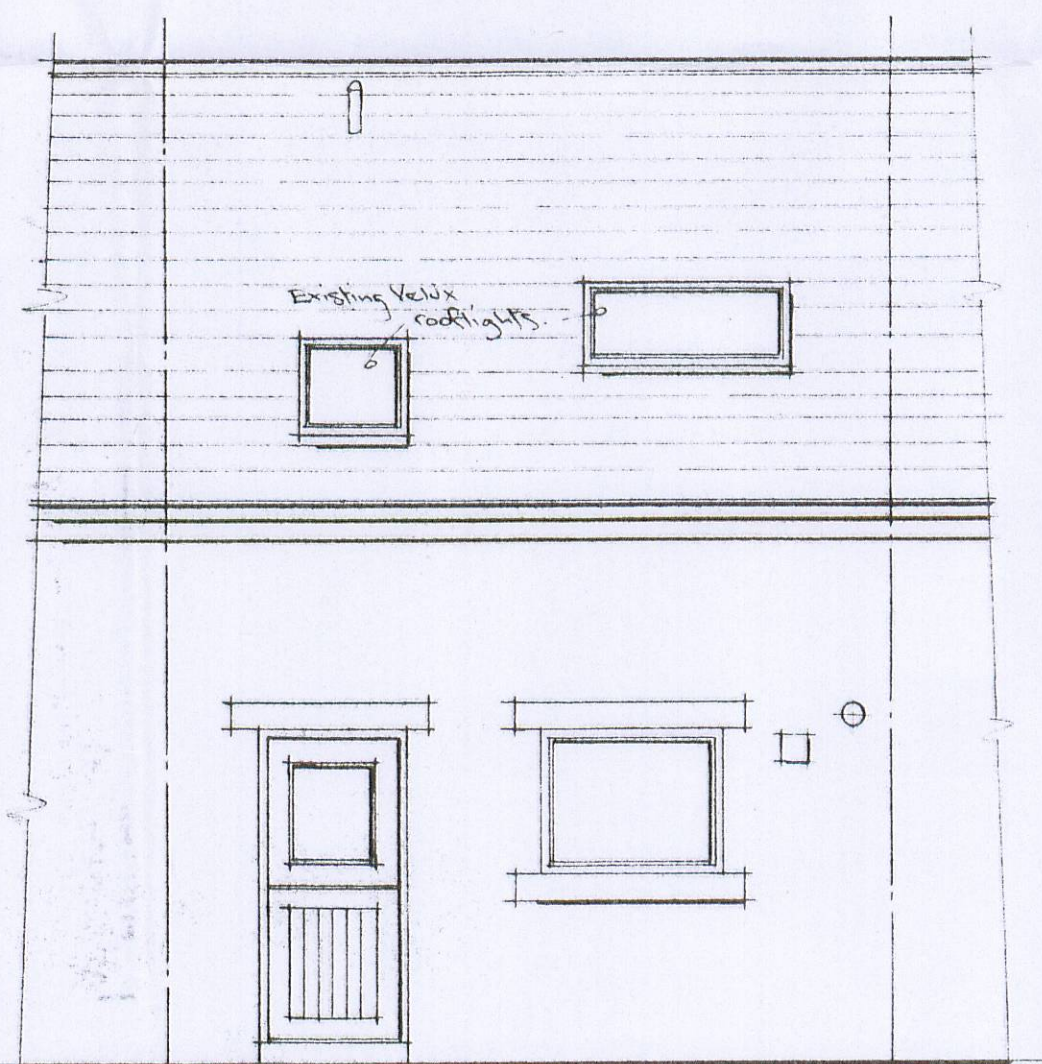

Existing rear elevation.

Proposed rear elevation.

320120404P

Proposed Larger Rooflight at -6 Elker Mews, Billington. Dwg. PW/12/01.