


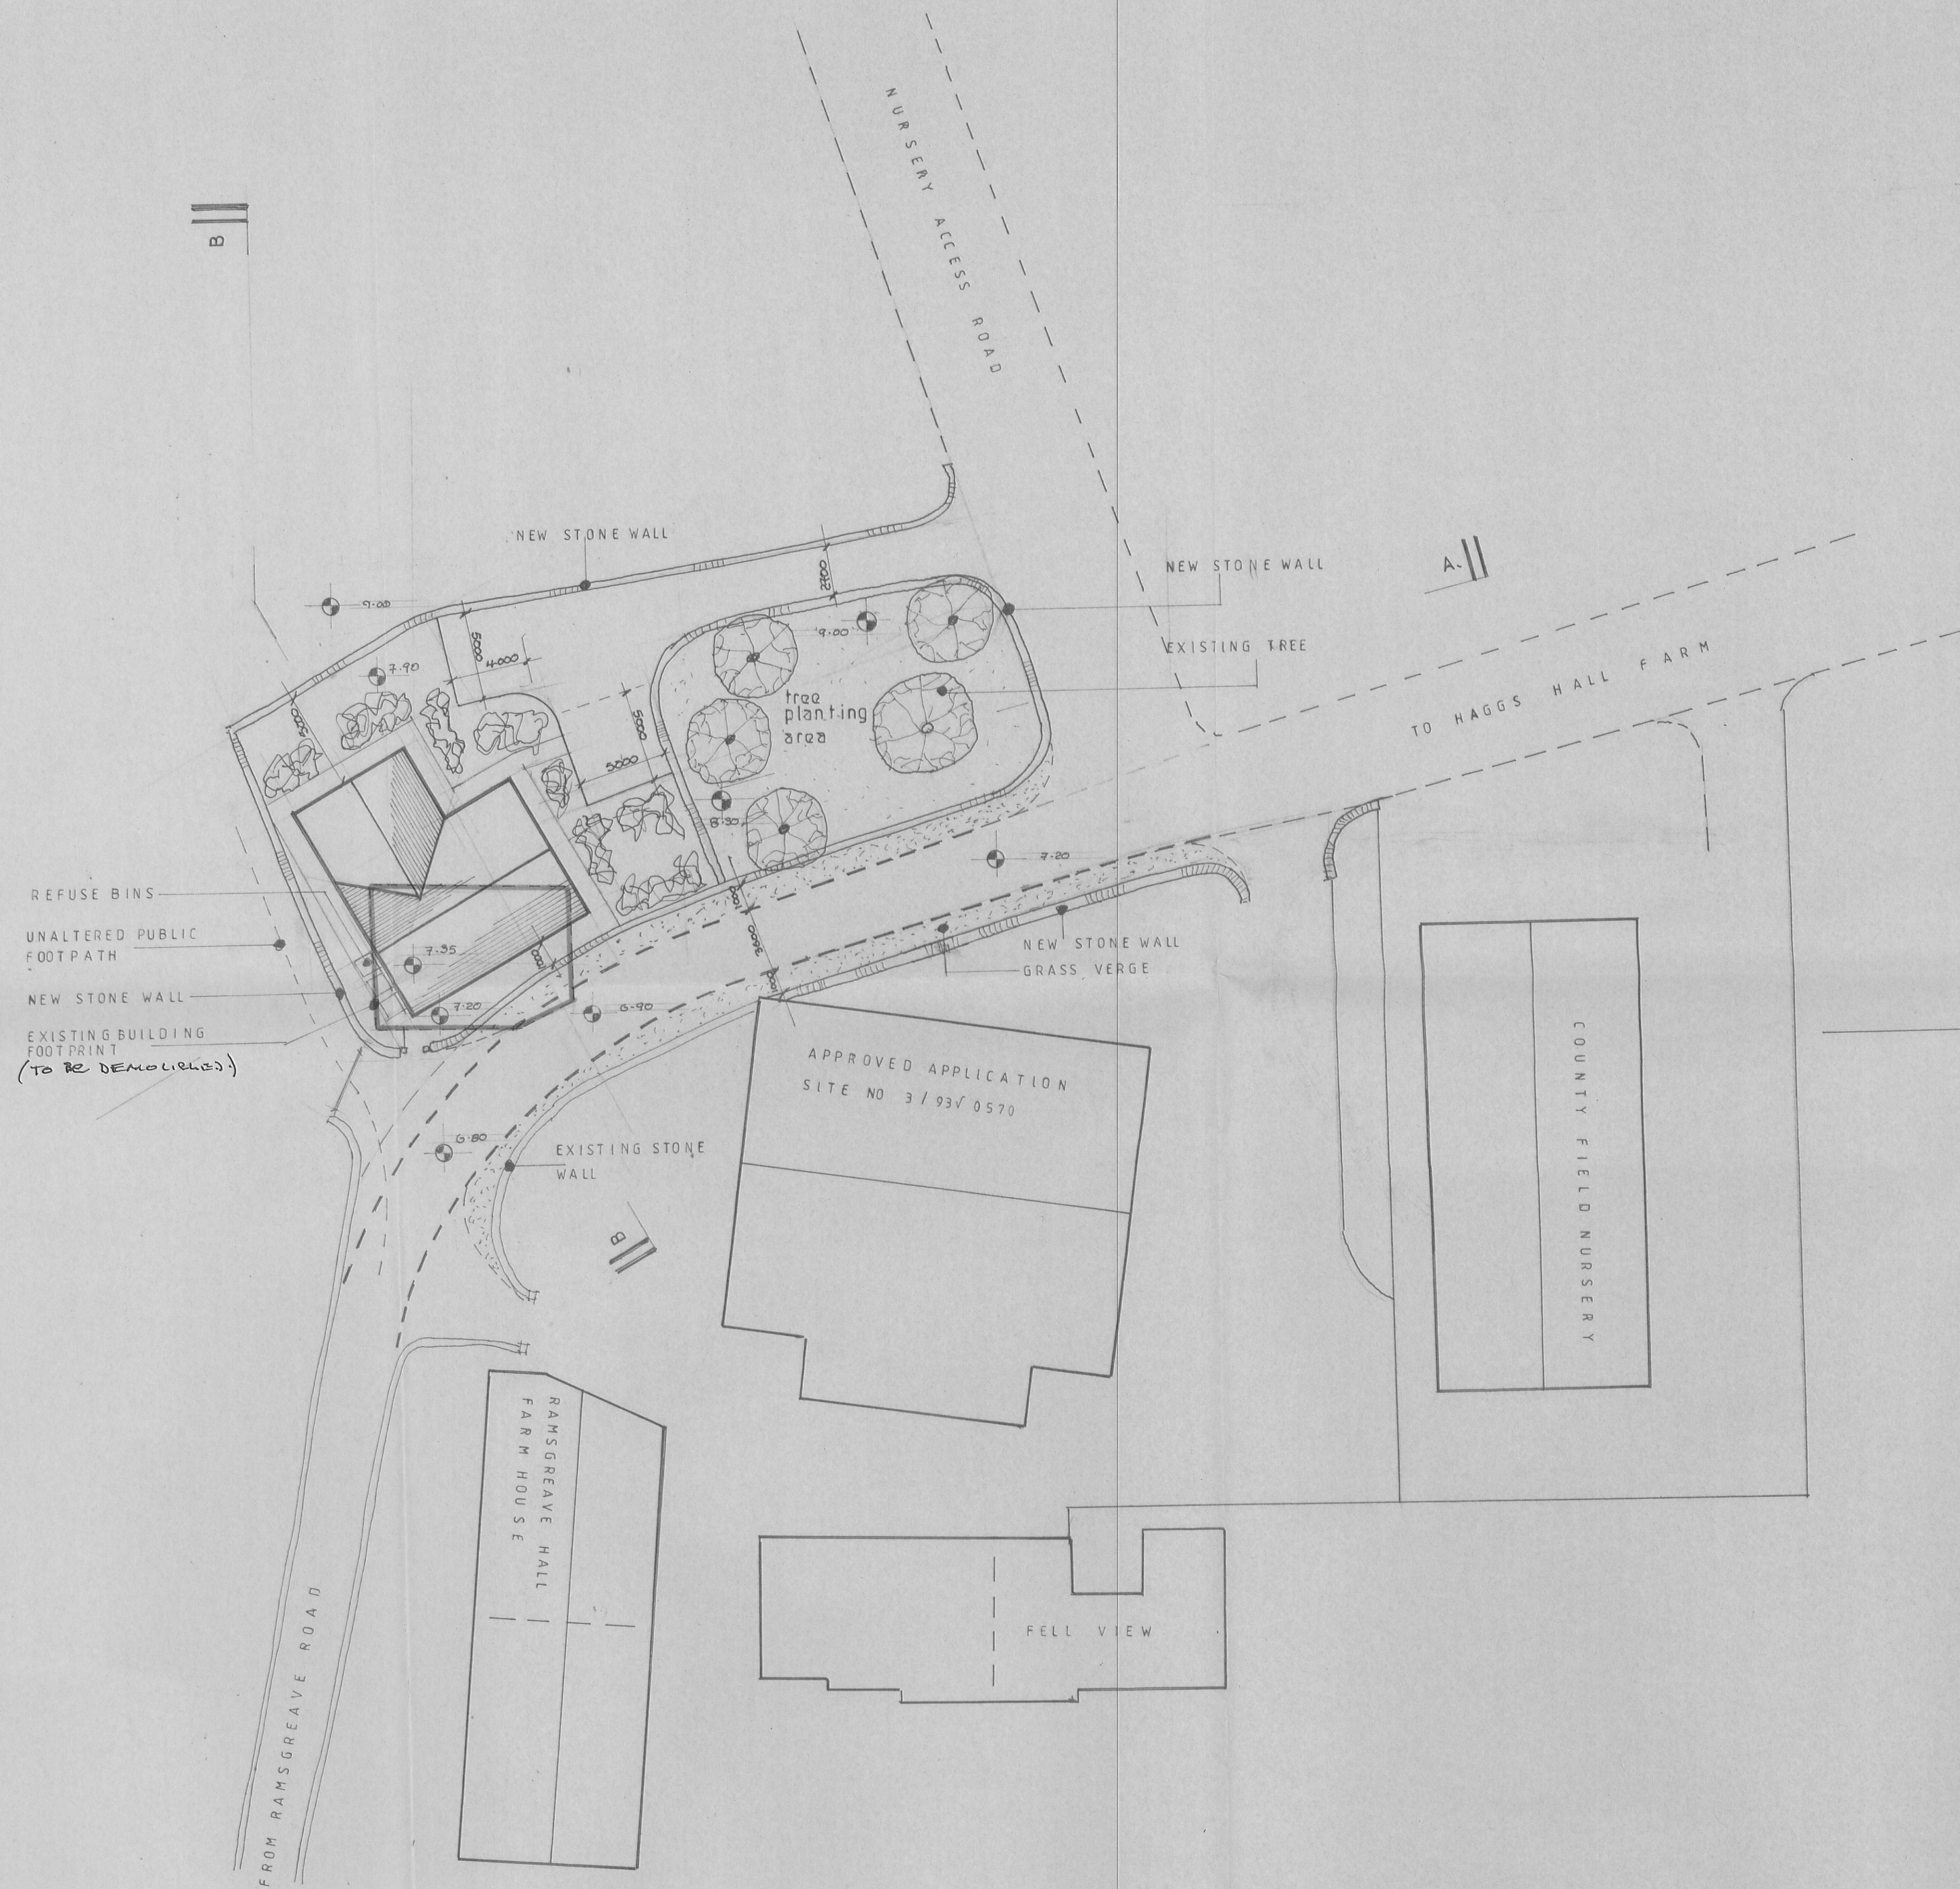

320120439P

proposed ground levels

S.J. Bialecki Limited
Building Surveyors

Drawing no 8004

Scale 1:200

Proposed Site Layout

Proposed
Detached Bungalow
On Land At
Ramsgrave Hall Farm
Ramsgrave
Blackburn