


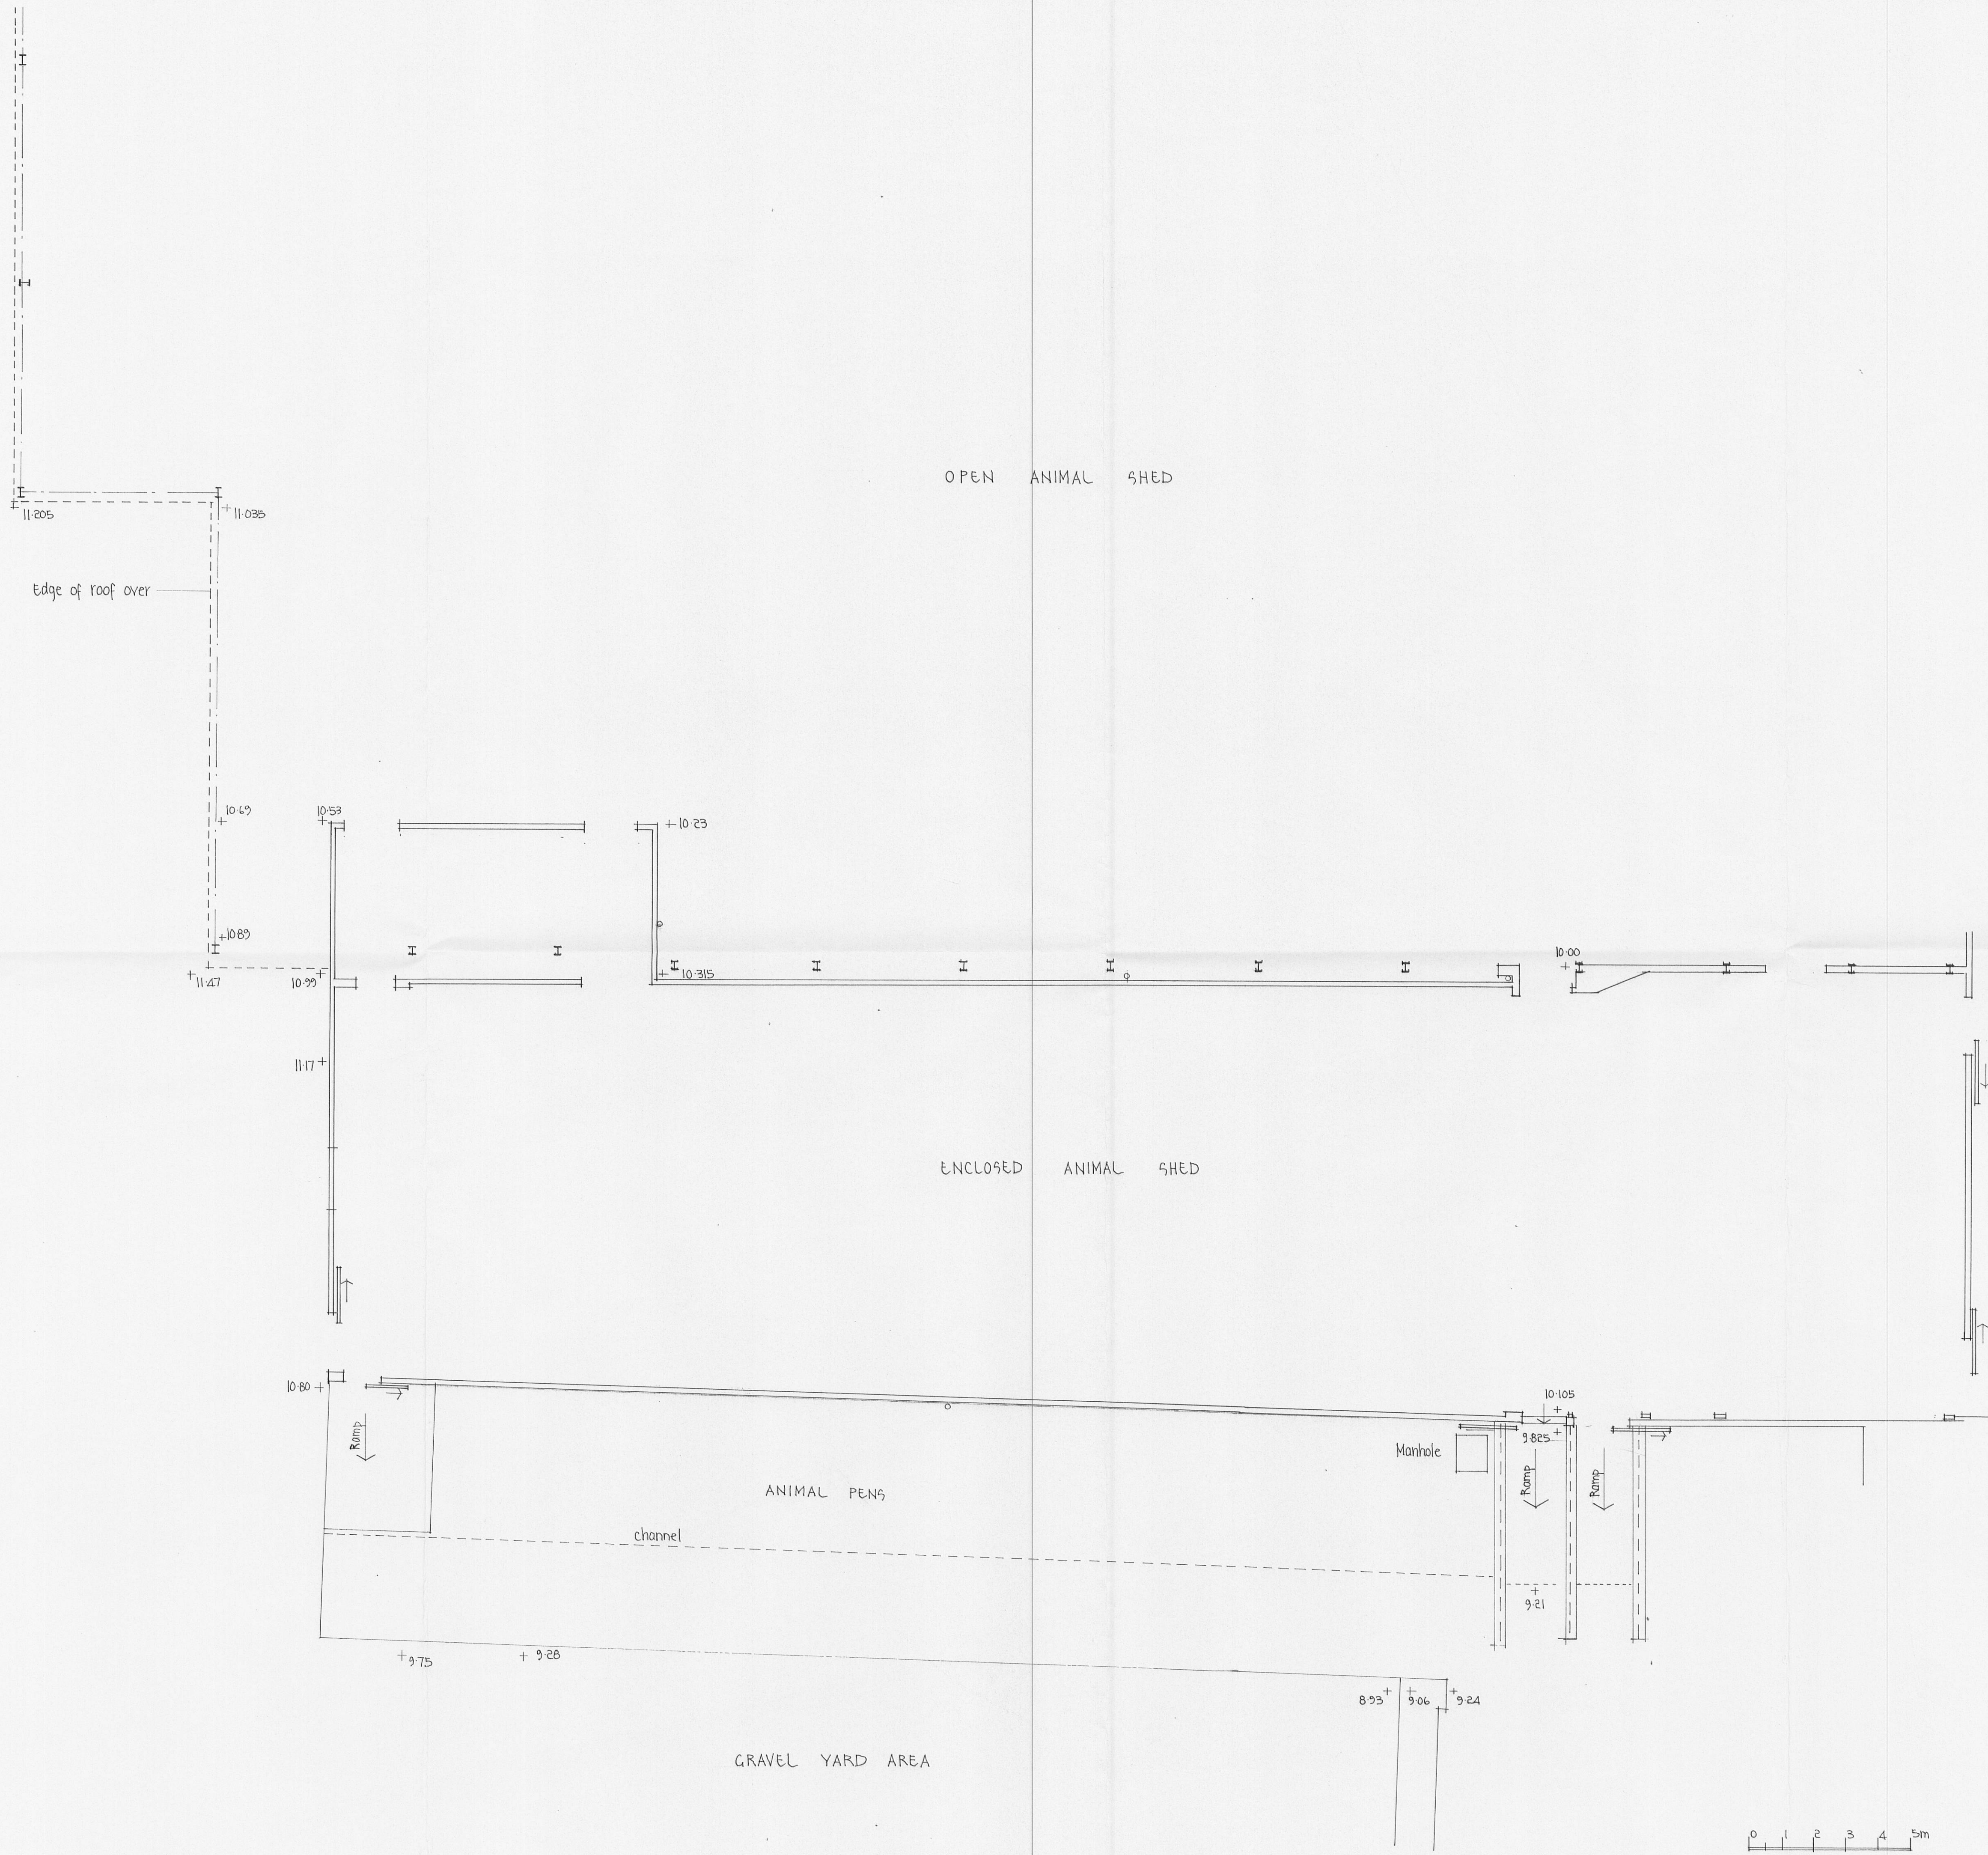

320120441P
320120441P

REVISION	DATE	DR	CH
Architectural Design Partnership		Kirsyde 9 Castle Road Colne Lancashire BB8 7AR Tel: 01282 861876	
PROJECT PROPOSED PART DEMOLITION & EXTENSION OF ANIMAL SHEDAT GISBURN AUCTION MART GISBURN			
DRAWING TITLE PLAN AS EXISTING			
THIS DRAWING IS COPYRIGHT THIS DRAWING IS NOT TO BE SCALED ALL DIMENSIONS TO BE CHECKED ON SITE BEFORE COMMENCEMENT OF WORK ADP TO BE NOTIFIED OF ANY ERRORS			
DRAWN K J NOLAN	DATE MAY 2012		
CHECKED	SCALE 1:100		
DRAWING NO 467/2			