






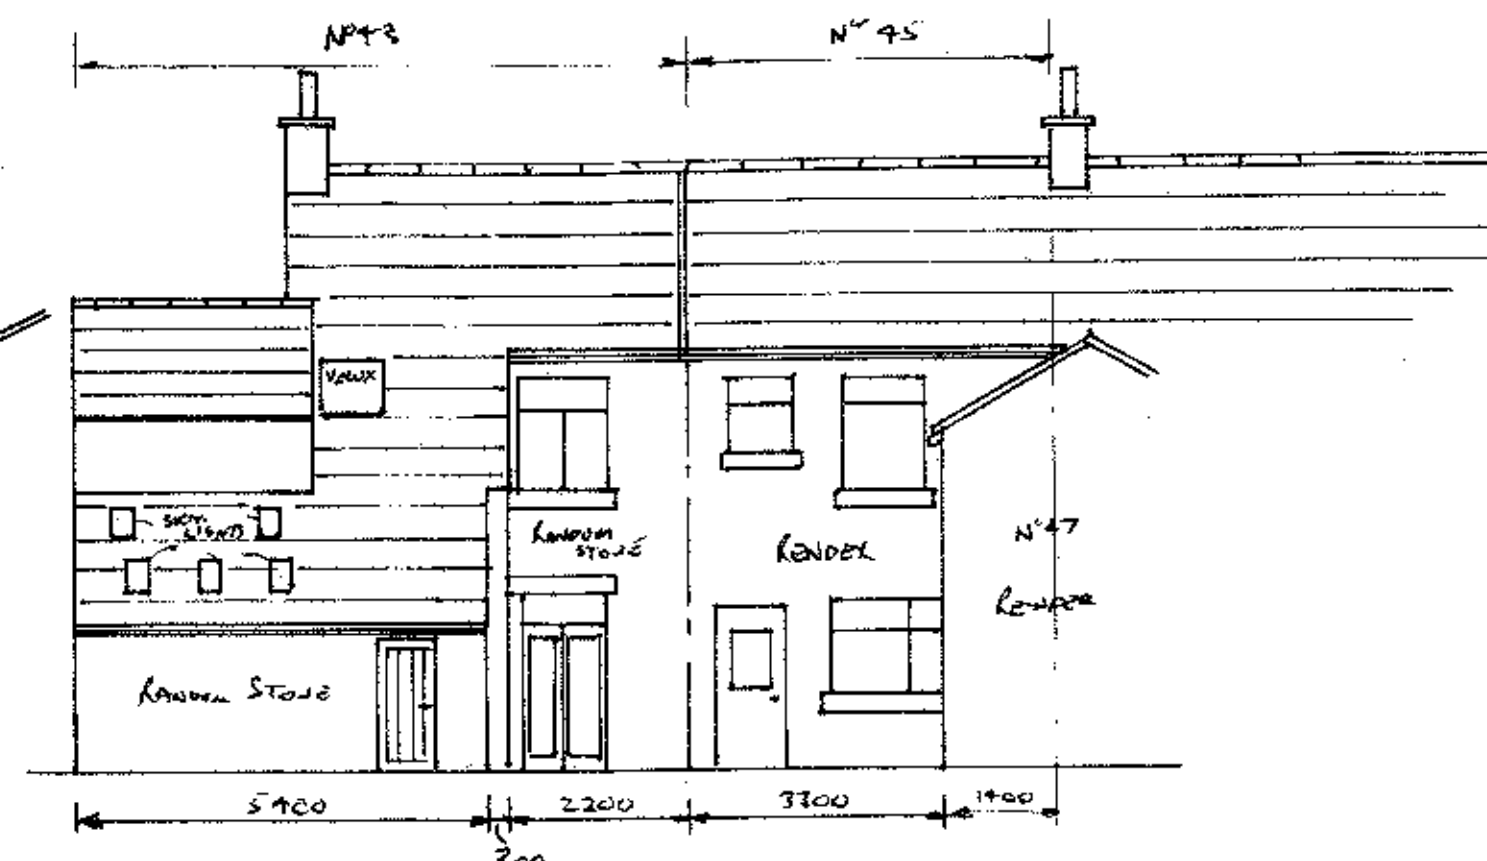


EXISTING REAR ELEVATIONS OF N^o 43/45
SHOWING ALL OPENINGS

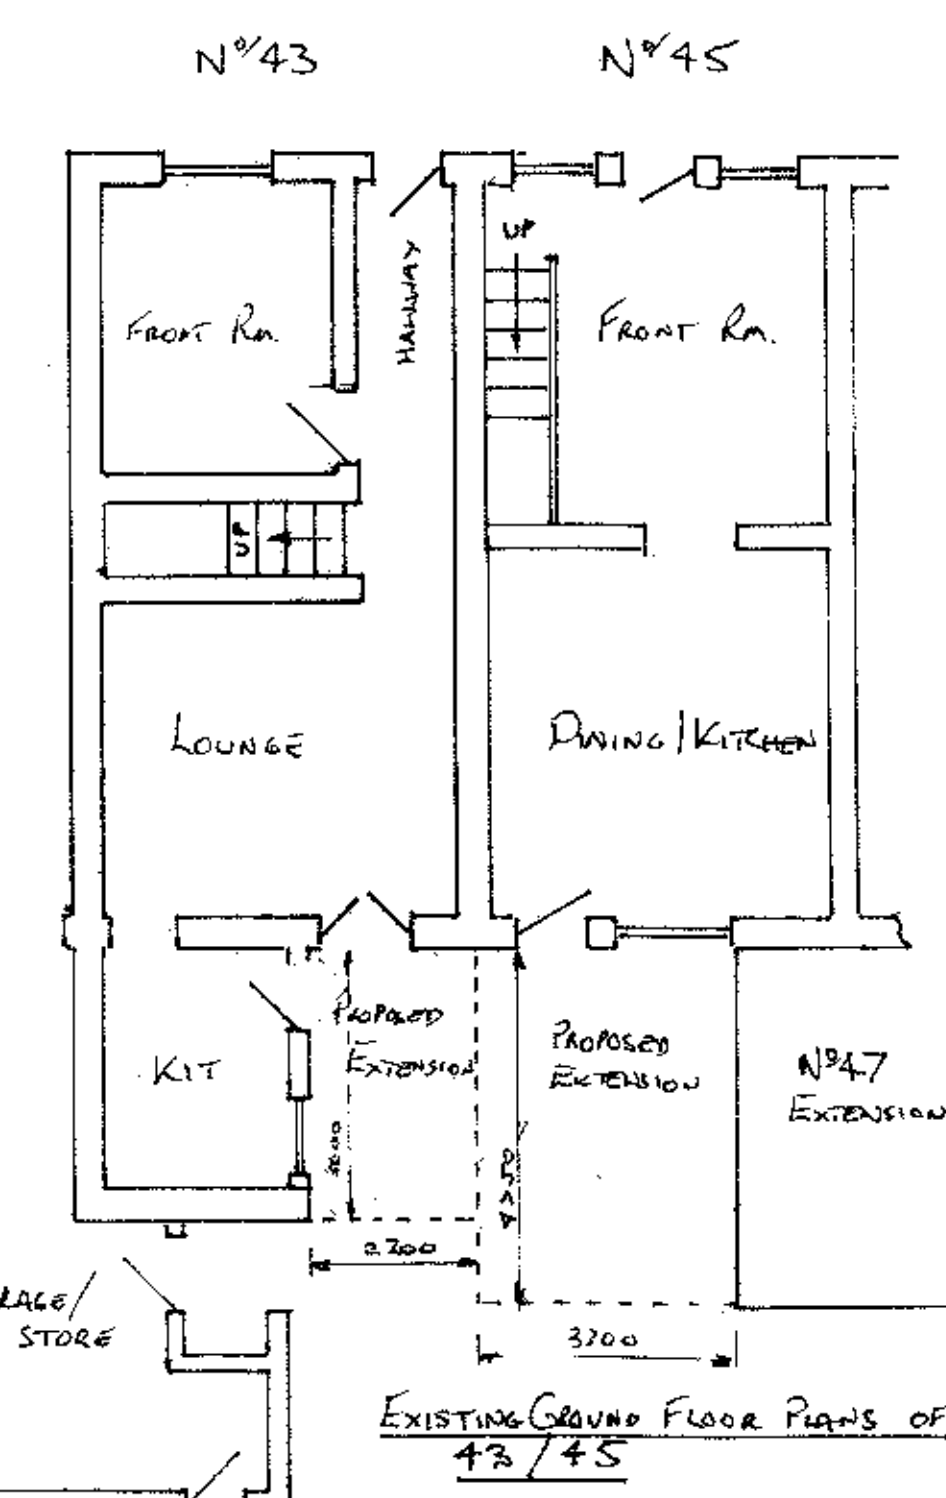

EXISTING GROUND FLOOR PLANS OF
43/45

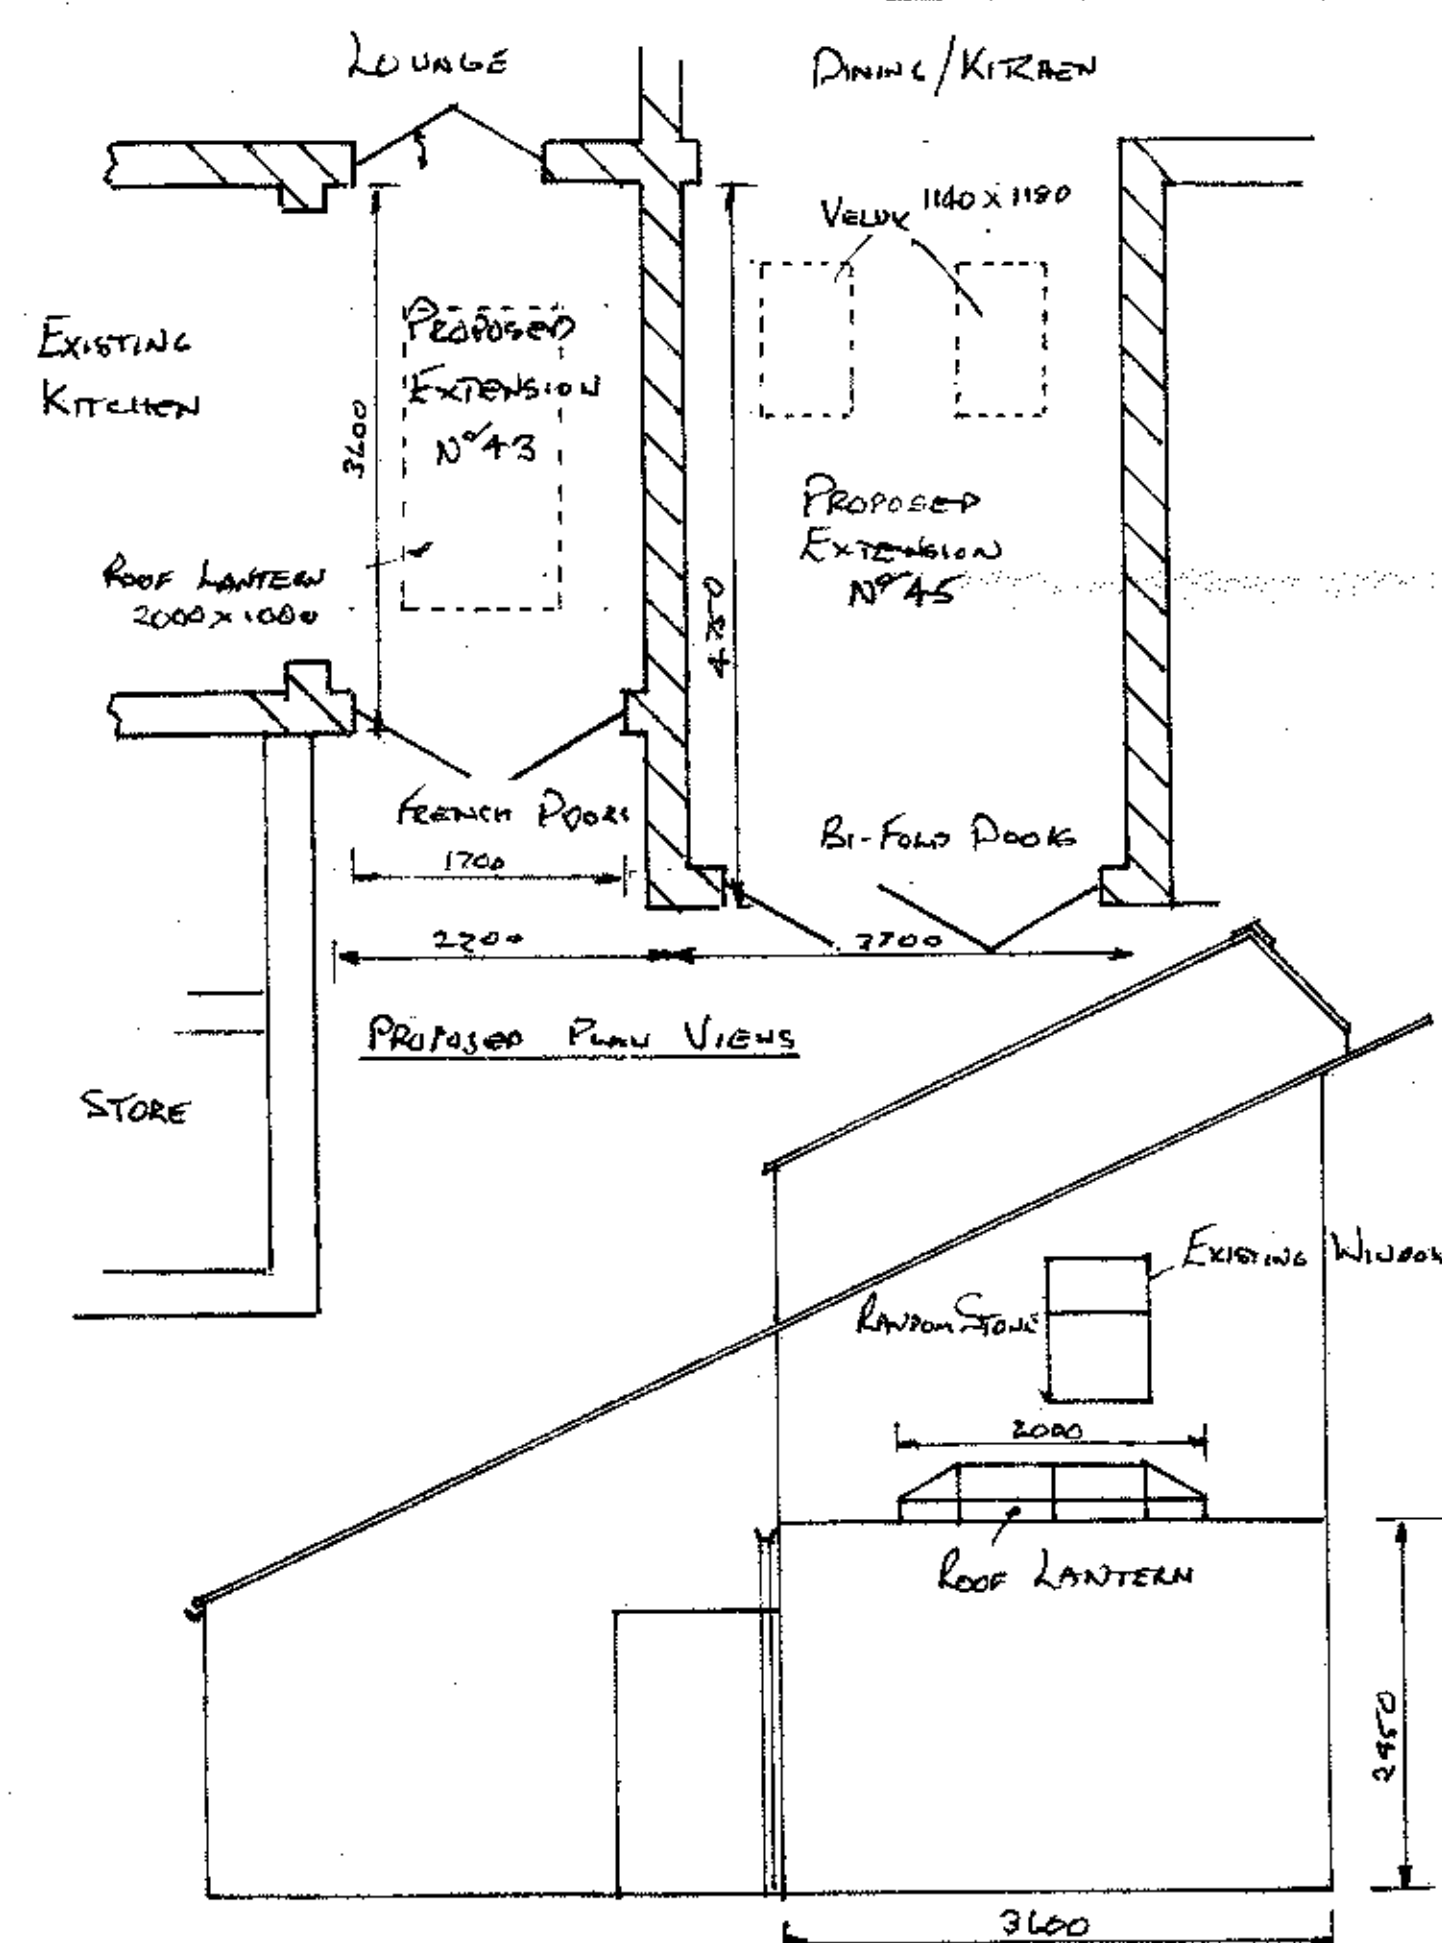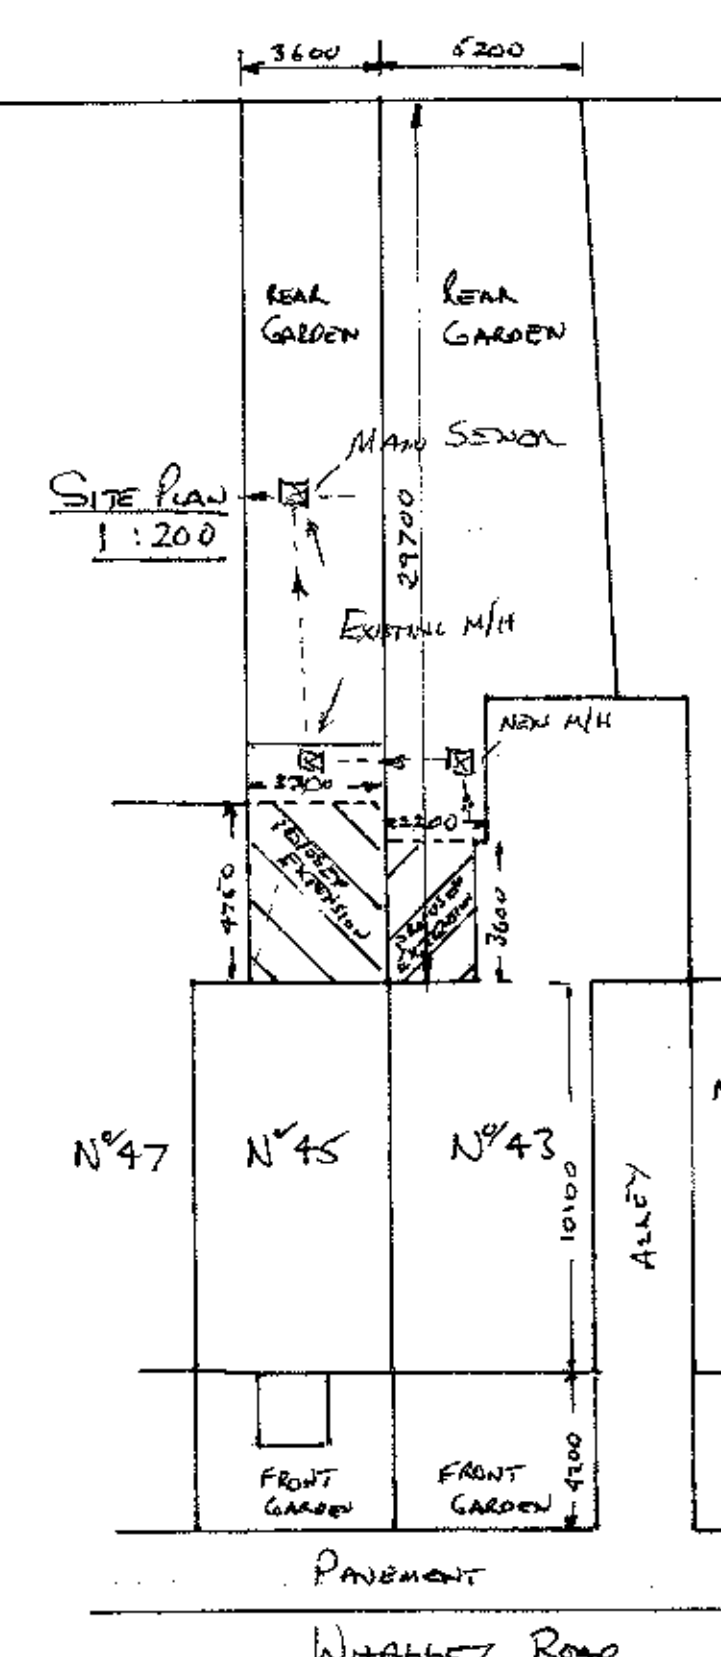

PROPOSED SIDE VIEW TO N°43

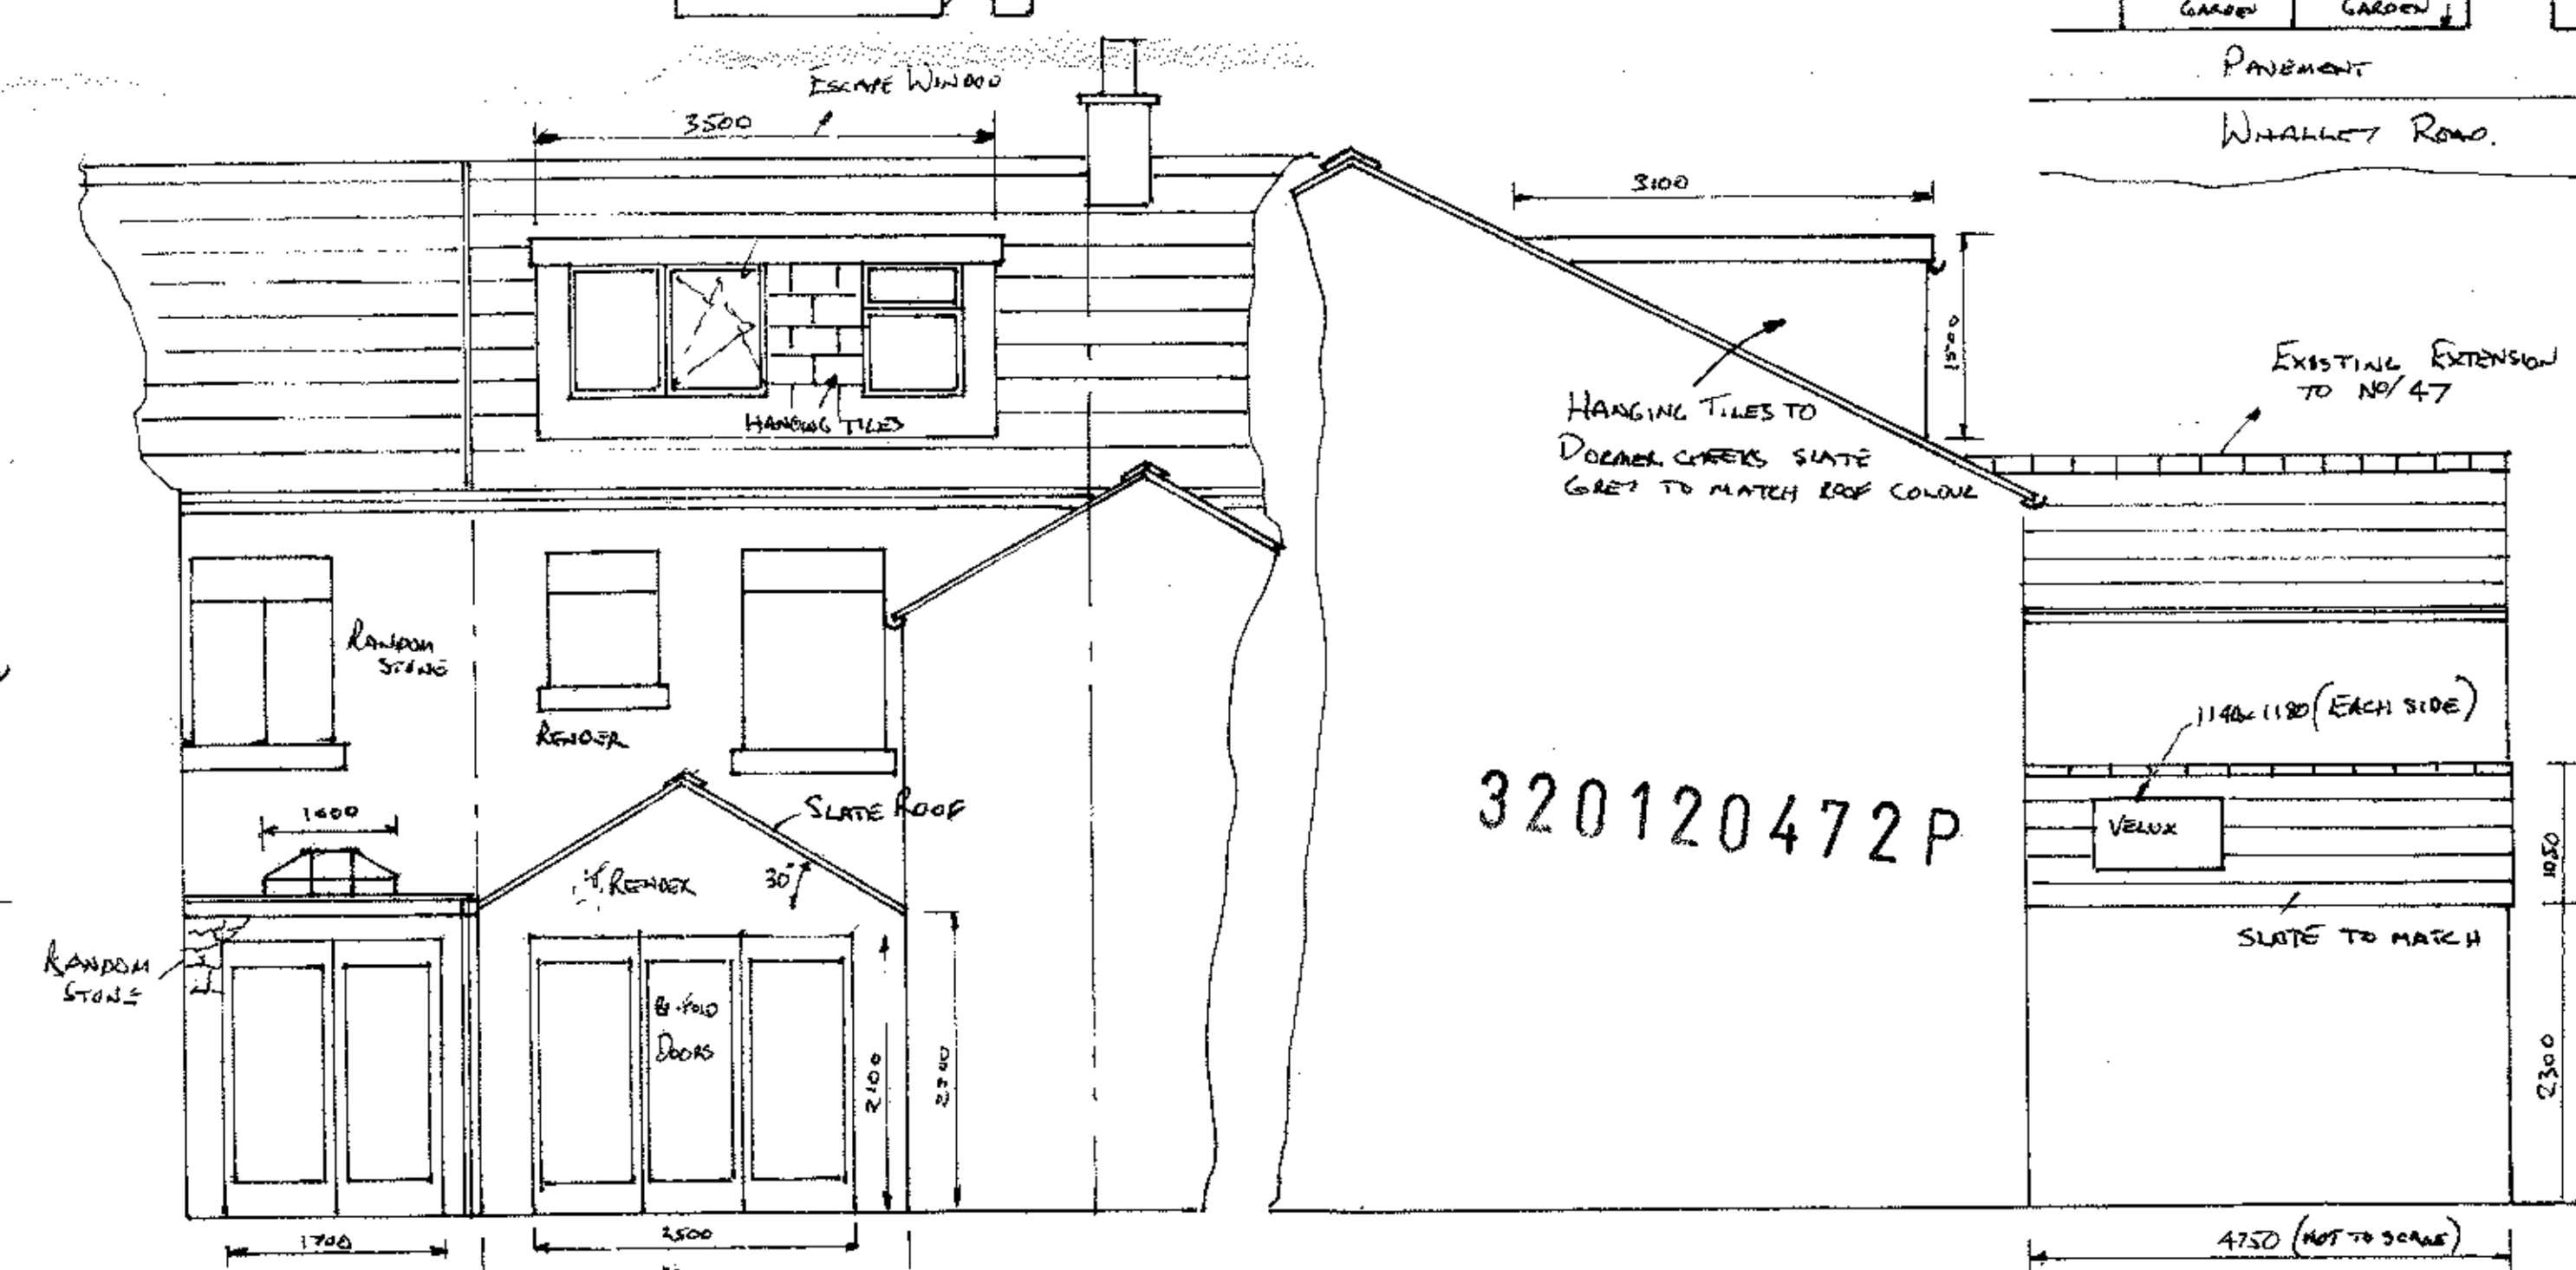

PROPOSED REAR ELEVATION

PROPOSED SIDE VIEW TO N°45