

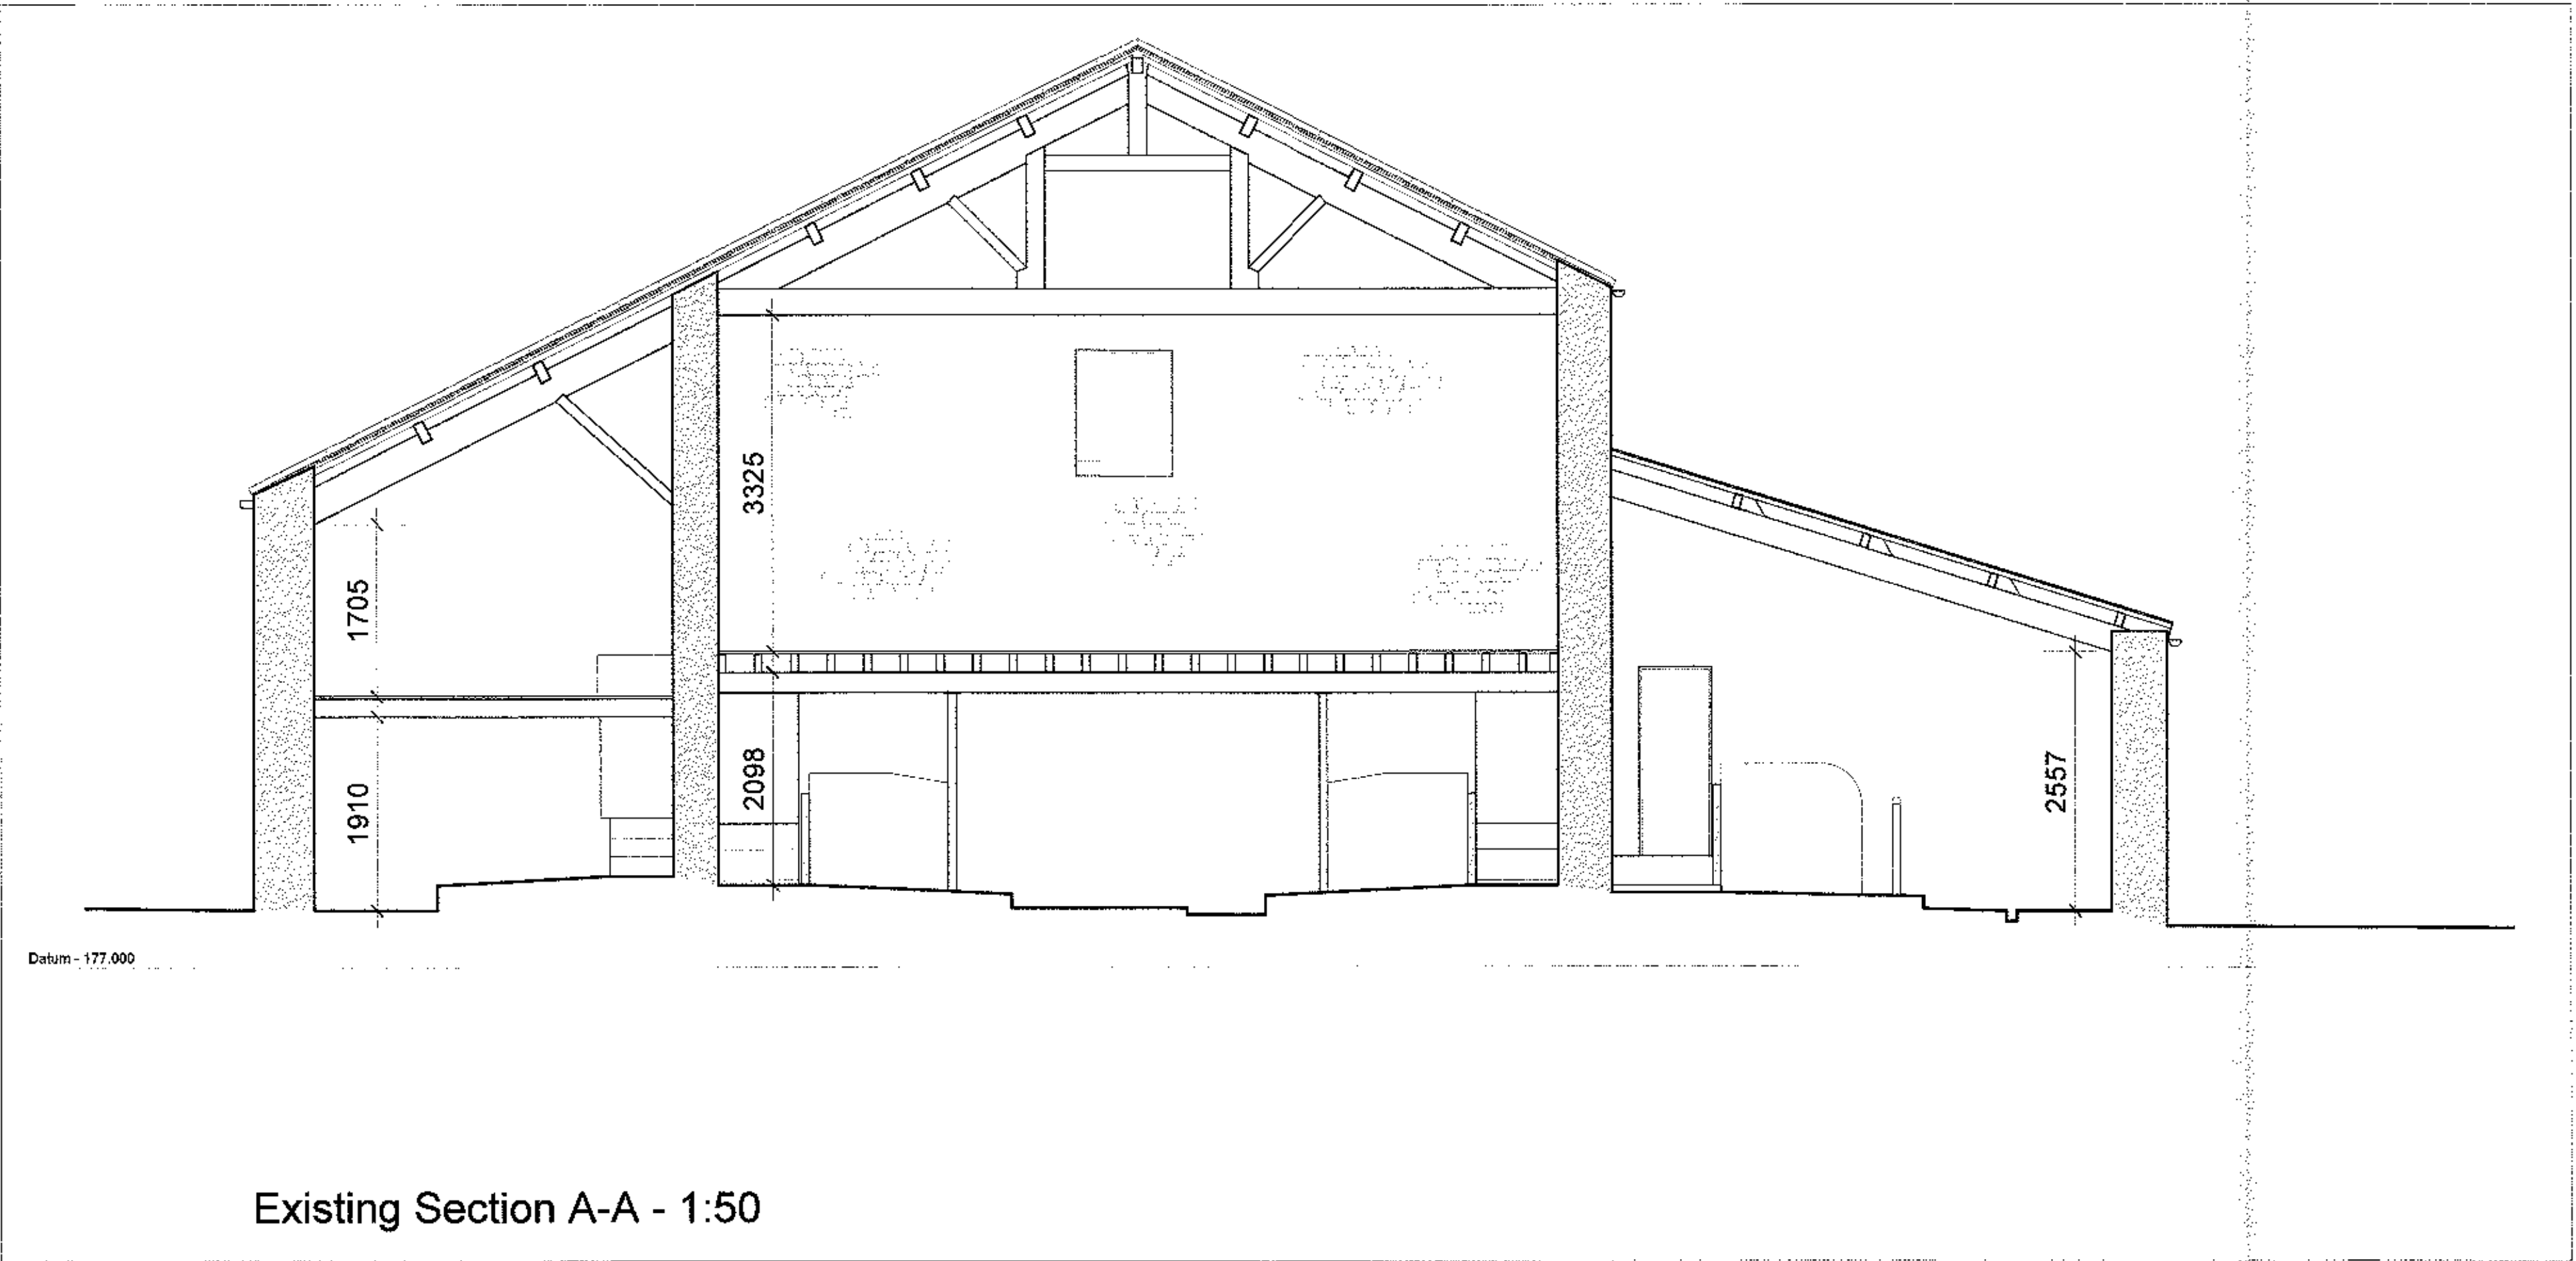


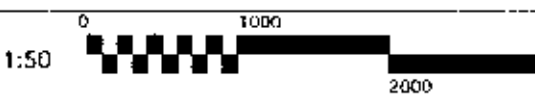

Existing Section A-A - 1:50

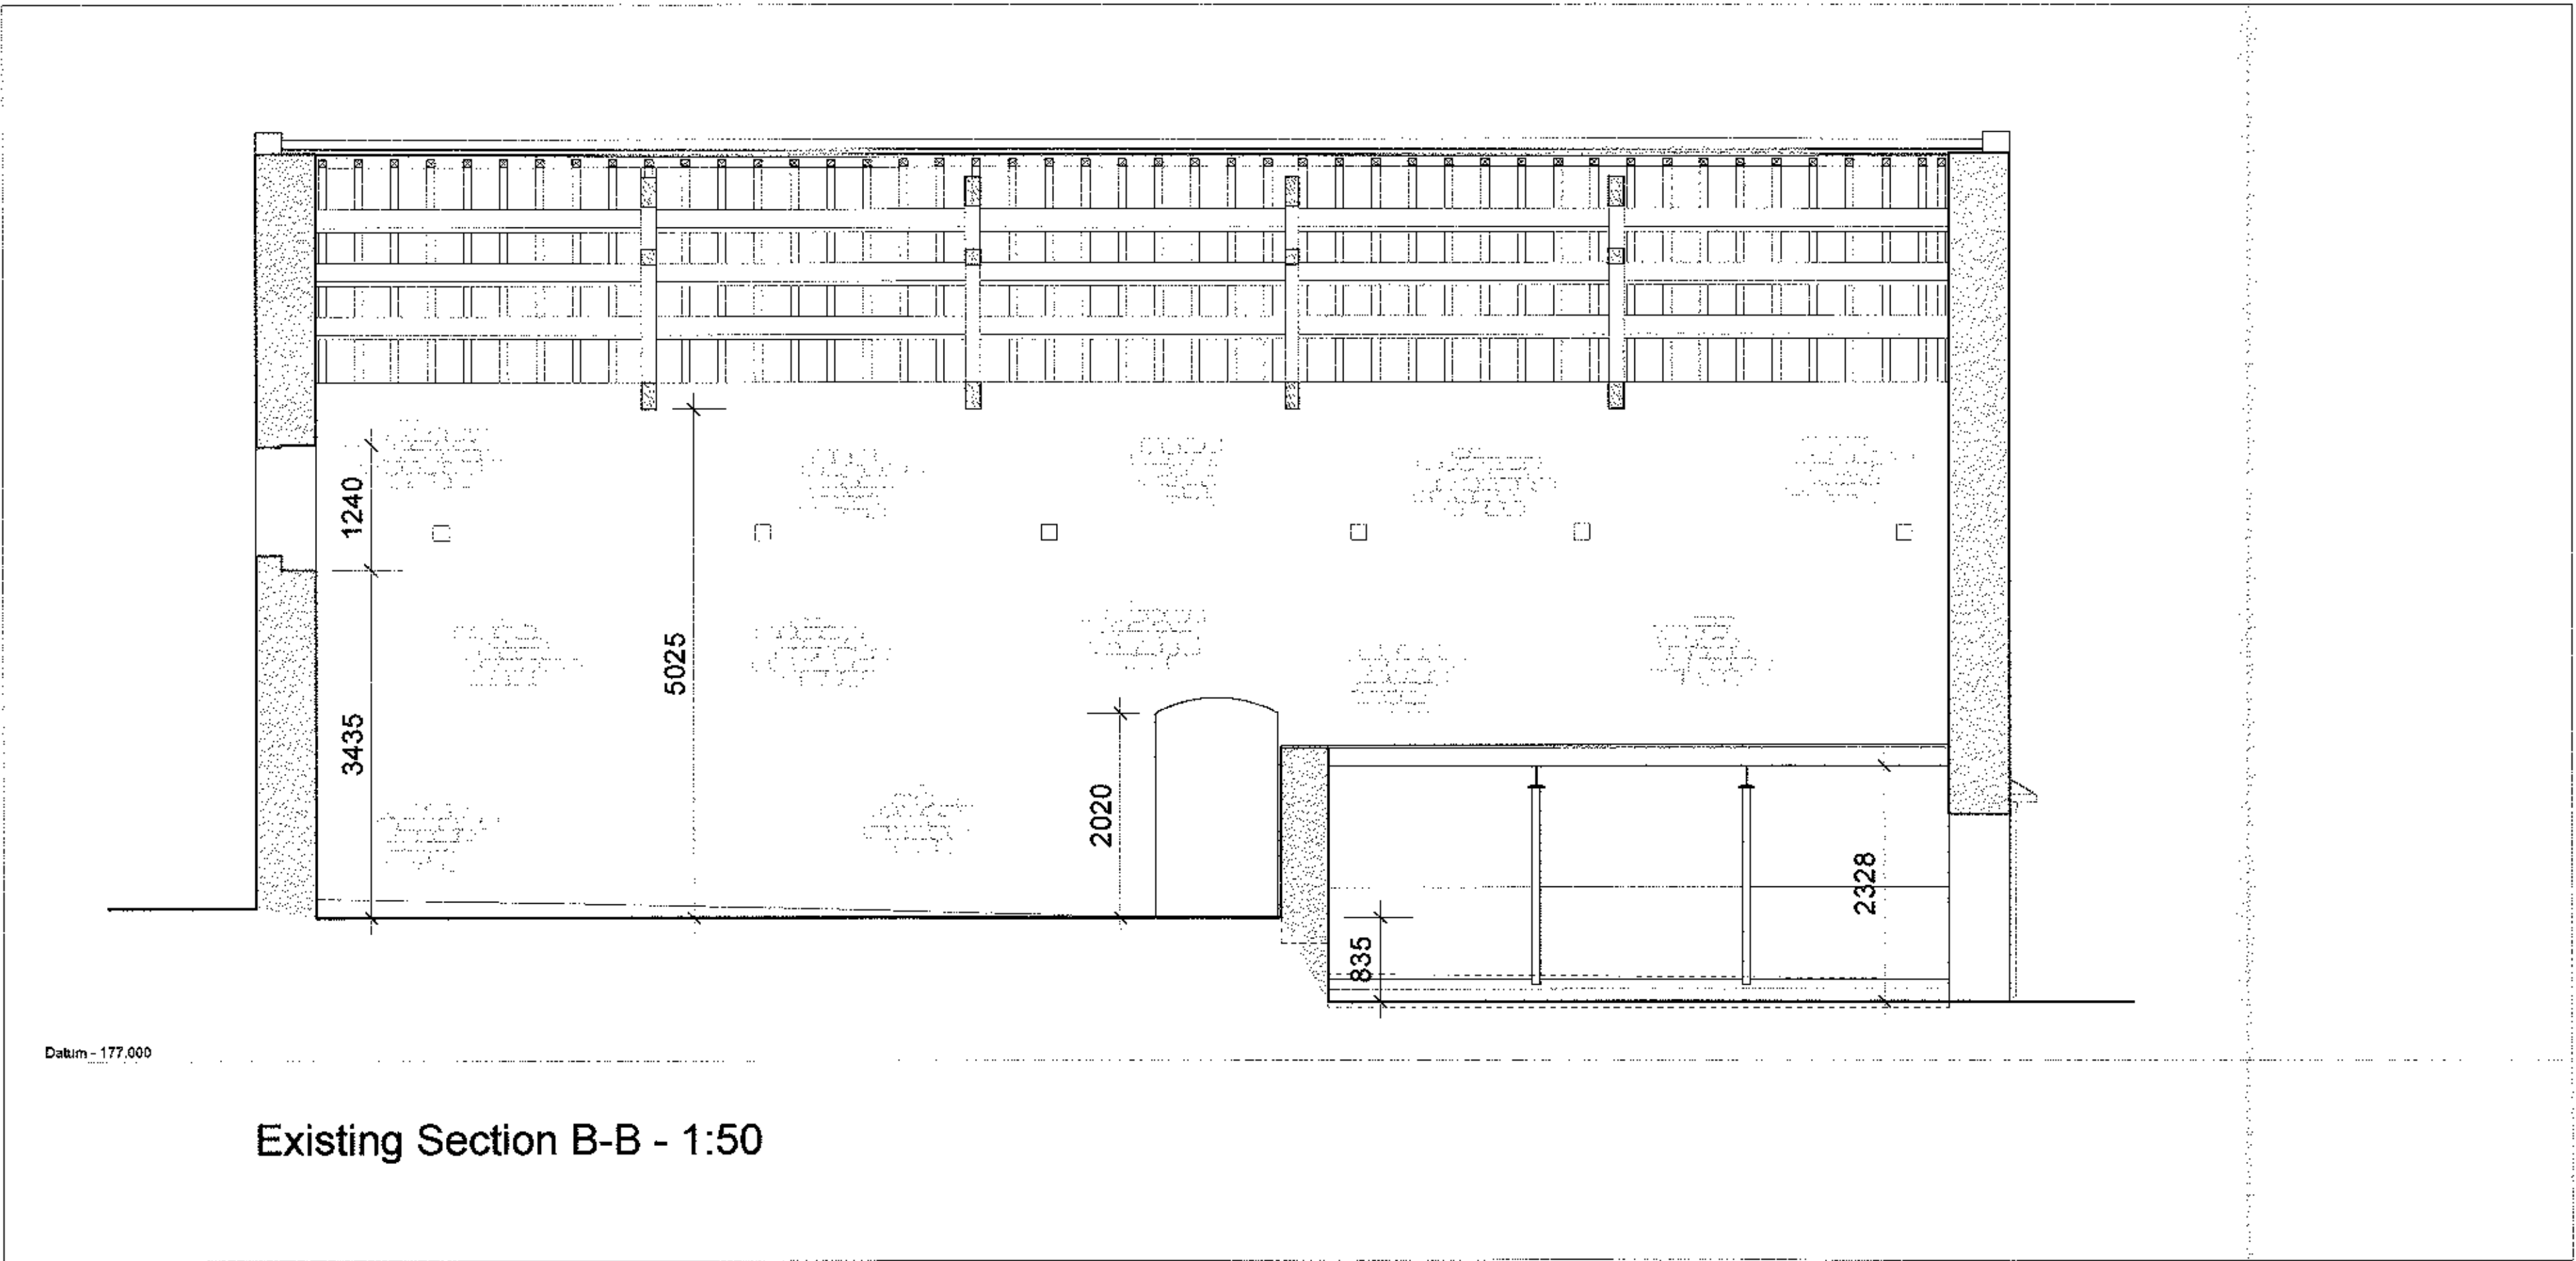

Existing Section B-B - 1:50

320120489P

Rev.	Date	Description
------	------	-------------

Wittons Farm
Forest Beck, Bolton-by-Bowland

Existing Sections

Drwg No.: 1822.E.005 Rev.: -

Date: Nov '11 Scale: 1:50@A1

IWA Architects

Waterloo Mill, Waterloo Road, Clitheroe, Lancashire, B57 1LR.

t: +44 (0) 1200 429467
f: +44 (0) 1200 458278
e: admin@iwaarchitects.co.uk
w: www.iwaarchitects.co.uk