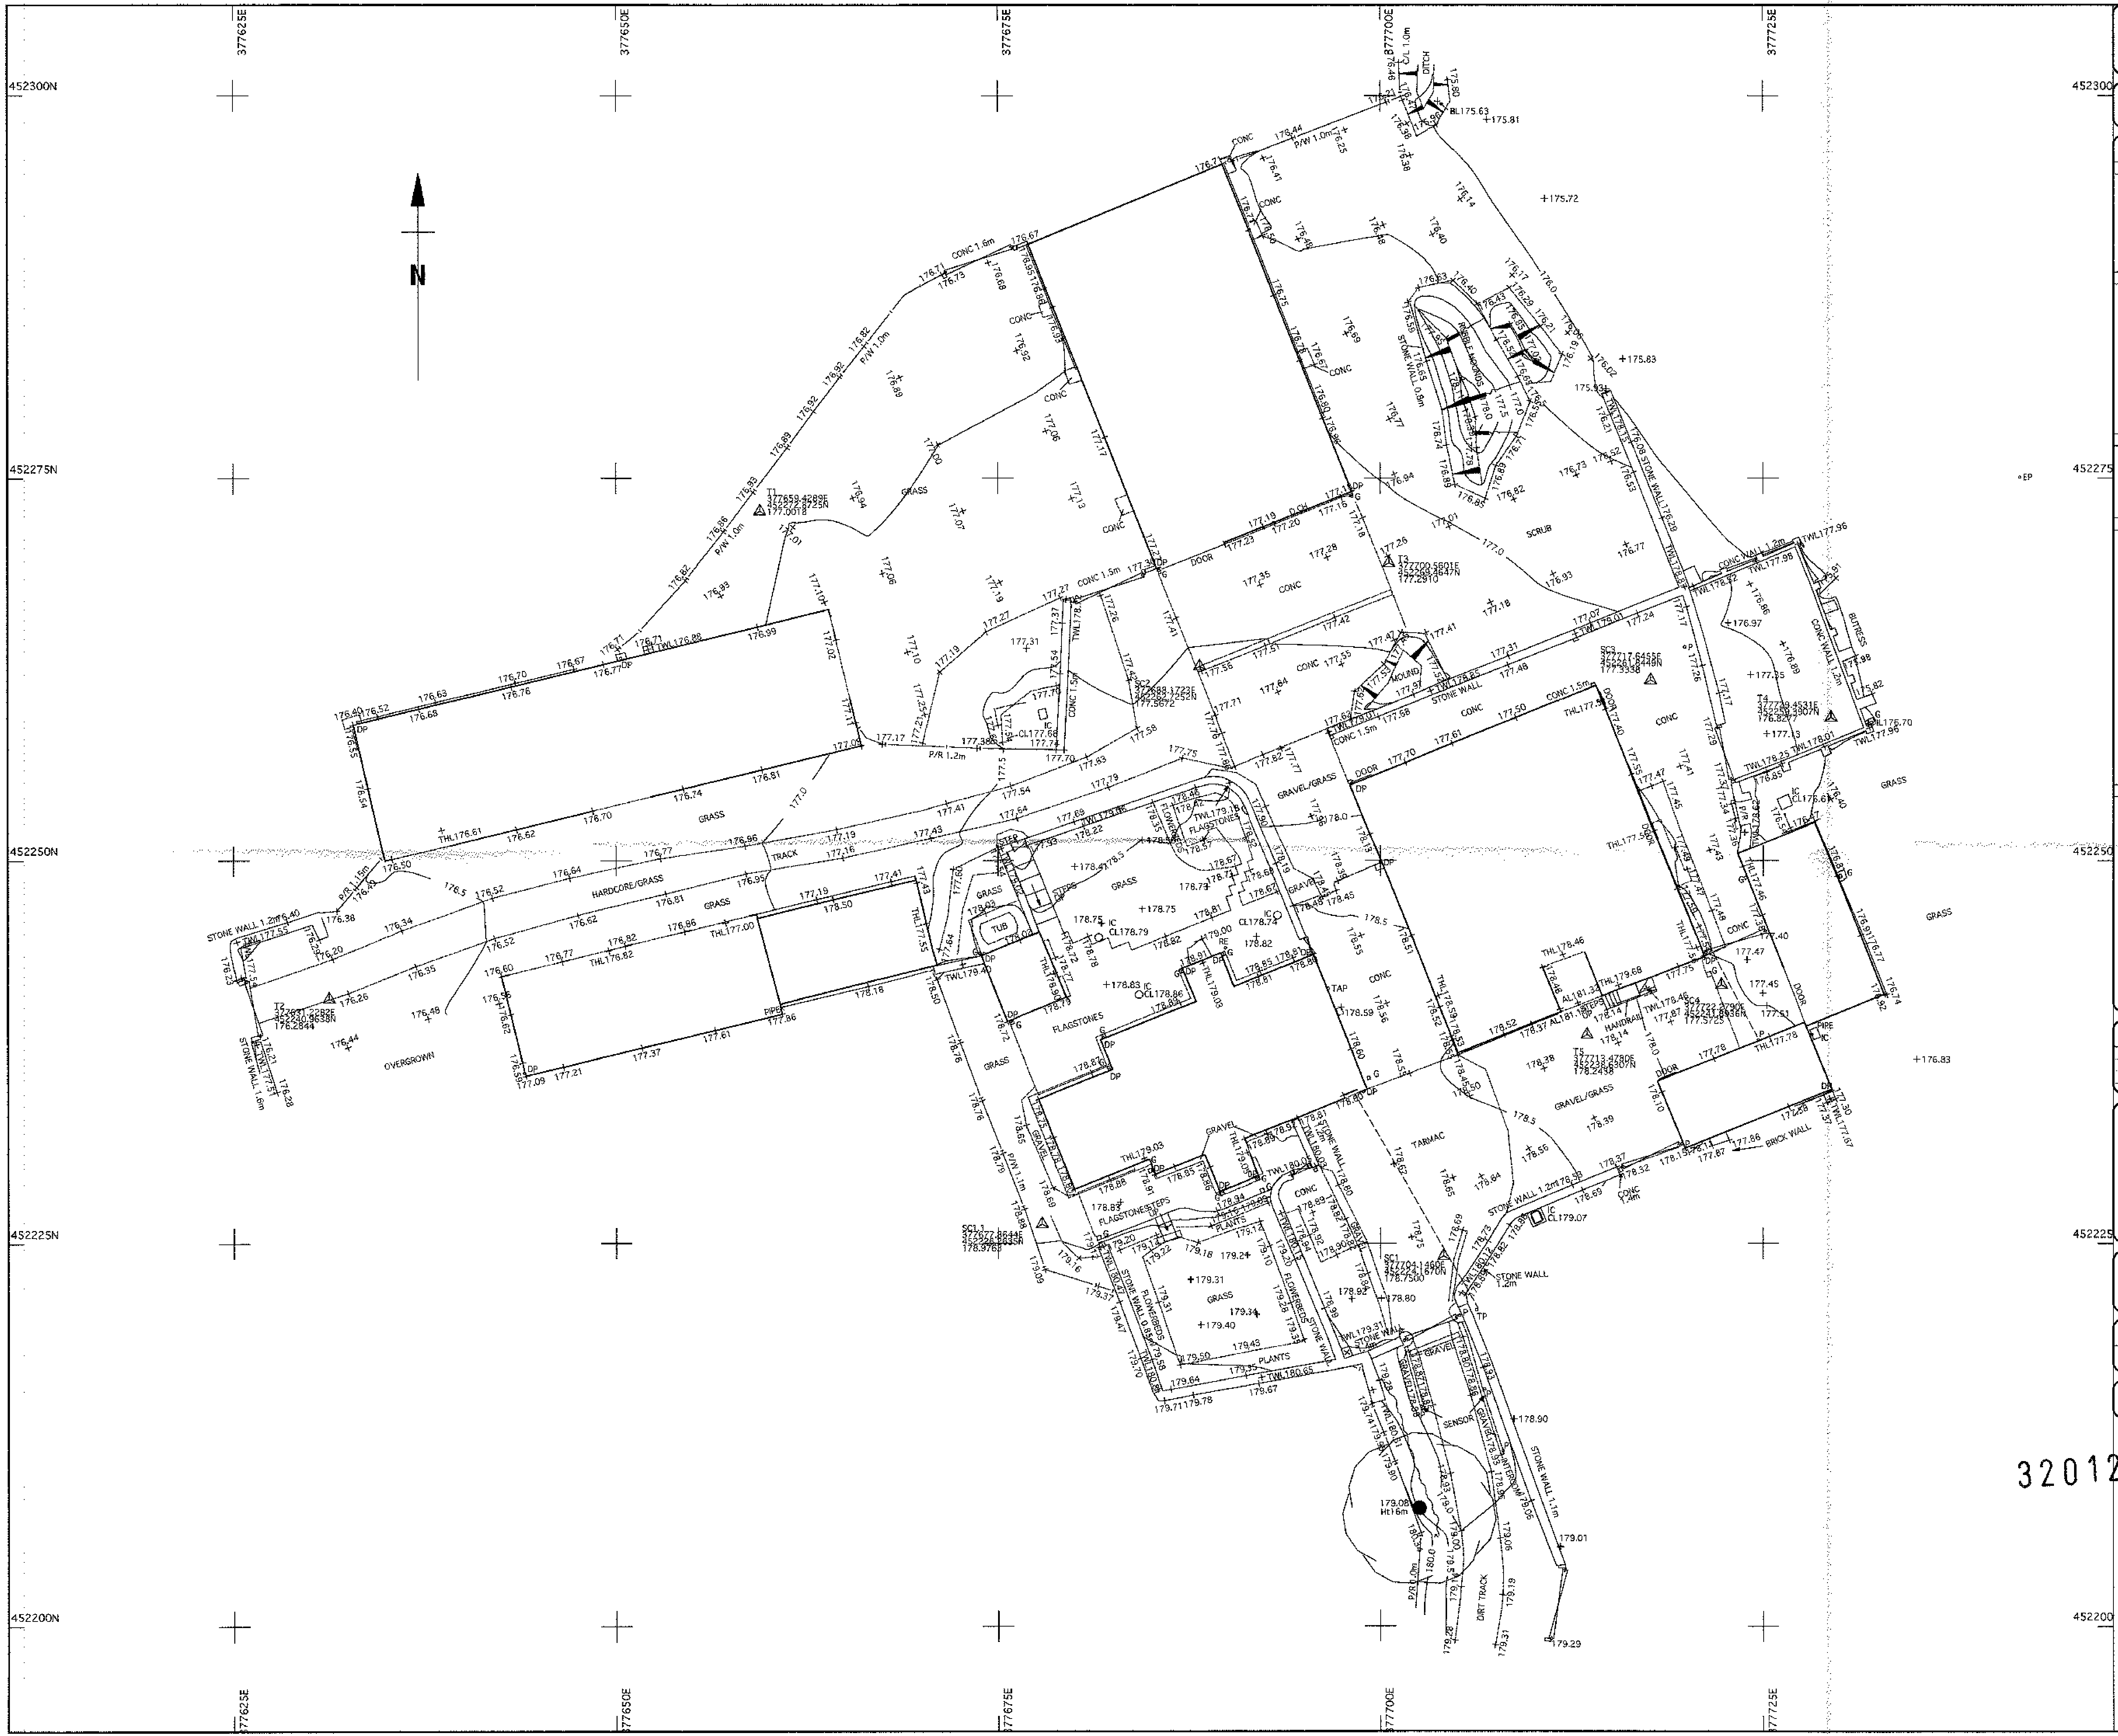

Survey Notes
Grid: Local, Plane, Metric, Related to National Grid at SC1
Levels: Related to OSGM02 GPS Datum

Notes

Topographical Survey Legend

BUILDINGS AND WALLS

GENERAL INFORMATION

FENCE STYLES AND DESCRIPTIONS

OVERHEAD FEATURES

WATER FEATURES

ROADS

RELIEF AND VEGETATION

STREET FURNITURE

LEVEL AND HEIGHT INFORMATION

INSPECTION CHAMBERS AND PIPES

SURVEY INFORMATION SIGNS

GEOTECHNICAL INFORMATION

Rev.	Date	Description
A	02/11/2011	Additional topograqphic detail added

MALCOLM HUGHES LAND SURVEYORS
Chartered Land Surveyors
65 Cross Street, Sale, Manchester
M33 7HF, Tel: 0161 905 1265
www.malcolmhughes.co.uk
survey@mhls.co.uk

Accreditations
RICS
chartered ICES
THE SURVEY ASSOCIATION
BS REGISTERED FS 14126
Registered

Drawn By AB 28/10/2011
Checked by BM 28/10/2011
Survey Date OCTOBER 2011
Scale 1 : 200
Drawing No 13975/1
Revision A

Rev	Date	Description
–	–	

3201204 89P

Wittons Farm
Forest Beck, Bolton-by-Bowland

Existing Site Survey Plan

Drwg. No.: 1822.E.001
Rev.: -
Date: Oct '11
Scale: 1:200@A1

IWA Architects
Waterloo Mill, Waterloo Road, Clitheroe, Lancashire, BB7 1LR.
t: + 44 (0) 1200 423487
f: + 44 (0) 1200 458278
e: admin@iwarchitects.co.uk
w: www.iwarchitects.co.uk