


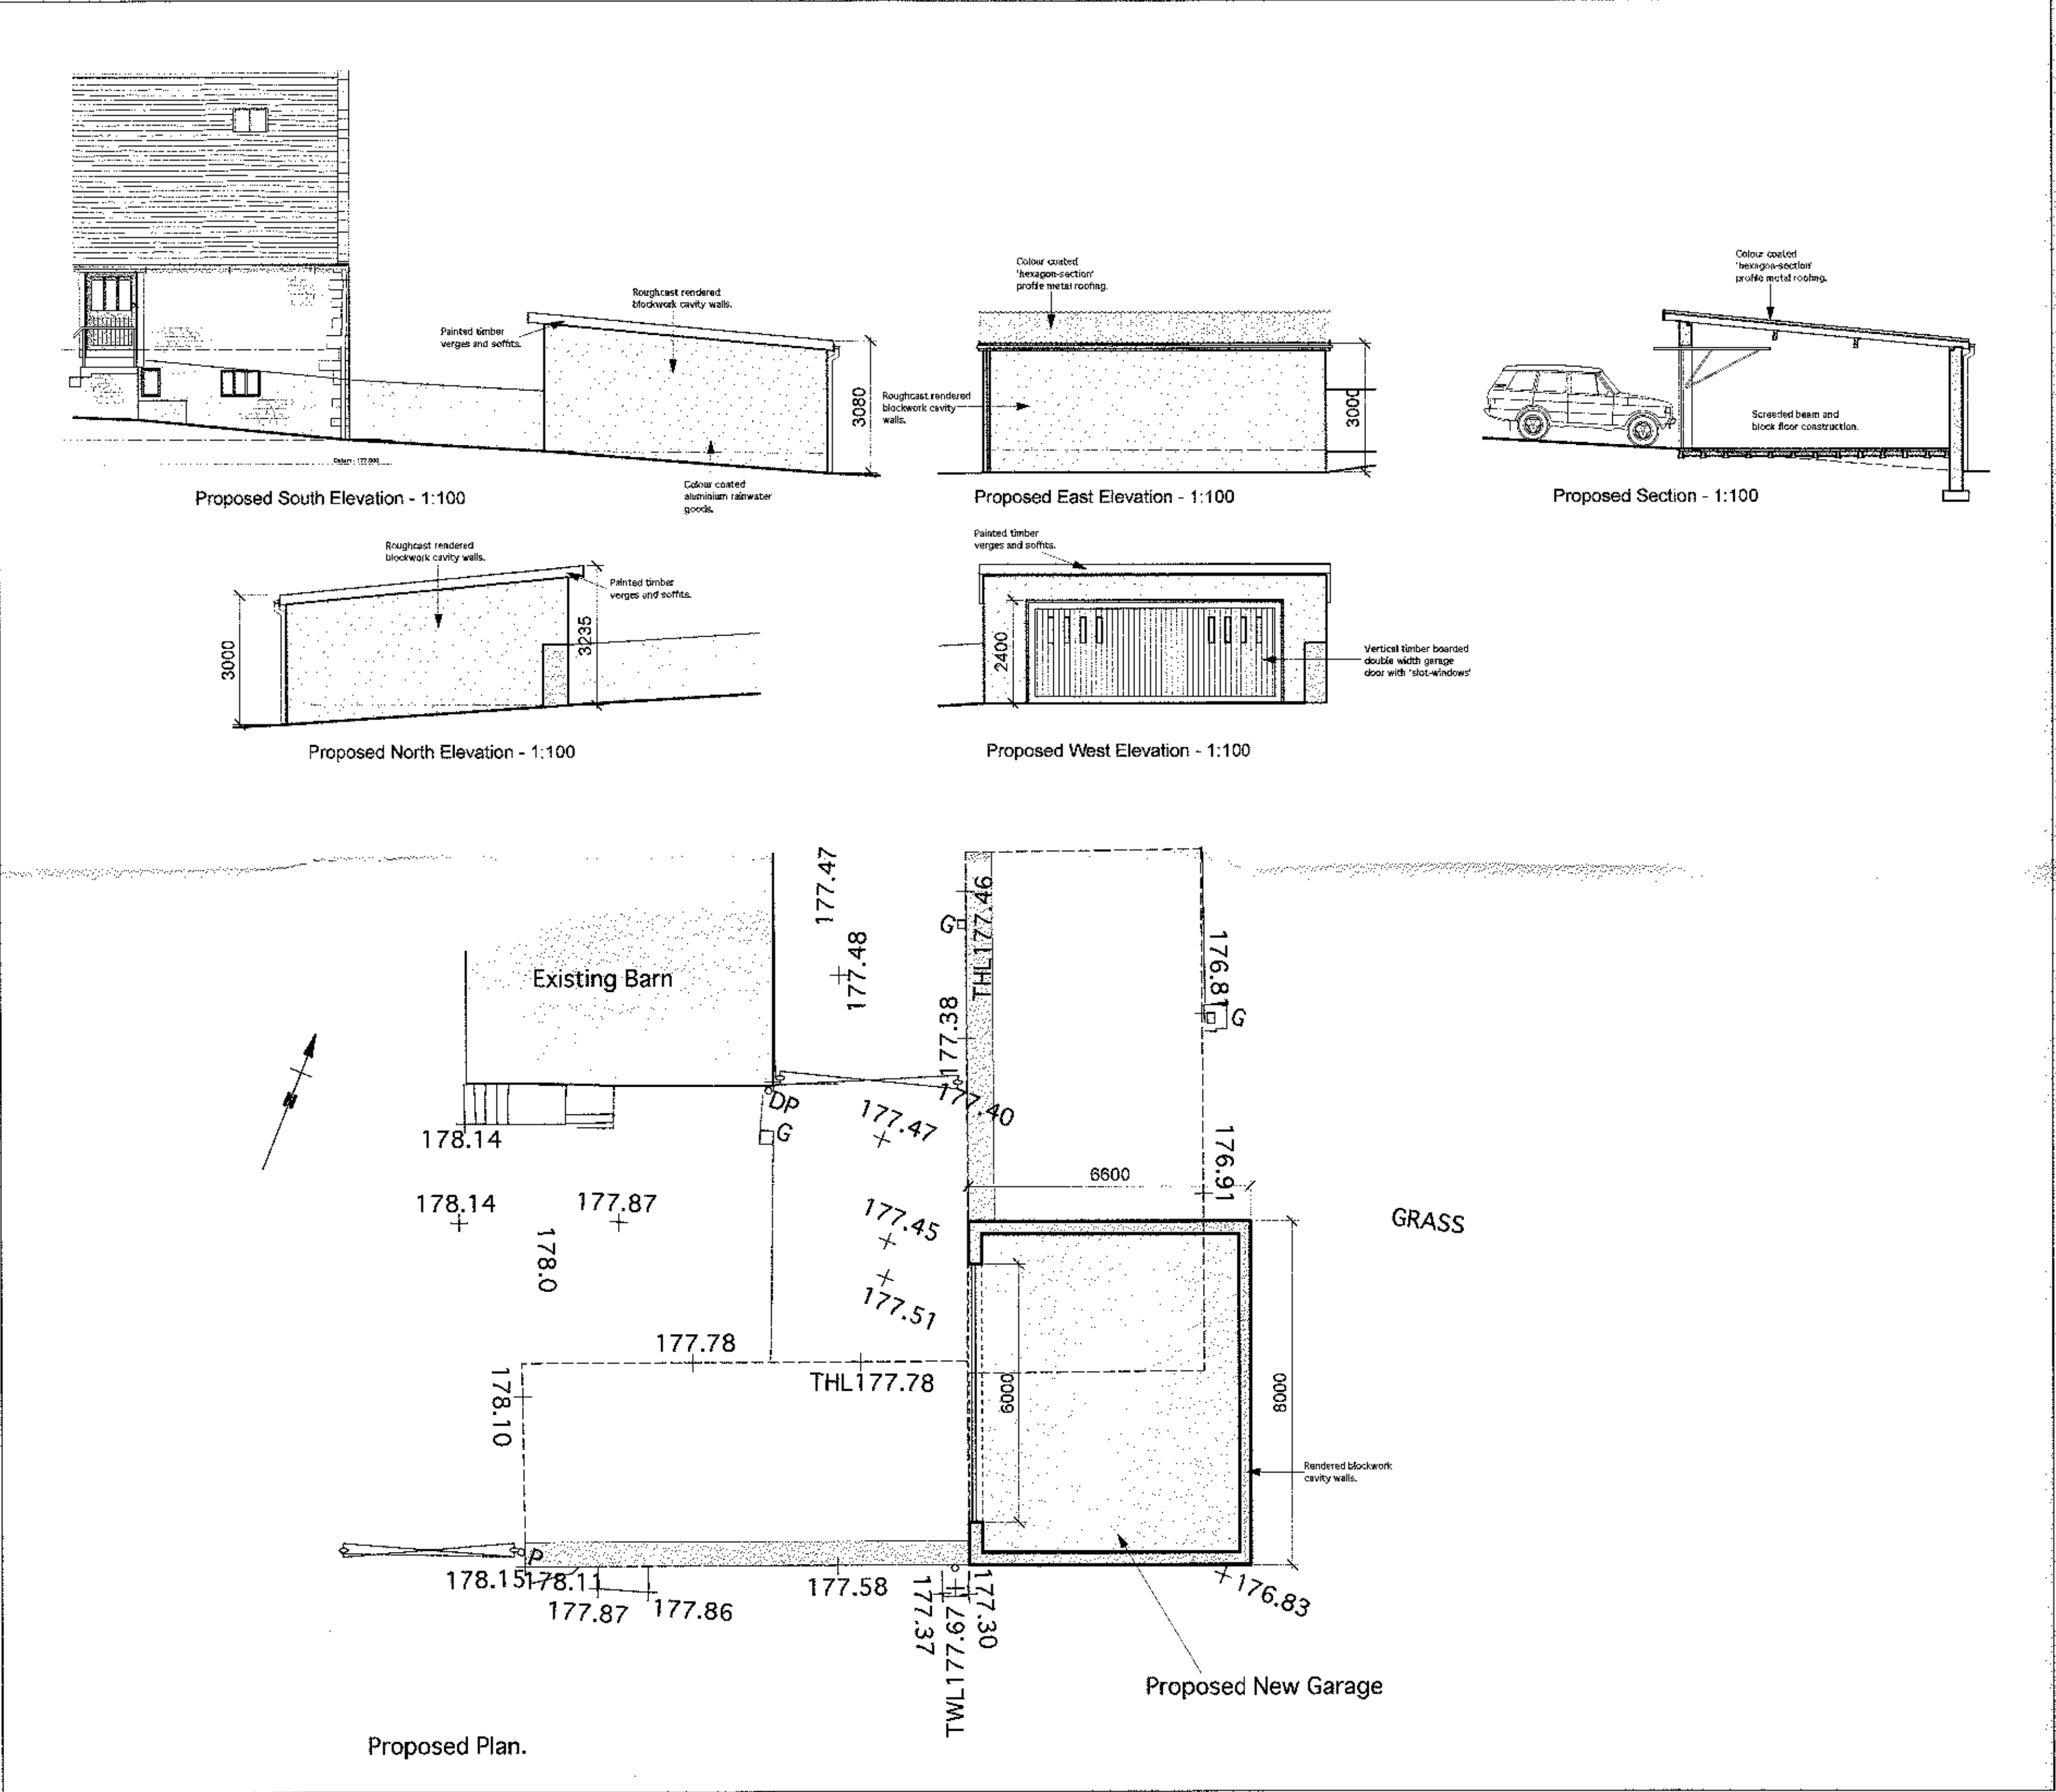

320120489P

Rev	Date	Description
A	08.05.12	Depth of proposed garage increased to 6.0m and notes amended.

Wittons Farm
Forest Beck, Bolton-by-Bowland

Proposed Plans and Elevations
- Garage

Dwg. No.: 1822.P.006 Rev.: A

Date: Feb '12 Scale: 1:100@A1

IWA Architects

Waterloo Mill, Waterloo Road, Clitheroe, Lancashire, BB7 1LR.

t: +44 (0) 1200 423437
f: +44 (0) 1200 495278
e: admin@iwaarchitects.co.uk
w: www.iwaarchitects.co.uk