

320120526r



AMENDED PLANS RECEIVED
DATE 14/09/12

320120526P

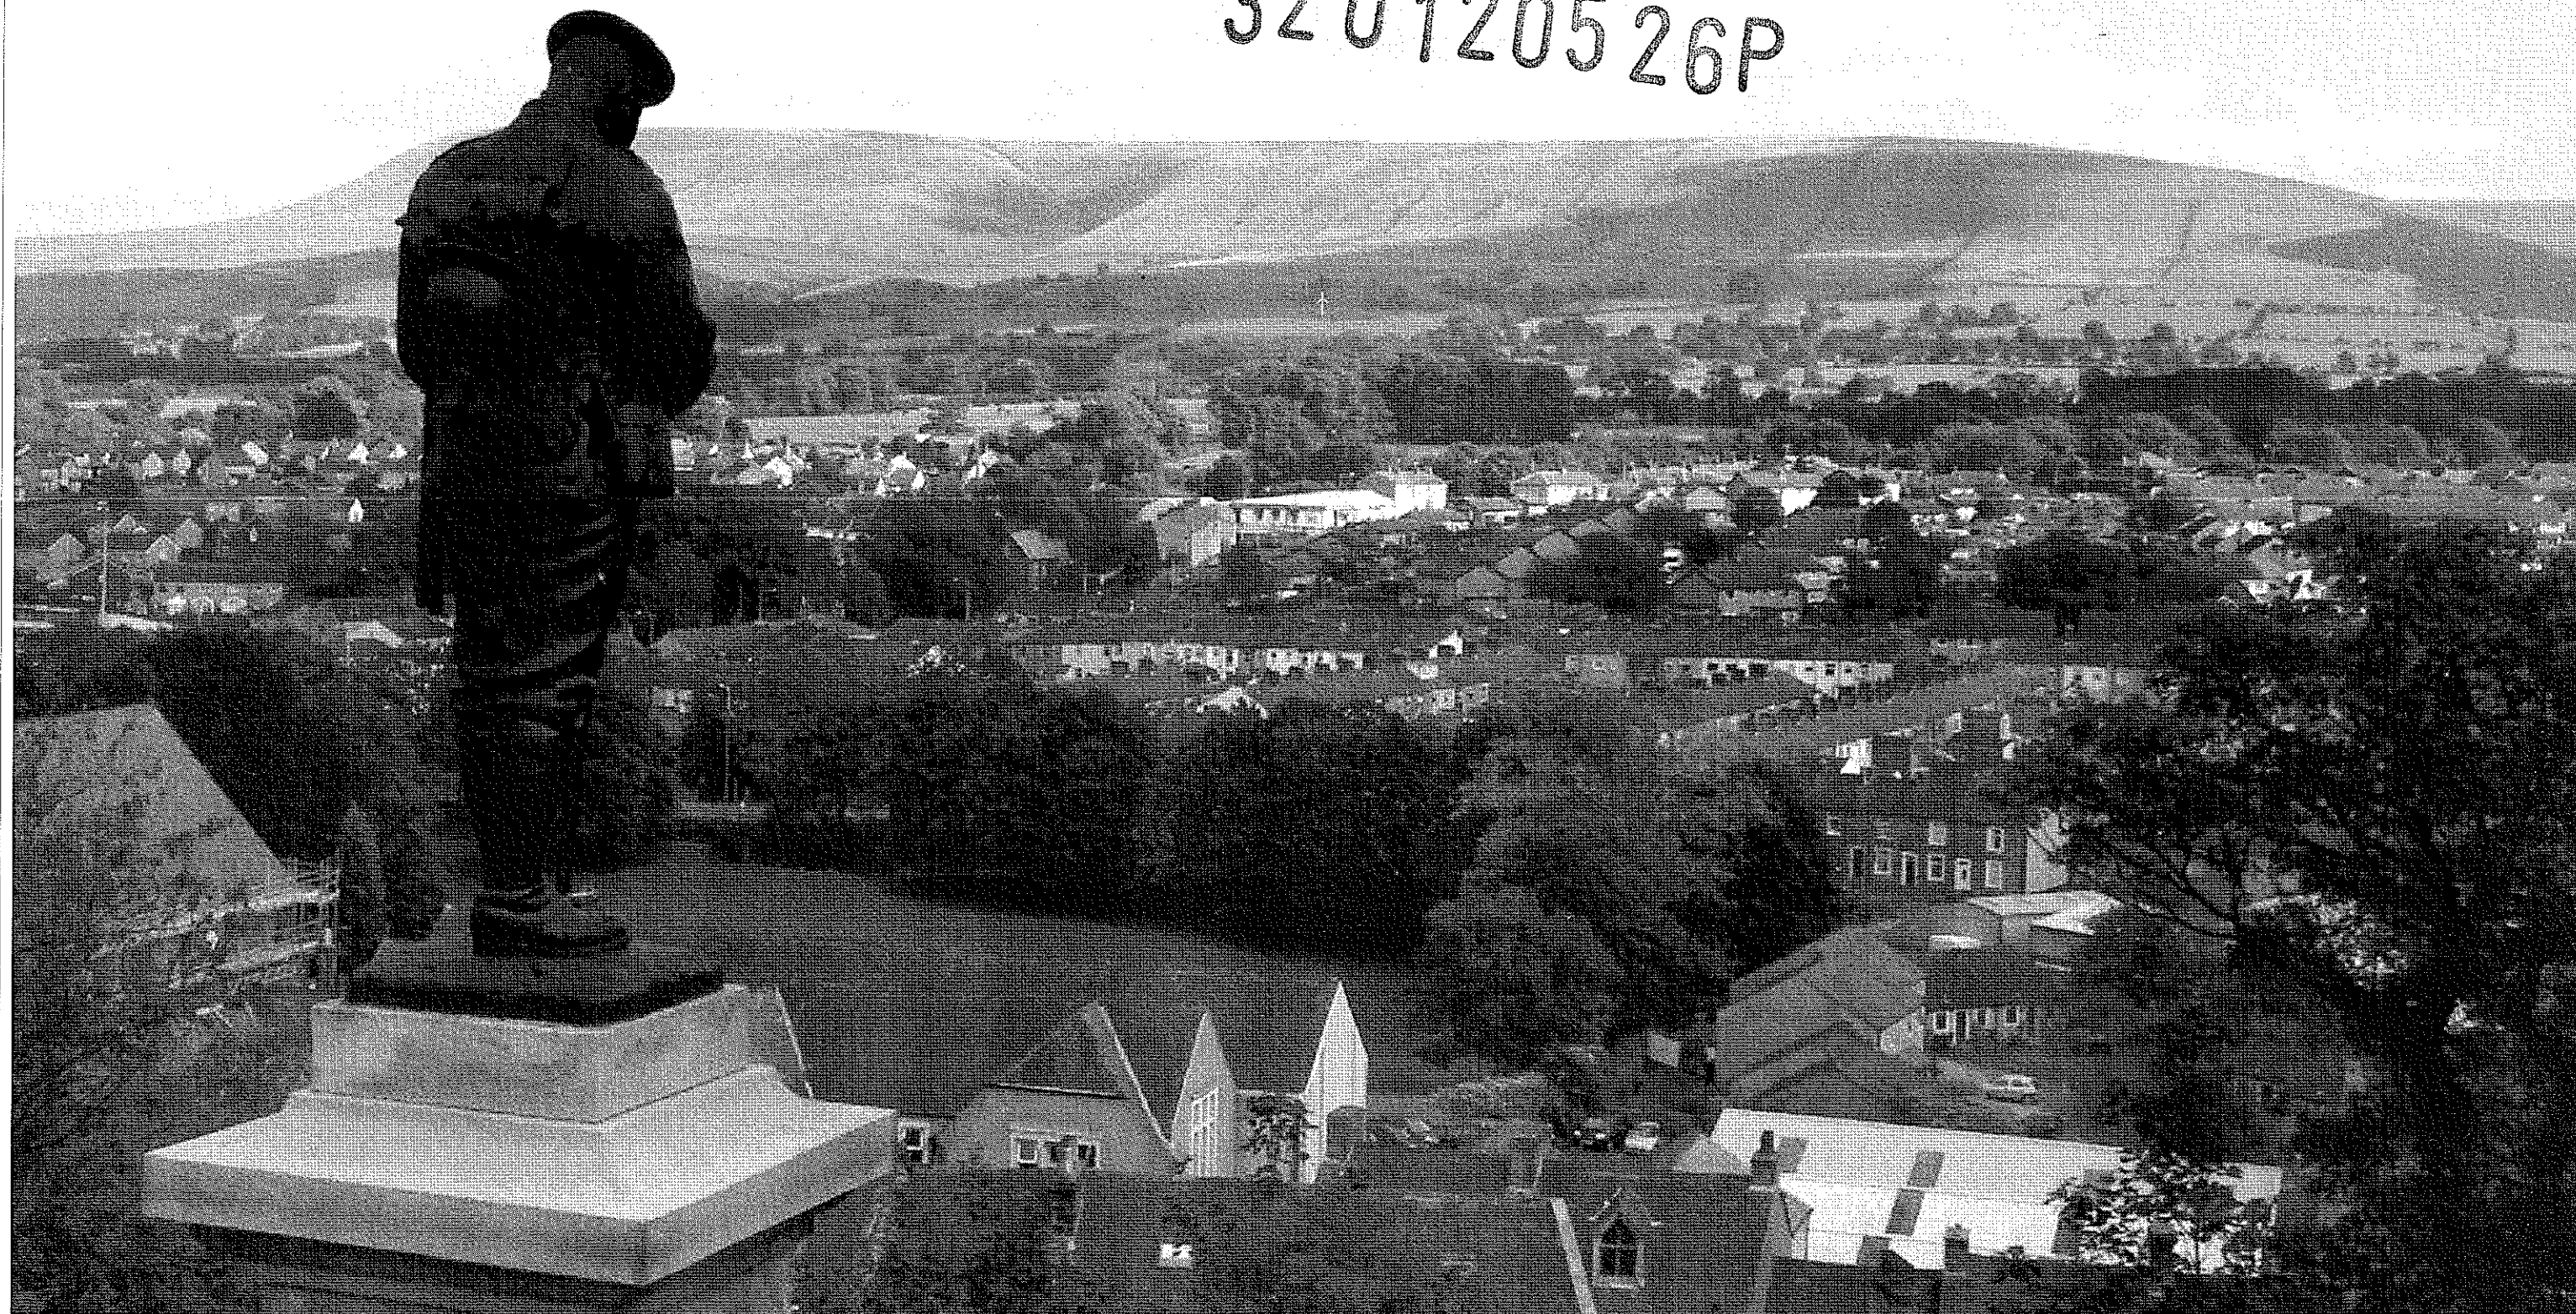


PHOTO MONTAGE SPECIFICATION
Focal Length: 42mm
Range: 3120m | Direction: E
Height Above Ground: 1.6m
Date Taken: 29 Apr 2012
Camera: Olympus EPL112.3mp
Lens: m-Zuiko Digital 14-42mm
Viewing Distance on A3: 400mm




AMENDED PLANS RECEIVED
DATE 14/09/12

wbw Windle
Beech
Winthrop
Dwg No.: MG - VPA
Title: Viewpoint Analysis
Viewpoint 7
Range: 3120m | Direction: E
Date: 17th May 2012
Produced by: P.Mason
Issue Number: 1

320120526P

PHOTO MONTAGE SPECIFICATION
Focal Length: 42mm
Range: 1358m | Direction: ESE
Height Above Ground: 1.6m
Date Taken: 29 Apr 2012
Camera: Olympus EPL112.3mp
Lens: m-Zuiko Digital 14-42mm
Viewing Distance on A3: 400mm

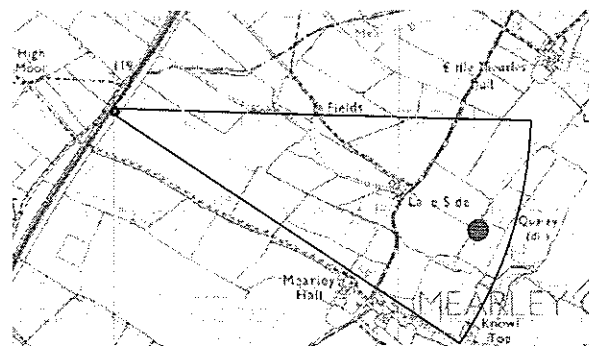

AMENDED PLANS RECEIVED

DATE 14/07/12

wbw Windle
Beech
Winthrop

Dwg No.: MG - VPA

Title: Viewpoint Analysis
Viewpoint 5

Range: 1358m | Direction: ESE



Date: 17th May 2012

Produced by: P. Mason

Issue Number: 1

3201205262

AMENDED PLANS RECEIVED
DATE 14/09/12

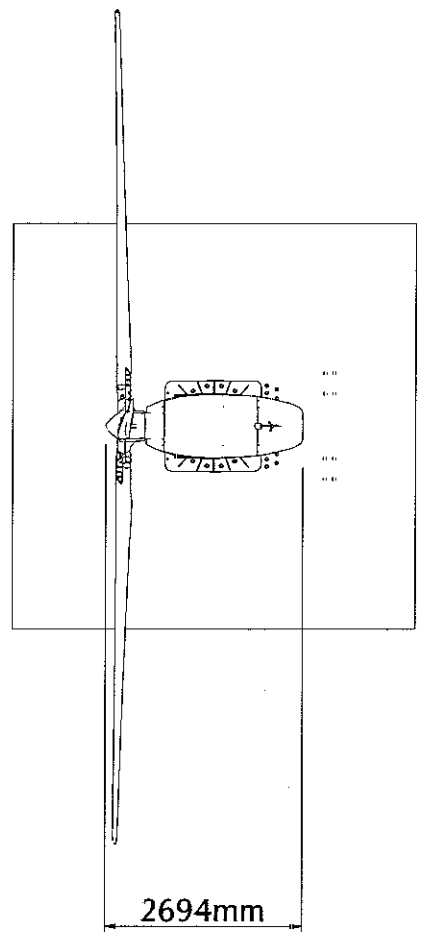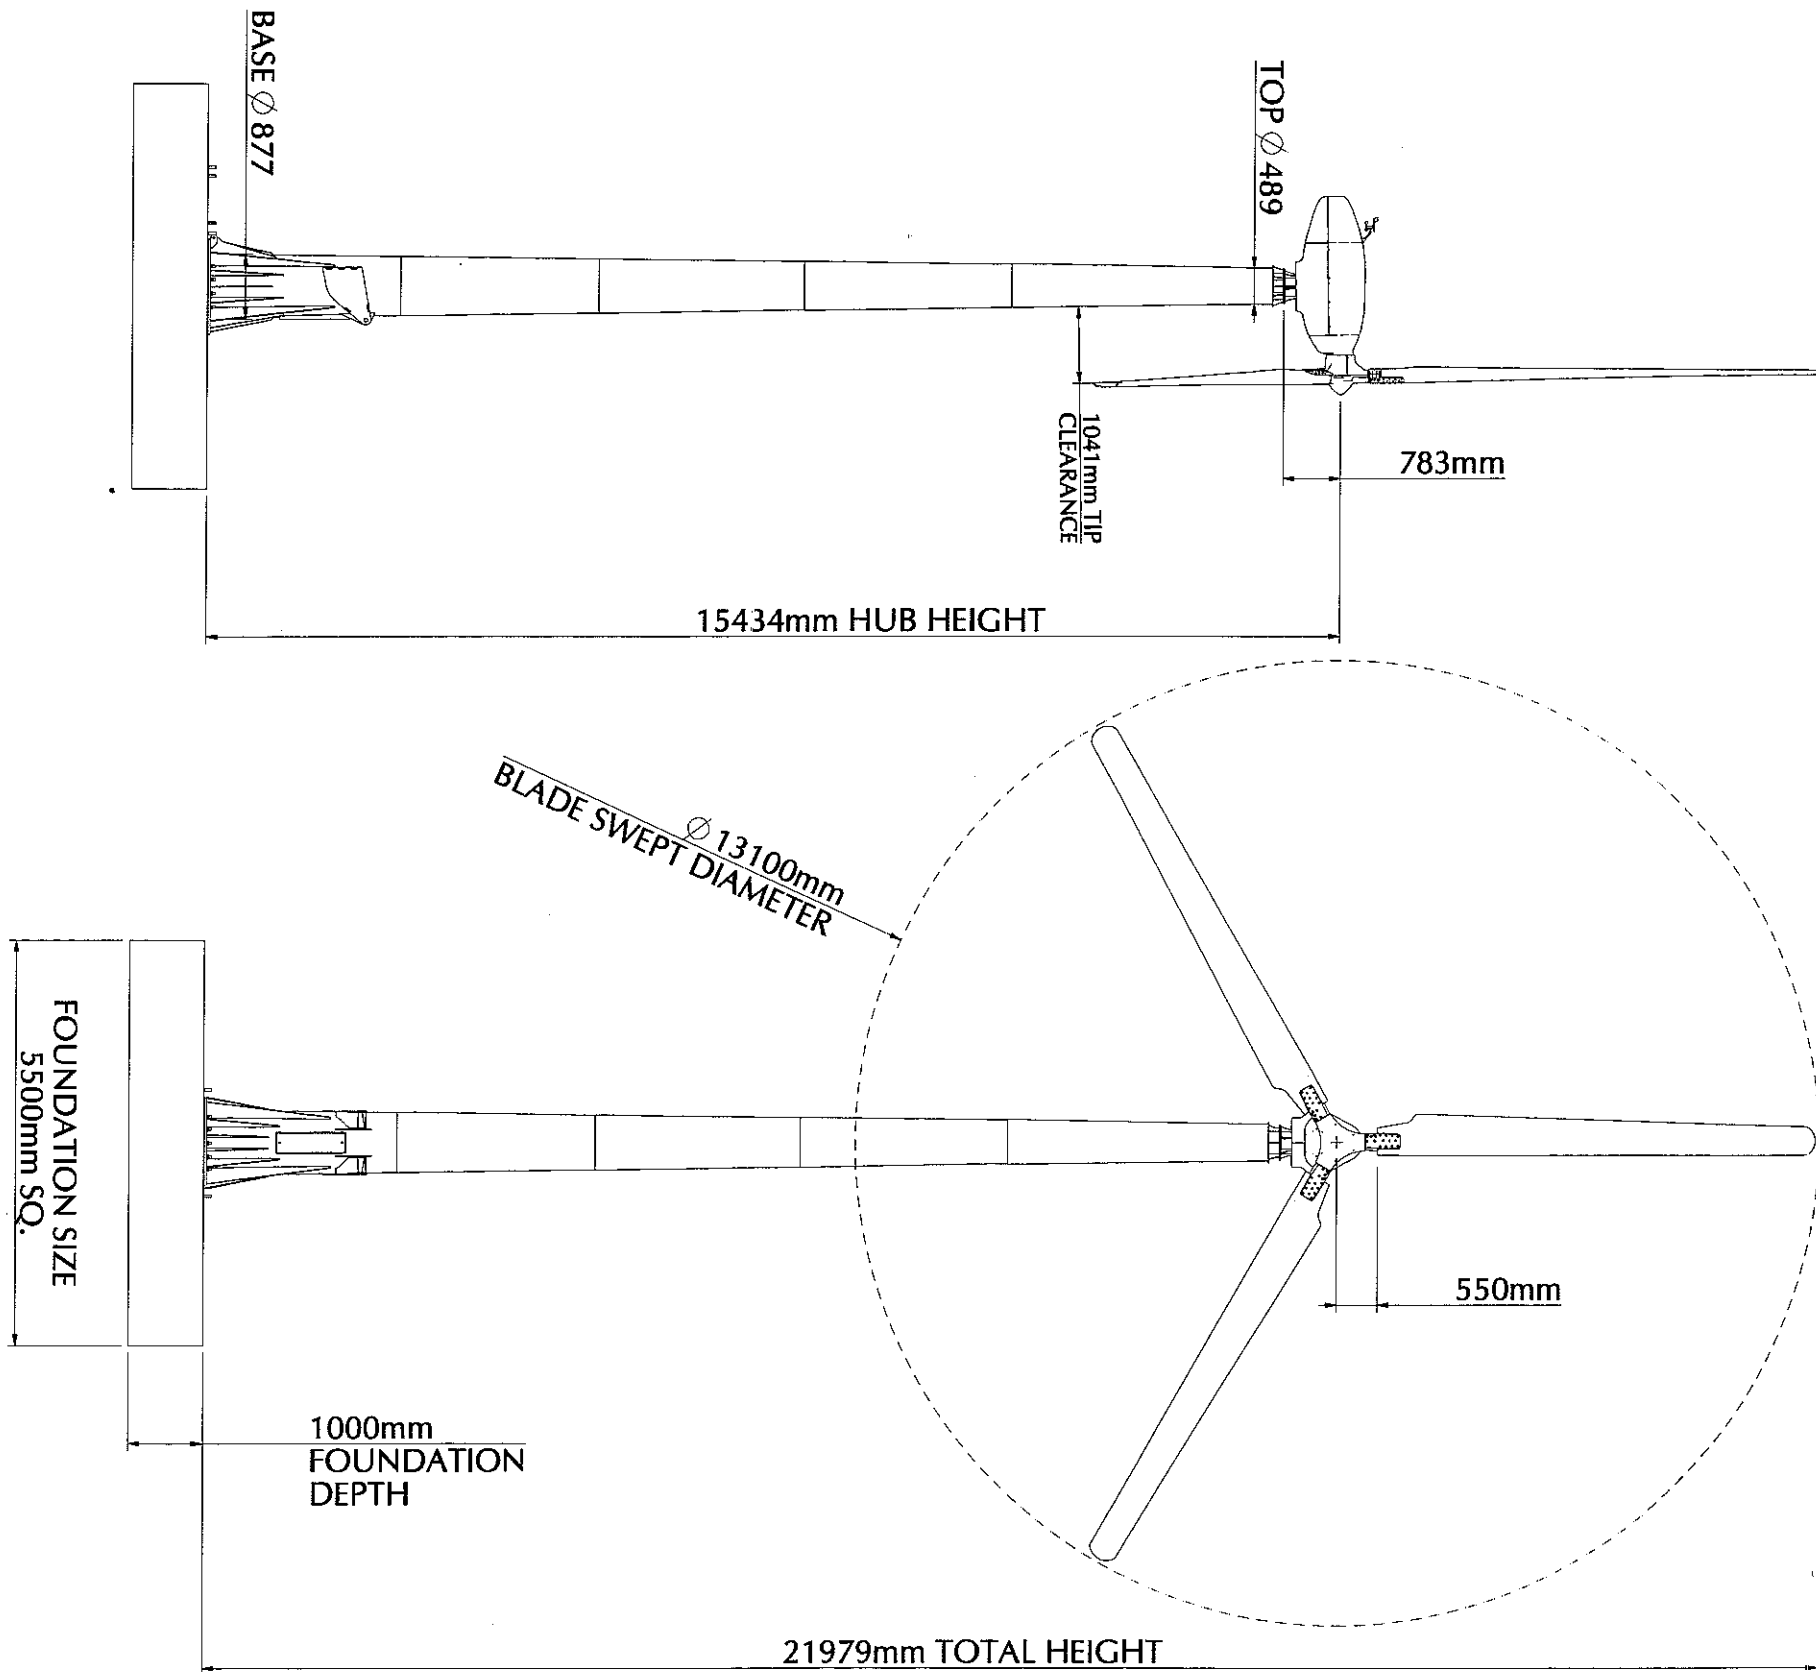

OVERALL DIMENSIONS FOR CF20 TURBINE:
20kW GENERATOR / 15m MAST / 6m BLADES

C&F Green-Energy				CF20_15MAST	
DESCRIPTION: OVERALLS / PLANNING				All Dimensions in mm	
MATERIAL:	Mast: S275 Galv	SCALE:	QTY PER UNIT:	1:100	
DRAWN:	C O'Neill	PAINT:		DRAWING CHECKED TO:	
CHECKED:	-	FINISH:	-	DATE: 16-Feb-11	
DATE:	16-Feb-11	SHEET:	1 OF 1		