



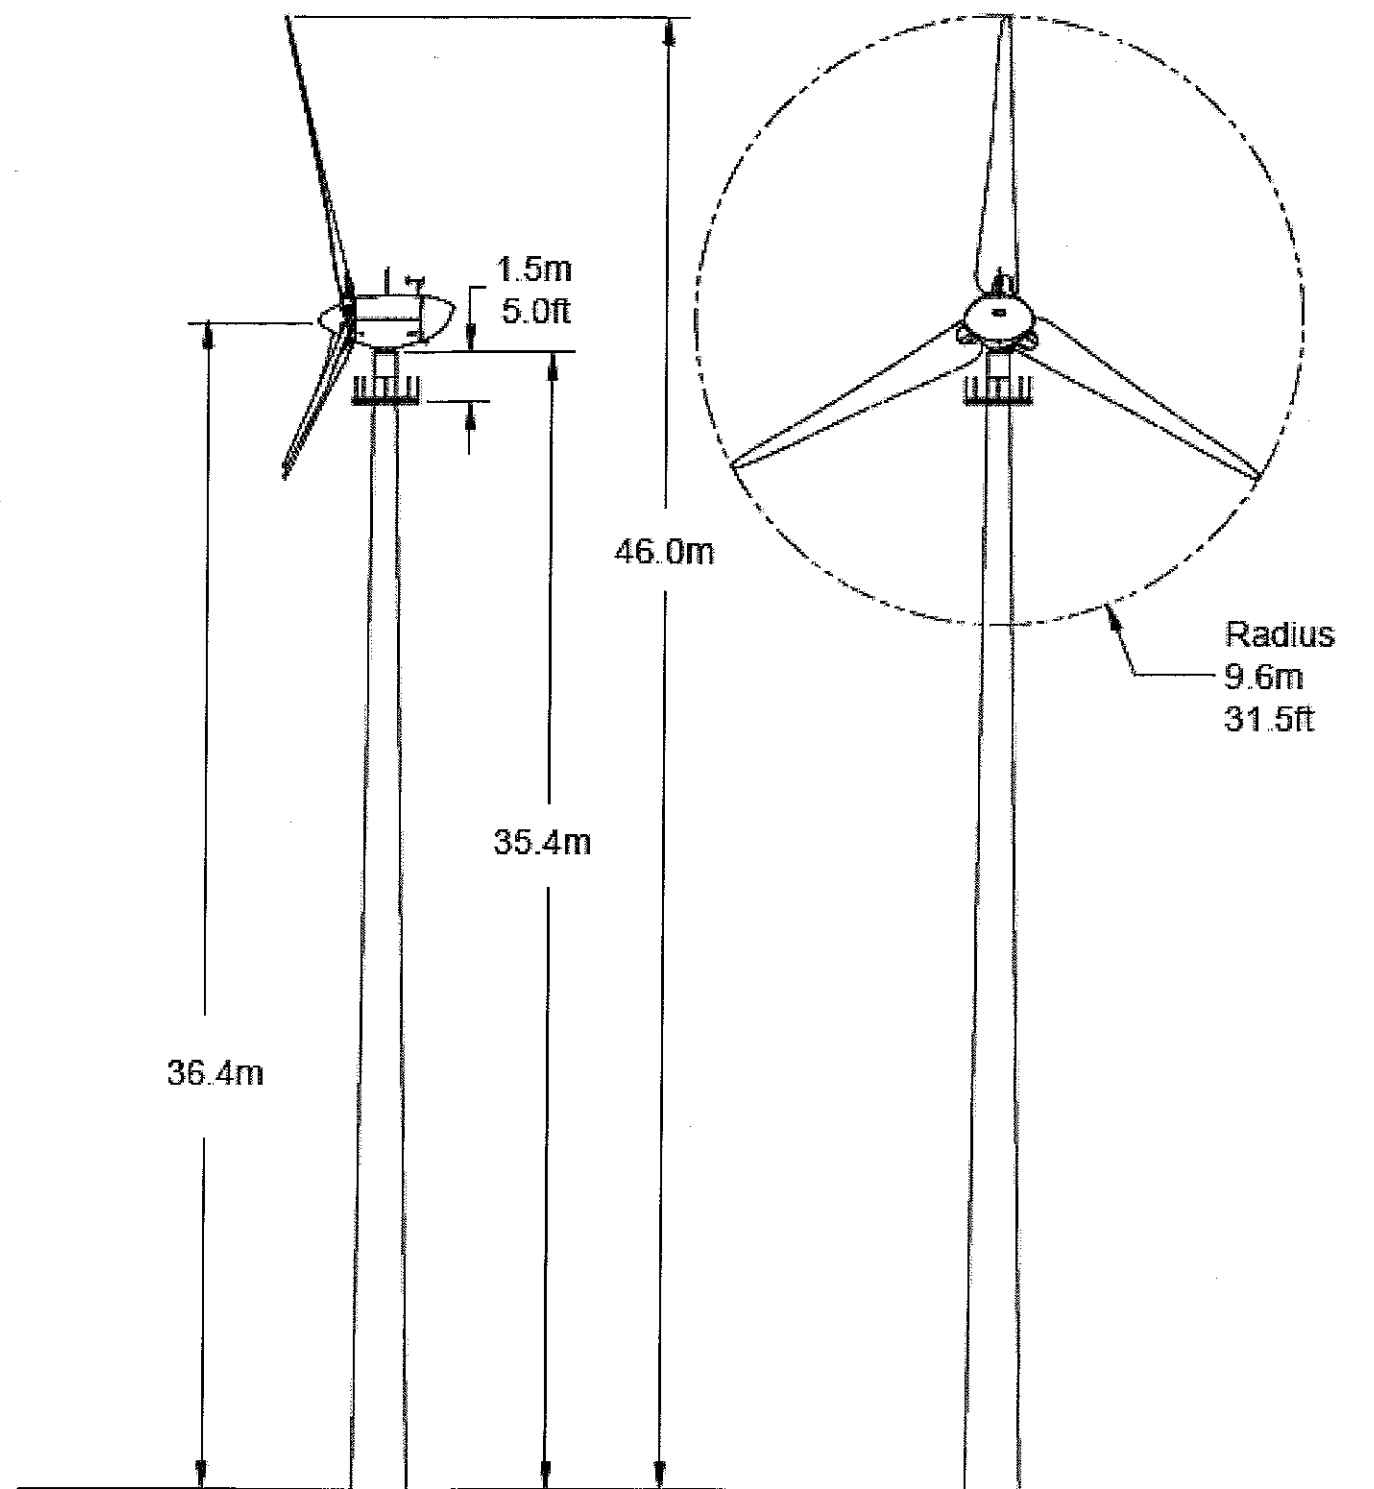

320120539P

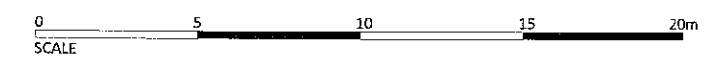


Copyright © 2012 DC21 Ltd. All rights reserved. This drawing is the property of DC21 Ltd. and is not to be reproduced or used in any form without the written permission of DC21 Ltd.

| REV | DATE | DESCRIPTION | BY |
|-----|------|-------------|----|
|     |      |             |    |


|   |          |        |       |
|---|----------|--------|-------|
| PROJECT TITLE   |          |        |       |
| WIND TURBINE INSTALLATION AT CARR HALL GARDEN CENTRE                                                                                   |          |        |       |
| DRAWING TITLE   |          |        |       |
| ELEVATION OF A 50kw MONOPOLE WIND TURBINE                                                                                              |          |        |       |
| DRAWING NUMBER   | REVISION | DATE   | SCALE |
| 04   |          | APR 12 | NTS   |
| SHEET   | STATUS   |        |       |
| A3   | PLANNING |        |       |
| <small>DC21 Ltd, Dene House, North Rise, Kirkburton, W. Yorks. LS20 0PW<br/> Registered Number: 0855369<br/> www.dc21group.com</small> |          |        |       |

DC21  
Energy Solutions


JOB NO. 12013

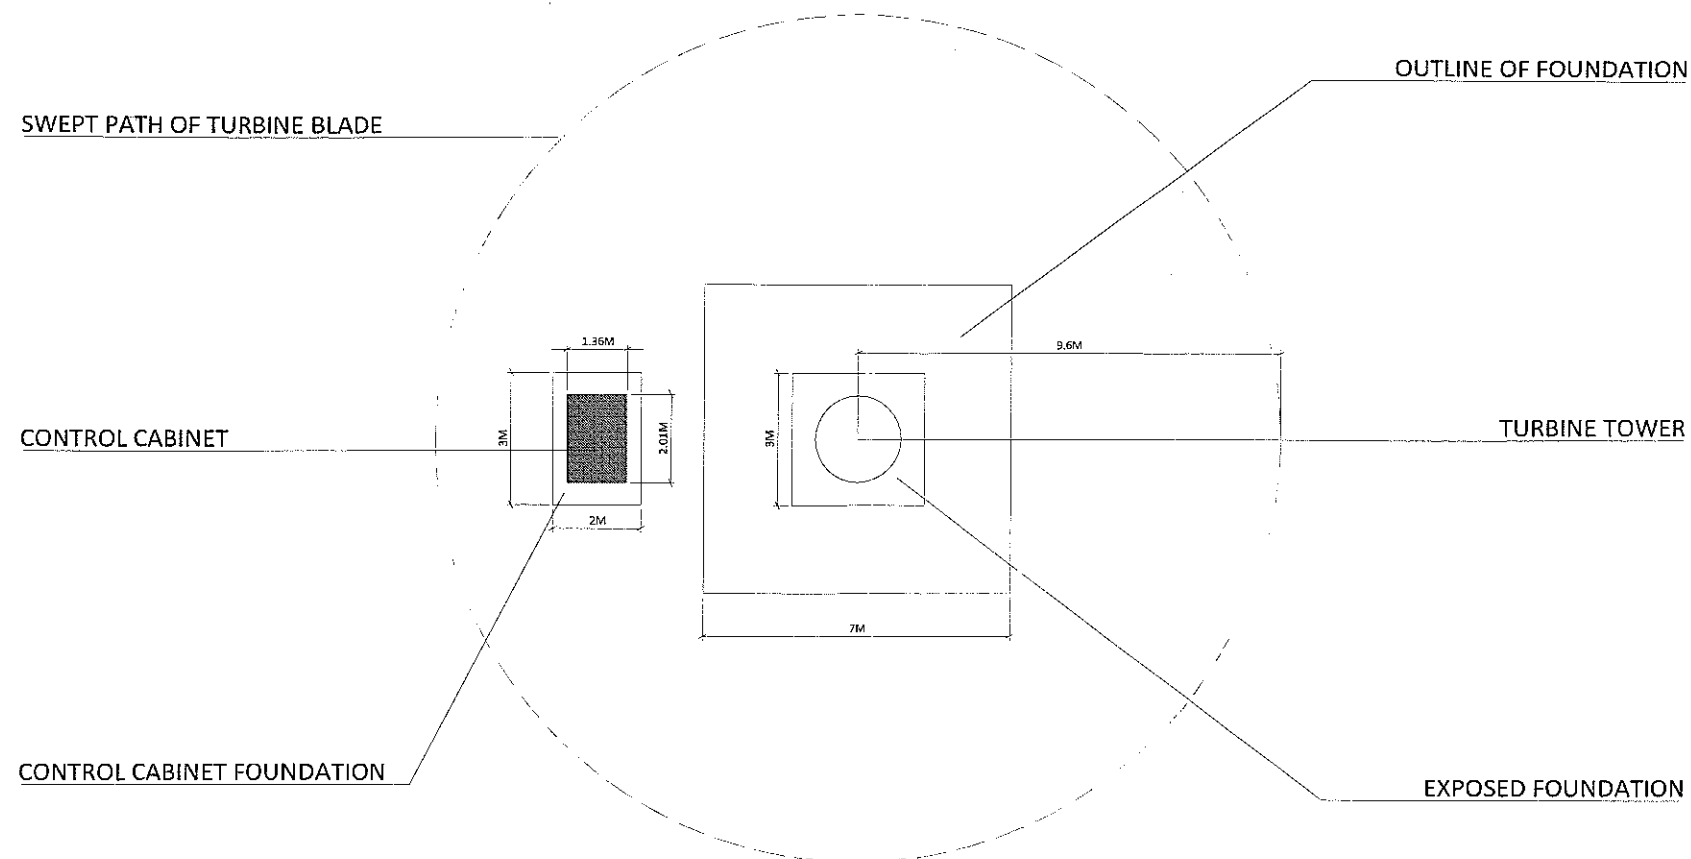

PLAN VIEW OF TURBINE FOUNDATION AND SEPARATE CONTROL CABINET

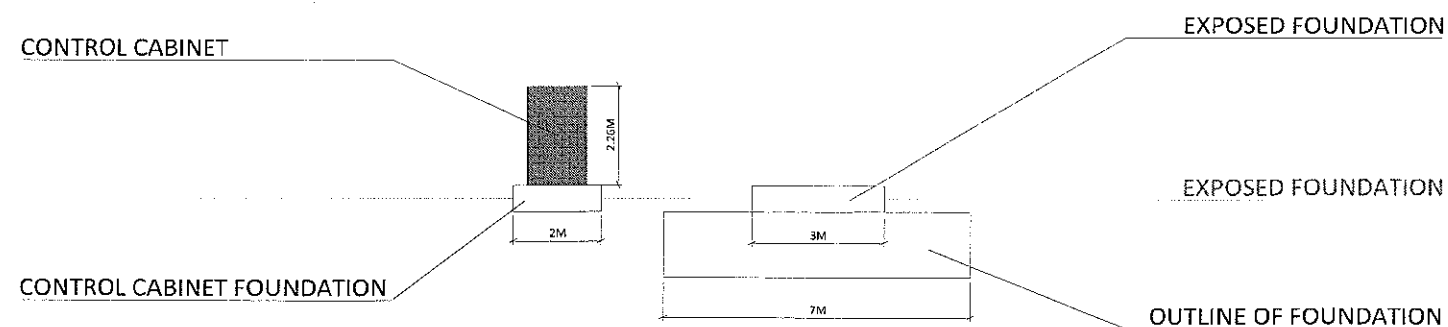

ELEVATION OF TURBINE FOUNDATION AND SEPARATE CONTROL CABINET

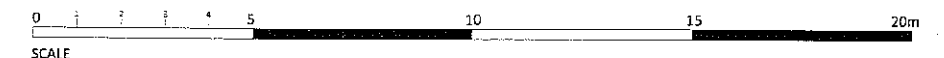

320120539P





PROJECT TITLE  
WIND TURBINE INSTALLATION AT  
CARR HALL GARDEN CENTRE

DRAWING TITLE  
WIND TURBINE  
FOUNDATION DETAIL

|                      |          |                |              |
|----------------------|----------|----------------|--------------|
| DRAWING NUMBER<br>05 | REVISION | DATE<br>APR 12 | SCALE<br>NTS |
|----------------------|----------|----------------|--------------|

|             |                    |
|-------------|--------------------|
| SHEET<br>A3 | STATUS<br>PLANNING |
|-------------|--------------------|

DC21 Ltd. Dene House, North Road, Kirkstall, W. Yorks. HD8 0PW  
Registered Number: 0655399  
www.dc21group.com

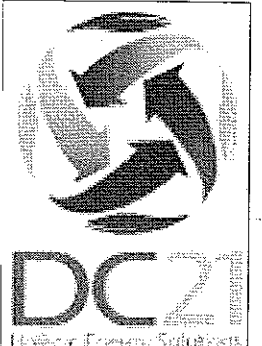

JOB NO.  
12013

| REV       | DATE | DESCRIPTION | BY |
|-----------|------|-------------|----|
| REVISIONS |      |             |    |