



0m 25m 50m 75m 100m 125m scale

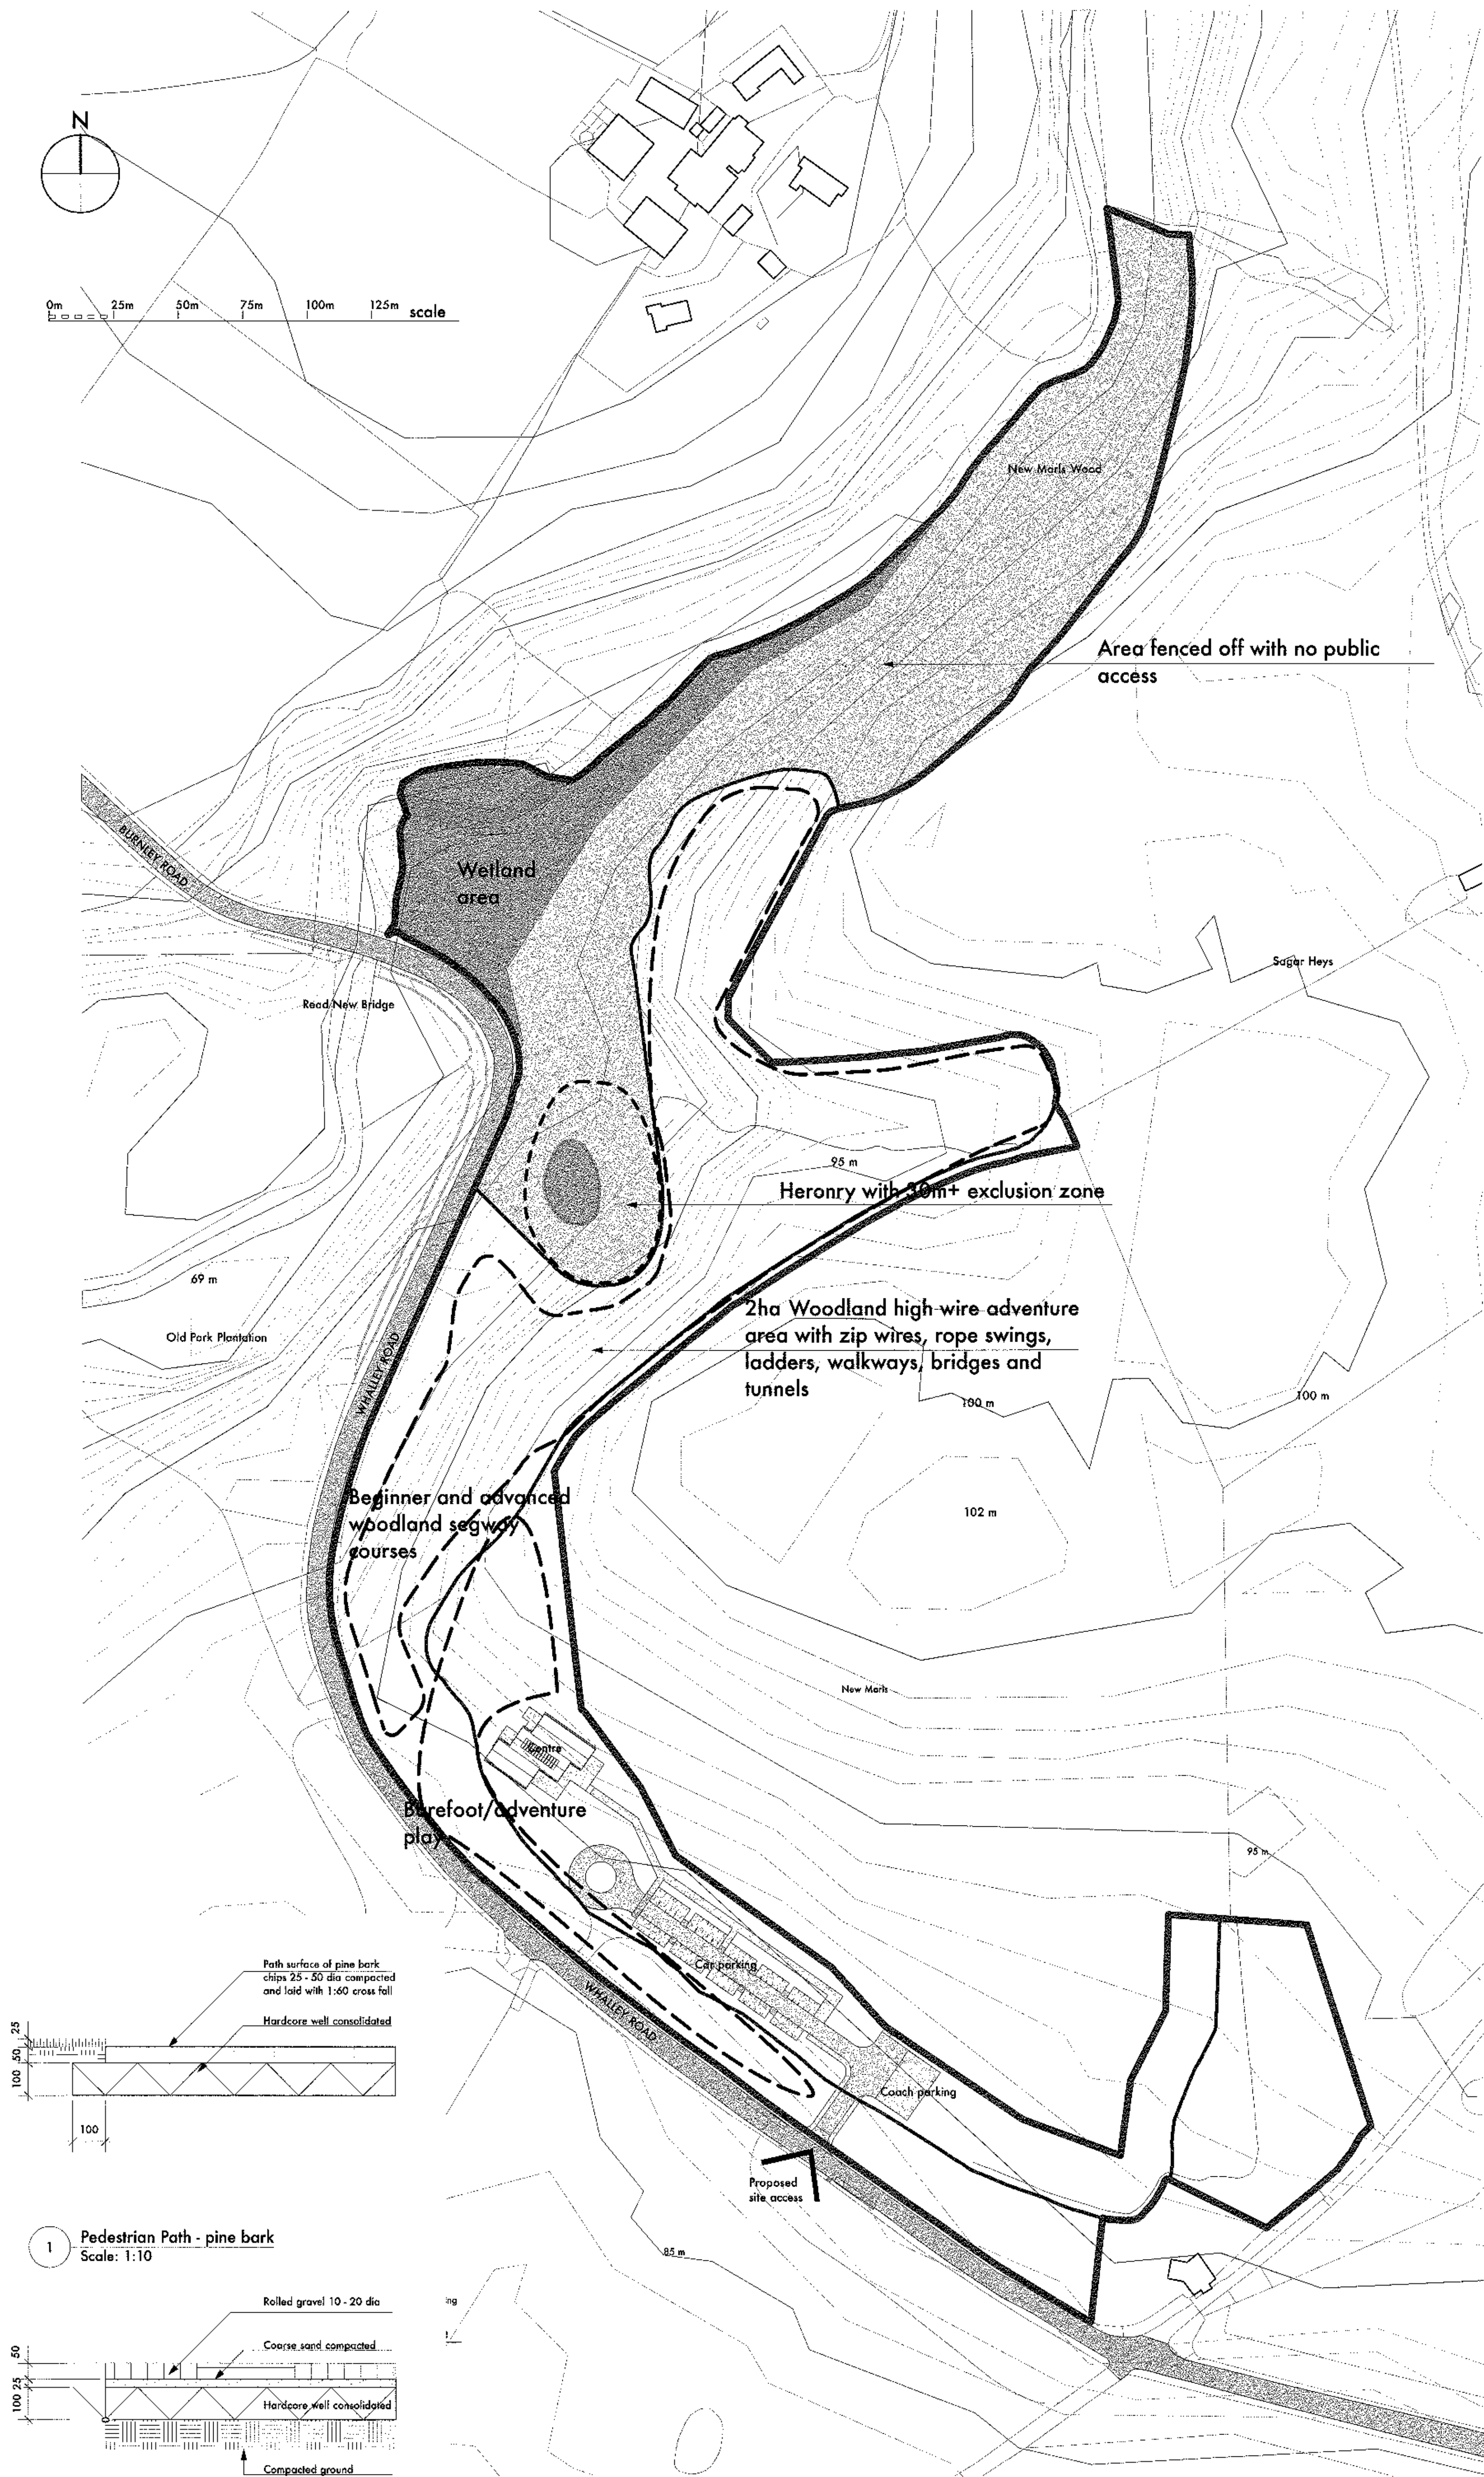

340120578P

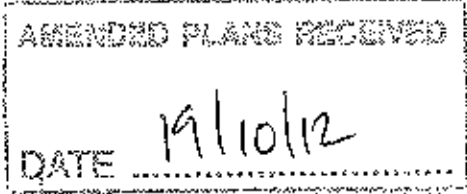

- C Highway access and woodland annotation amended Oct 2012
- A Issued for Planning June 2012
- Issued for information June 2012

stanton andrews  
architects

44 york street  
clitheroe  
BB7 2DL

t 01200 444490  
f 01200 444491  
e mail@stantonandrews.co.uk  
w stantonandrews.co.uk


Ribble Valley Leisure  
Devils Elbow  
Outdoor Adventure Centre

Site Layout

drg.no. 11/26 PL 01 rev C

cs mar 2012  
drawn. date. scale. 1 to 1250 @A1

1 Pedestrian Path - pine bark  
Scale: 1:10

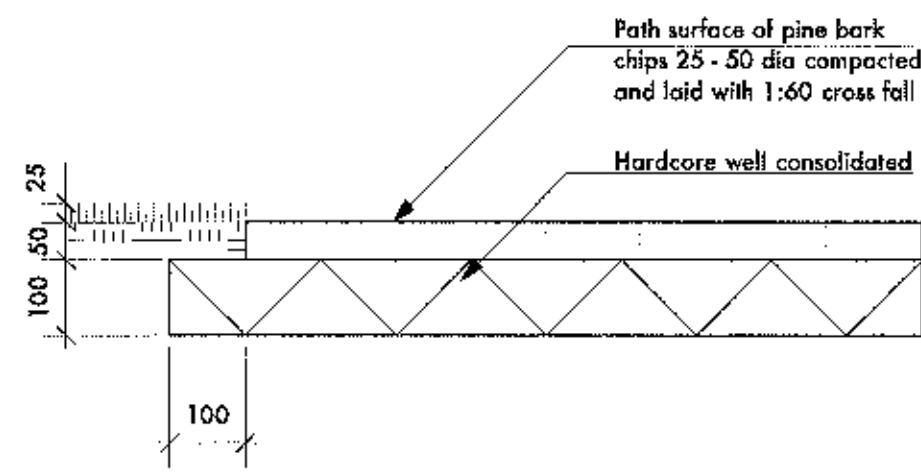

2 Pedestrian Path - loose gravel  
Scale: 1:10

