


Notes

All Dimensions to be checked on site. Walls shown on plans are not to be assumed to be solid & should be checked for thickness, construction, load bearing capacity & stability.

020120601P




North

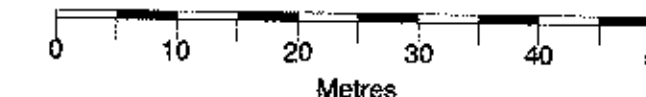

ABBREVIATIONS

2.1m x 270m visibility splay
visibility splays extend onto OS data (not surveyed)
2.1m x 110m visibility splay

Rev. A Description. Site lines added

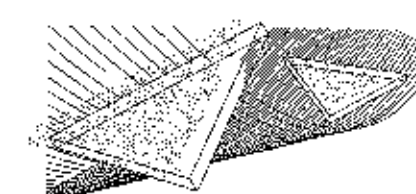

TricAD
Solutions Ltd.
BUILDING & LAND SURVEYORS

2 Berkshire Close | Wilpshire | Blackburn | Lancashire | BB1 9NG
tel 01254 614055 fax 01254 209754 e-mail sales@tricadsolutions.co.uk

Site Address

My Vet
Longsight Road
Mellor

Project Description

First Floor Extension
and Alteration to Access/Egress
from/to A59

Drawing Title

Location Plan

Scale	Date	Drawn By
1:1250@A3	05/07/2012	MD

Drawing Number

TRI-0806-01