


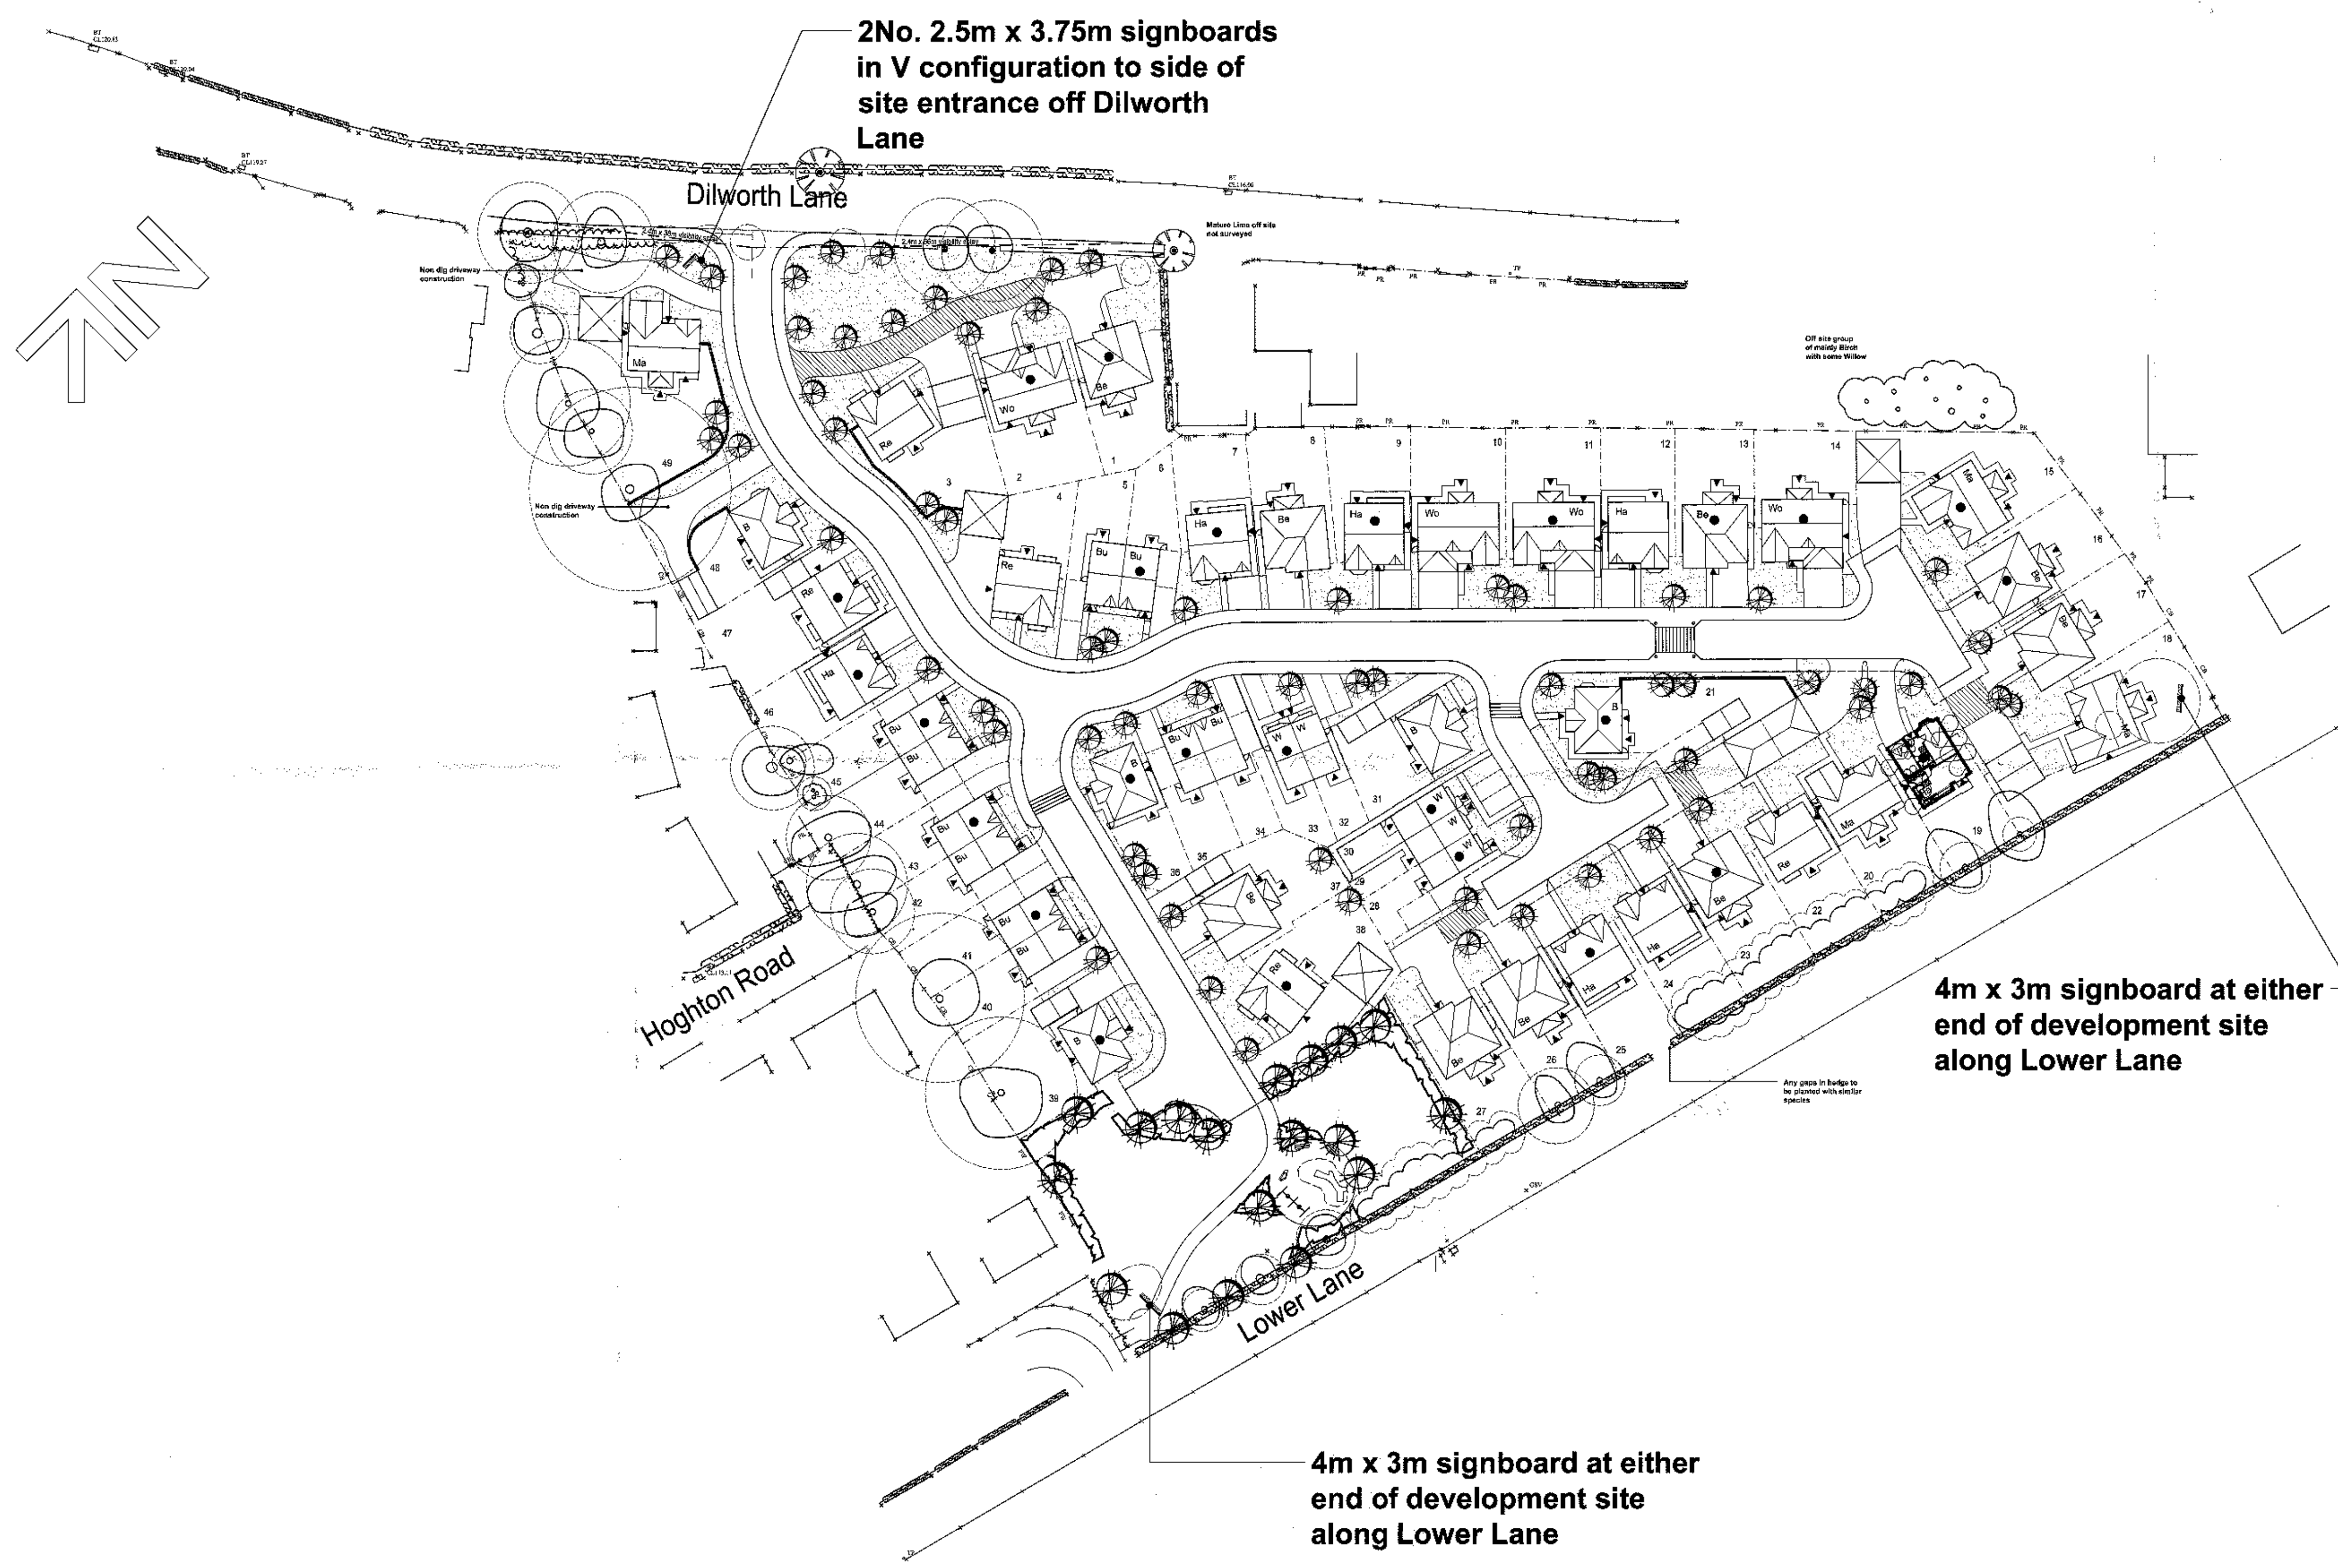

NOTES

320120611P

AMENDED PLANS RECEIVED
DATE 28TH AUG 2012

A Signboard removed from plots 1, 2 and 3 side of entrance bellmouth and signboard on plot 49 side of entrance bellmouth changed to 2No. signboards in a V configuration.

REV	DESCRIPTION	DATE
		24.08.12

Rowland

Rowland Homes Limited
Farington House, Stanfield Business Park, Stanfield Lane,
Leyland, Lancashire PR25 4UA
Tel: 01772 621166 Fax: 01772 623552 www.rowland.co.uk

DRAWING
PROPOSED SIGNBOARD LAYOUT

PROJECT
Dilworth Lane/Lower Lane, Longridge

SCALE	1:500 @ A1	REV.	A	DRAWING No.
DATE	May 2012			R057/10
DRAWN	MCK/RHL			