


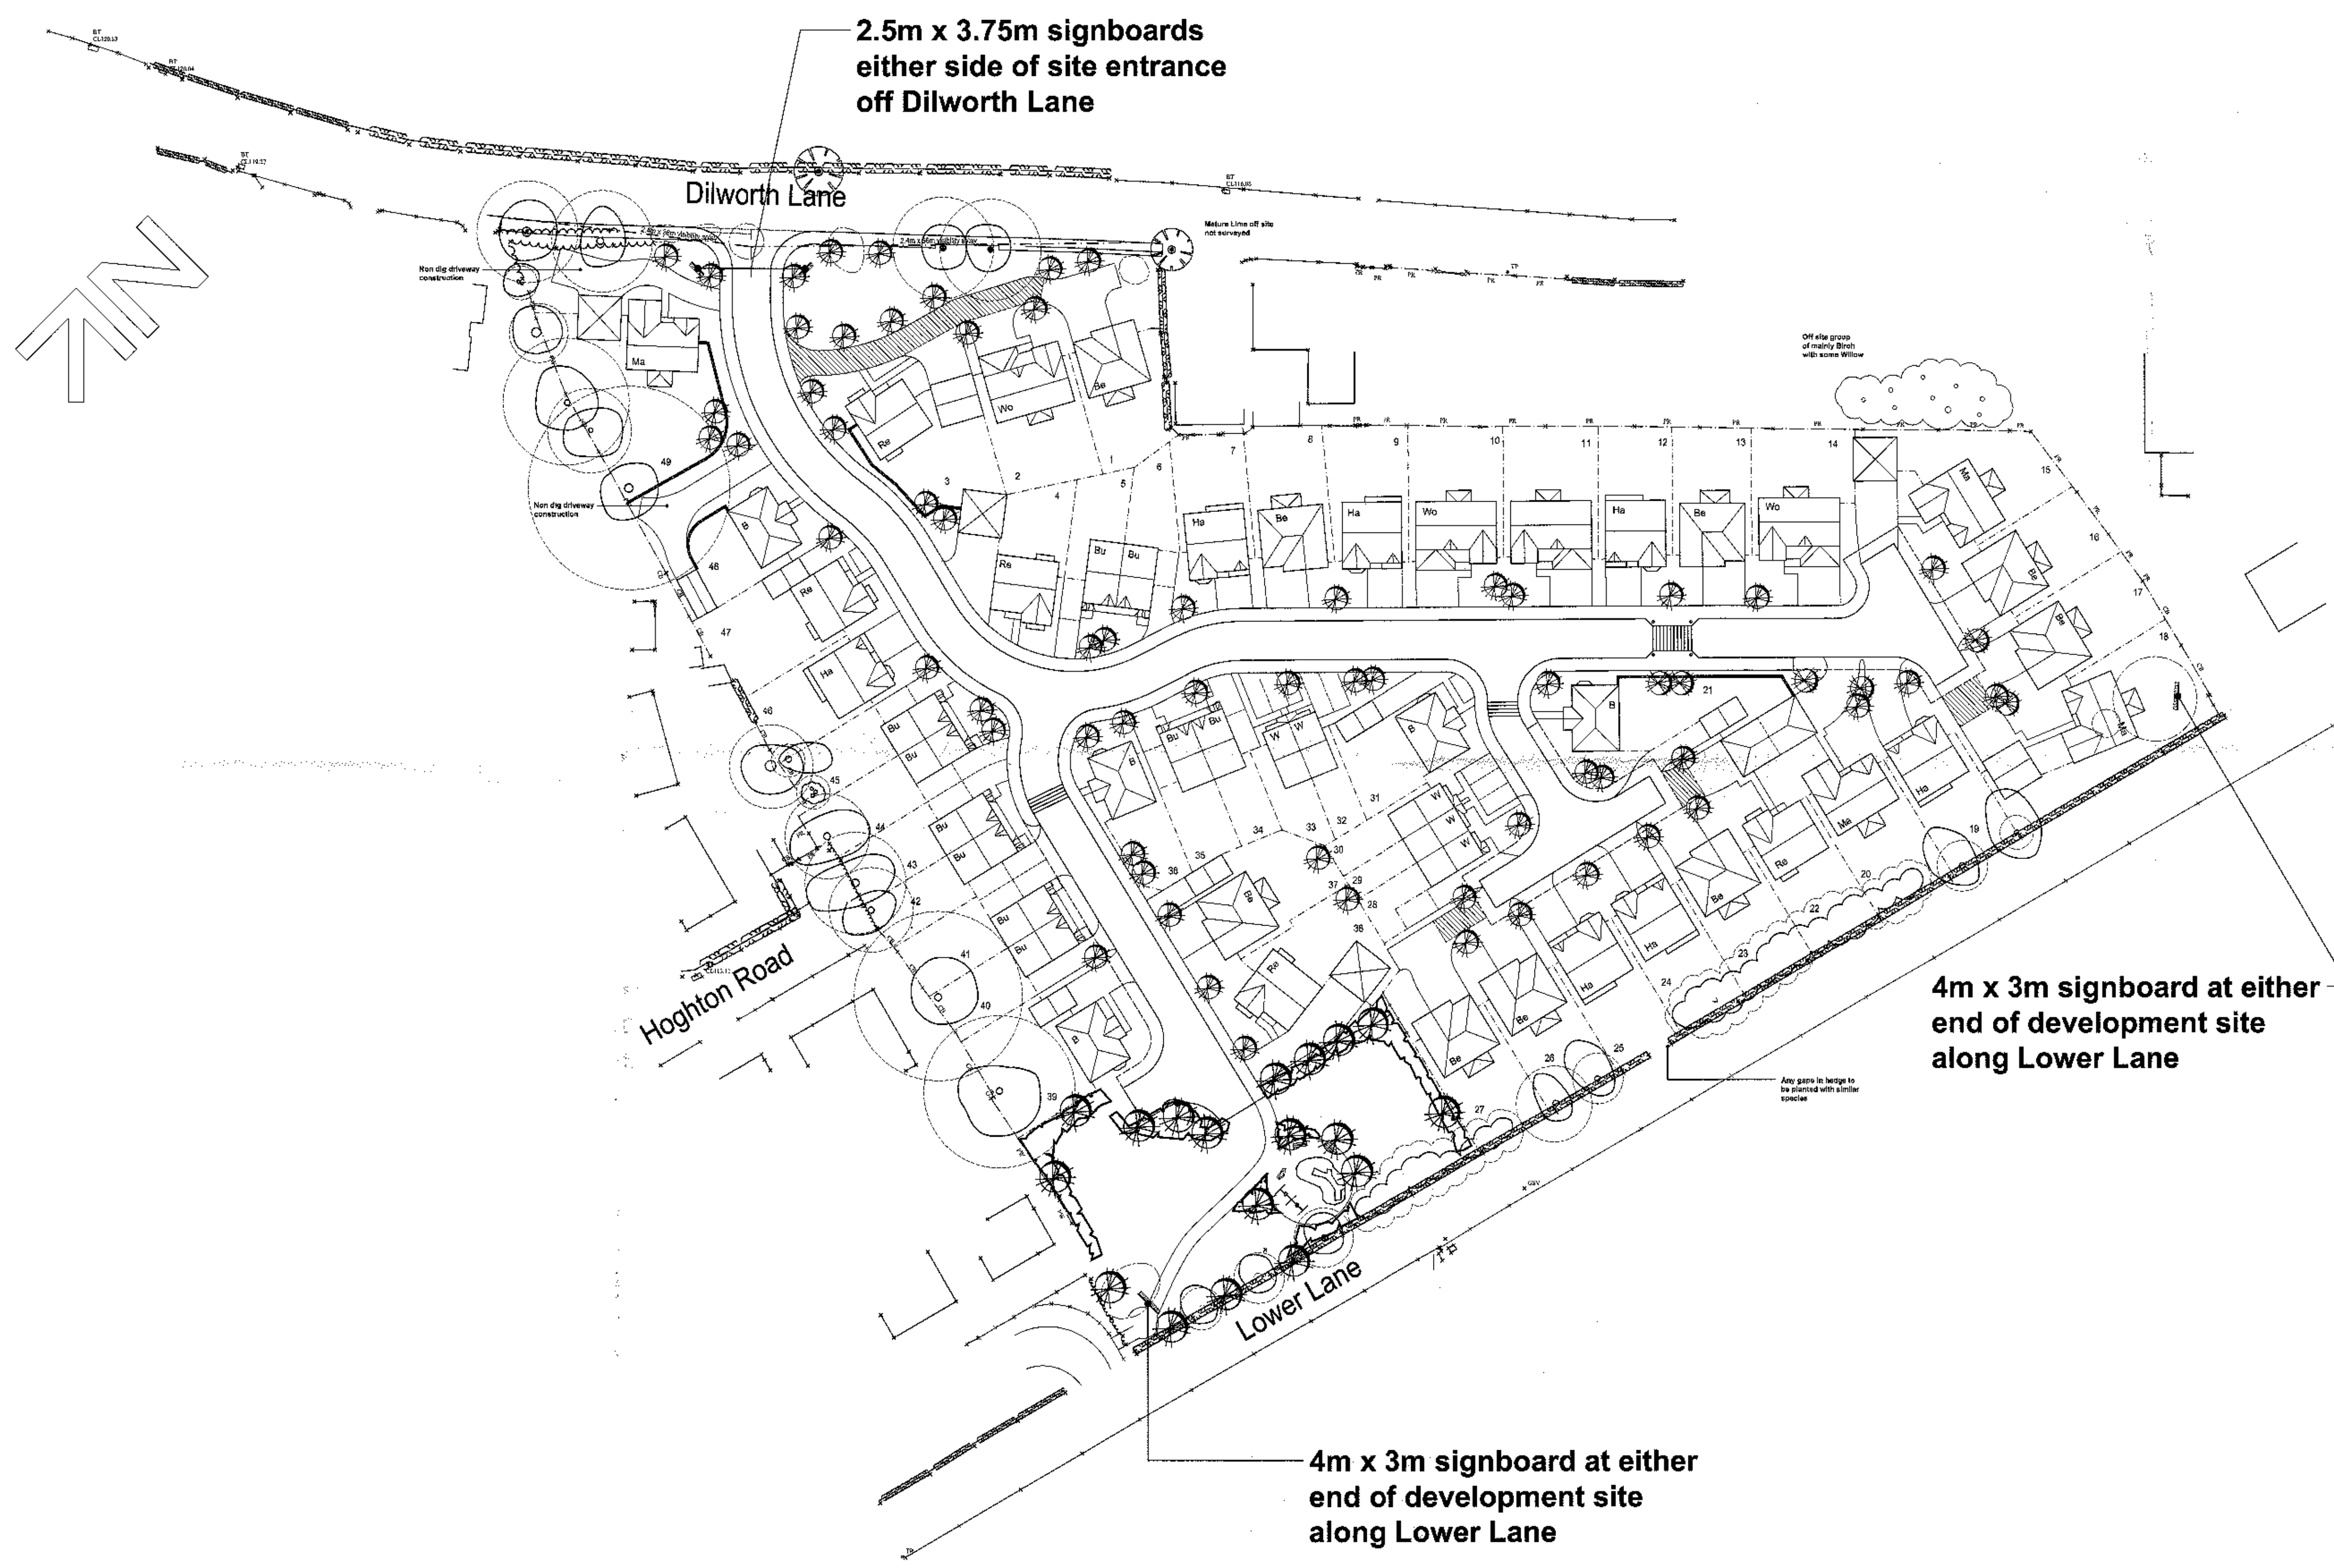

NOTES

320120611P

REV	DESCRIPTION	DATE
 Rowland Rowland Homes Limited Farington House, Stanifield Business Park, Stanifield Lane, Leyland, Lancashire PR25 4UA Tel: 01772 621166 Fax: 01772 623552 www.rowland.co.uk		
DRAWING		
PROPOSED SIGNBOARD LAYOUT		
PROJECT		
Dilworth Lane/Lower Lane, Longridge		
SCALE	1:500 @ A1	REV.
DATE	May 2012	
DRAWN	MCK/RHL	
DRAWING No.		R057/10