

WHALLEY ROAD

PROPOSED RESIDENT'S PARKING

SCHOOL PLAYING FIELDS


PUBLIC FOOTPATH

5m LANDSCAPING BUFFER ZONE

PRIVATE DRIVE

320120623P

5no. 2-BED @ 850sqft
10no. 3-BED @ 1050sqft
8no. 4-BED @ 1200sqft

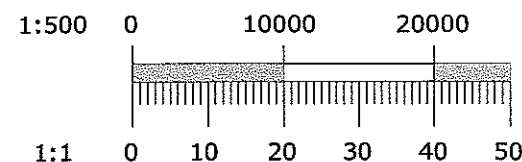

Issued for:

PLANNING

project:

LAND OFF WHALLEY ROAD,
BARROW

drawing:

PROPOSED SITE LAYOUT

project number:

5251

drawing number:

06

north:



revision:


sursham tompkins
architectural services & project management

■ cottage farm ■ sywell ■ northampton ■ NN6 0BJ
■ t: 01604 64 65 66 ■ f: 01604 64 63 62 ■ e: info@surshamtompkins.co.uk
■ w: www.surshamtompkins.co.uk

scale: 1:500 paper size: A3 drawn by: GL date: 19/06/12 checked: XX/XX/XX date:

© Sursham Tompkins And Partners Limited. - Registered in England and Wales - Registered Number 7160332
Contractors must work to figured dimensions only. All building and site dimensions, levels and sewer levels at connection points are to be checked on site before work starts. This drawing must be read in conjunction with, and checked against, any structural or other specialist drawings provided. Any discrepancy between issued drawings are to be reported to this practice and verified before work starts. This drawing and the building works depicted are the copyright of this practice and may not be reproduced except by written permission.

FILE LOCATION - p:\5251 king charles, clitheroe\02 drawings\02 planning\06.dwg

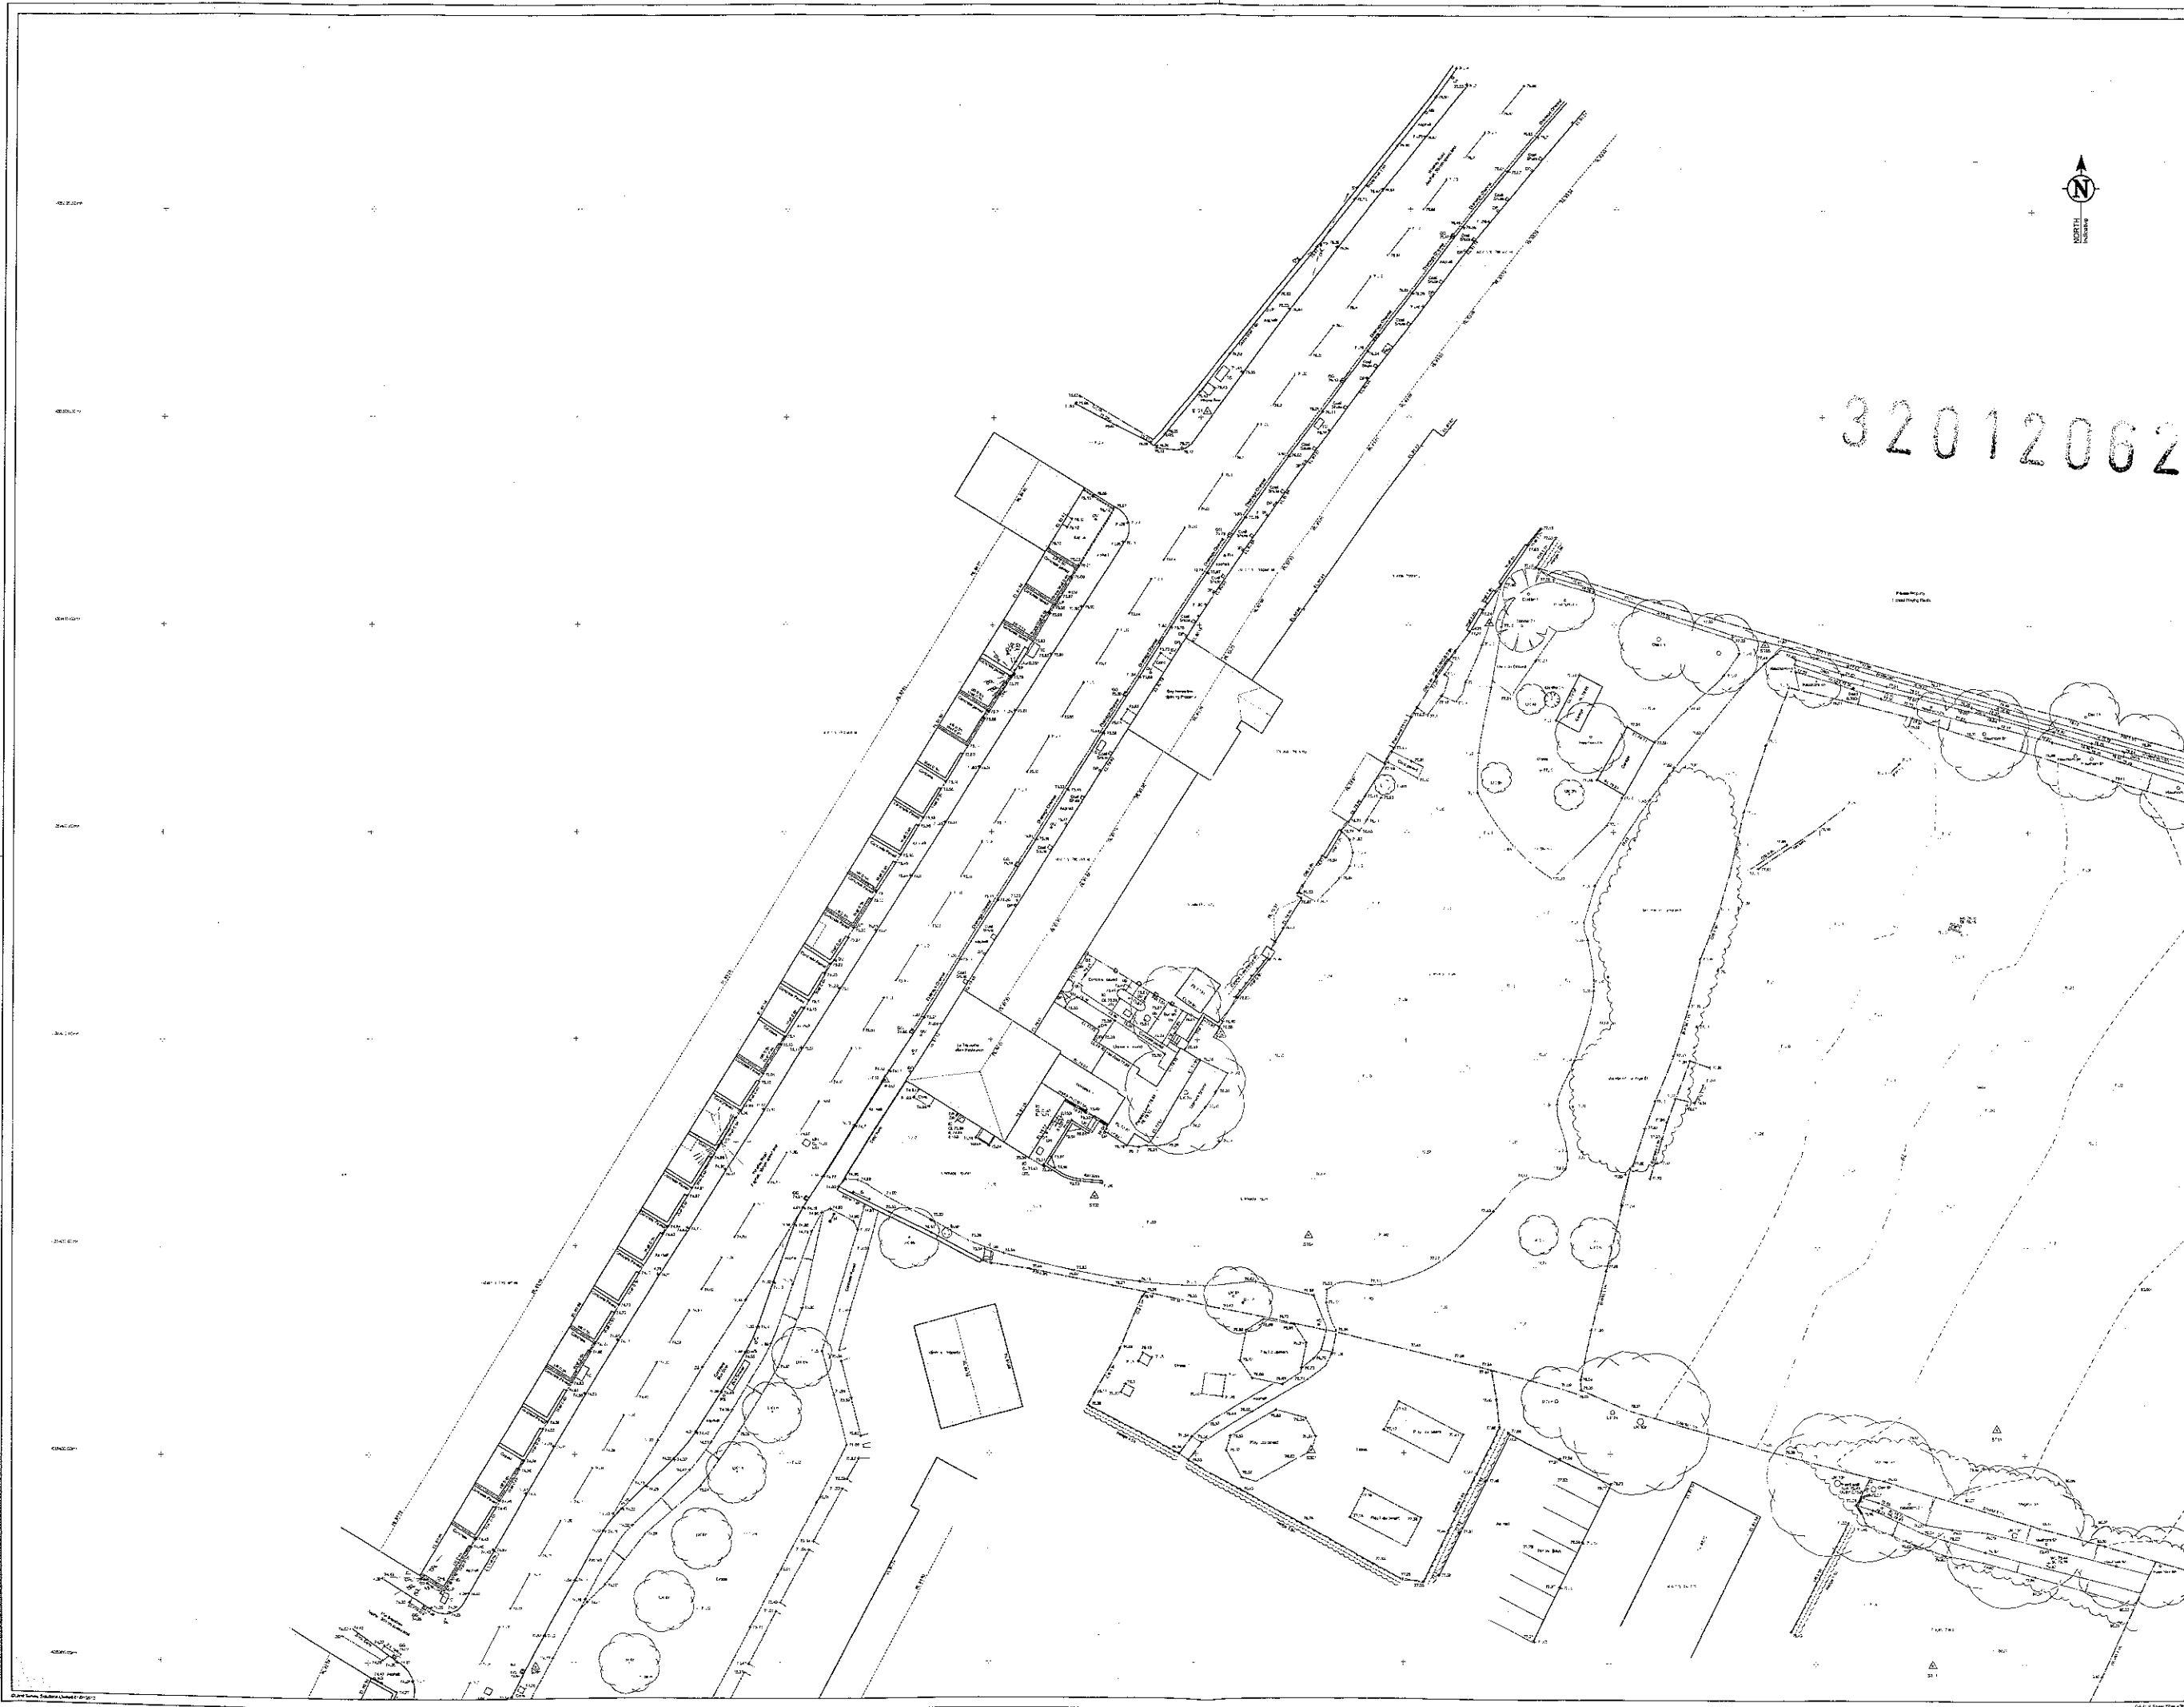



DRAWING NOTE


Topographical Survey

These drawings are to be used as a guide only. They are not to be used for any other purpose without the written consent of the Surveyor.

Measured Building Survey

Measurements to be taken on the ground. The drawings are to be used as a guide only. They are not to be used for any other purpose without the written consent of the Surveyor.

32012062

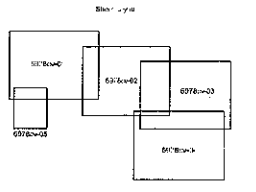






PROJECT INFO

BARROW BROOK, CLITHEROE, LANCAHIRE, BB7 5AZ

TOPOGRAPHICAL SURVEY

Sheet 1 of 5

CLIENT

Caldecotte Group

SURVEYOR

JPH

SURVEY DATE

24.07.2011

ORDERED BY

POS

APPROVED BY

POS

DATE

25.07.2011