


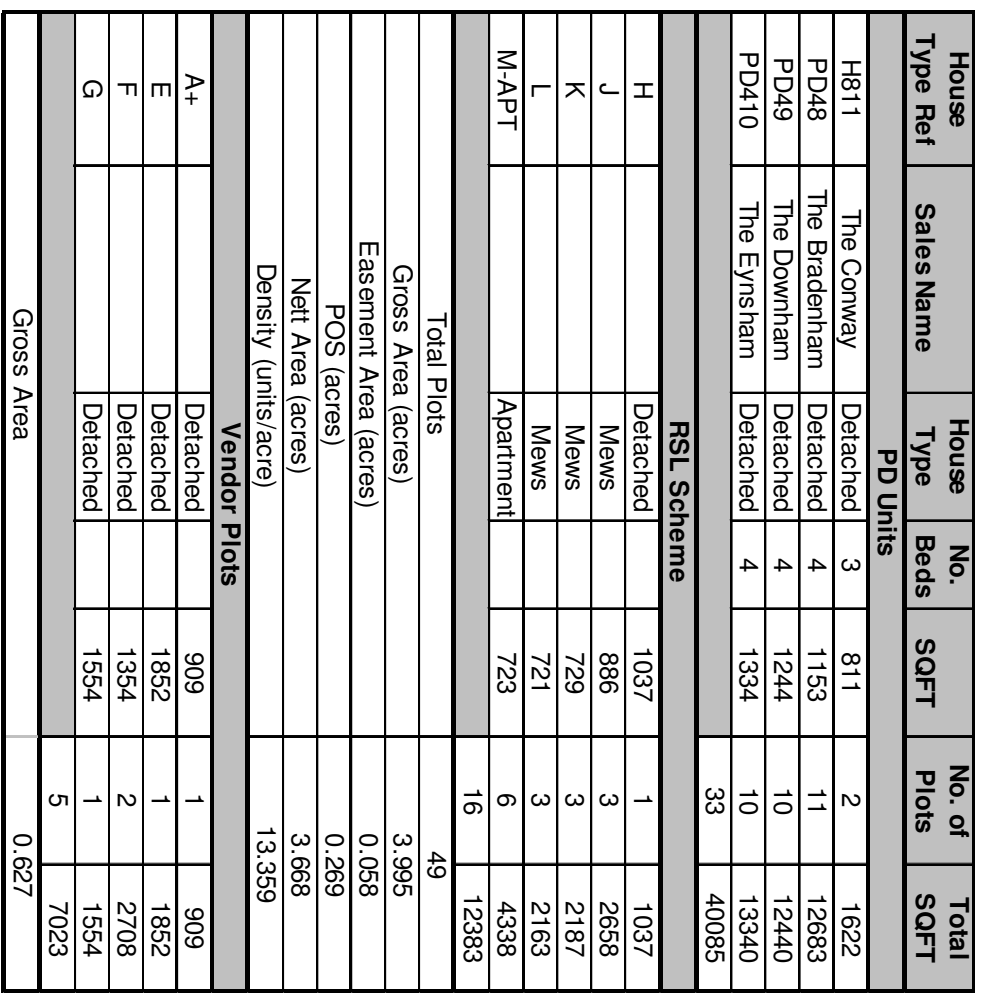

- ☐ Existing trees to be removed.
- ☒ Existing trees to be retained.

Please refer to Bowland Tree Consultancy Ltd tree survey report and tree protection plan. The tree protection plan highlights the trees and hedges which are to be retained and have protection in place.

Please refer to Bowland Tree Consultancy Ltd tree survey report and tree protection plan. The tree protection plan highlights the trees and hedges which are to be retained and have protection in place.

Proposed landscaping. Refer to PDP landscaping C-820-01

1.8m Screen wall

1.8m Close boarded fence

1.8m plot divisional fence

1.2m high metal railings with self closing gates to open space areas.

- MARSHALLS CROMWELL FINE FACED PITCHED BU

DETAIL HEADS & CILLS, FEATURES

- RUSSELL GRAMPIAN SMOOTH GRE

WINDOWS & DOORS - WHITE UPVC

FASCIA & SOFFIT - WHITE

RAIN WATER GOODS - BLACK

REV	DATE	DRAWN	DESCRIPTION
-----	------	-------	-------------

[illegible]

--	--	--	--	--	--

E	24 08 12	PT	Plot 7 garage and boundary to rear of 7 to 16
---	----------	----	---

D	16.07.12	PT	Footpath link to open space updated
---	----------	----	-------------------------------------

C	A.O.7.A6.	1	road & vehicle plots split uprated to narrow strip
B	04.07.12	PT	1m access strip added to the rear of plots 1 to 4

A	15.05.12	PT	Footpath around plot 6 changed to opposite side
---	----------	----	---

			Vendor plots updated.

PROJECT CHAPEL CLOSE

LOW MOOR CLITHEROE

1111

PROPOSED MATERIALS

-
-
C
-
C
C
F
U

E
E
E
E
F
F
C
F

Touloze Wimmer

Tory

1 Lumsdale Road
Stretford

TAI

WILLIAMS
T 0161 864 8973
F 0161 864 8969

DX 709950 Salford 10
www.tradewinnow.com

DT	SCALE	LAND CODE	DRAWING
----	-------	-----------	---------

DATE	1:500	05-0
------	-------	------

01:03.12			
----------	--	--	--