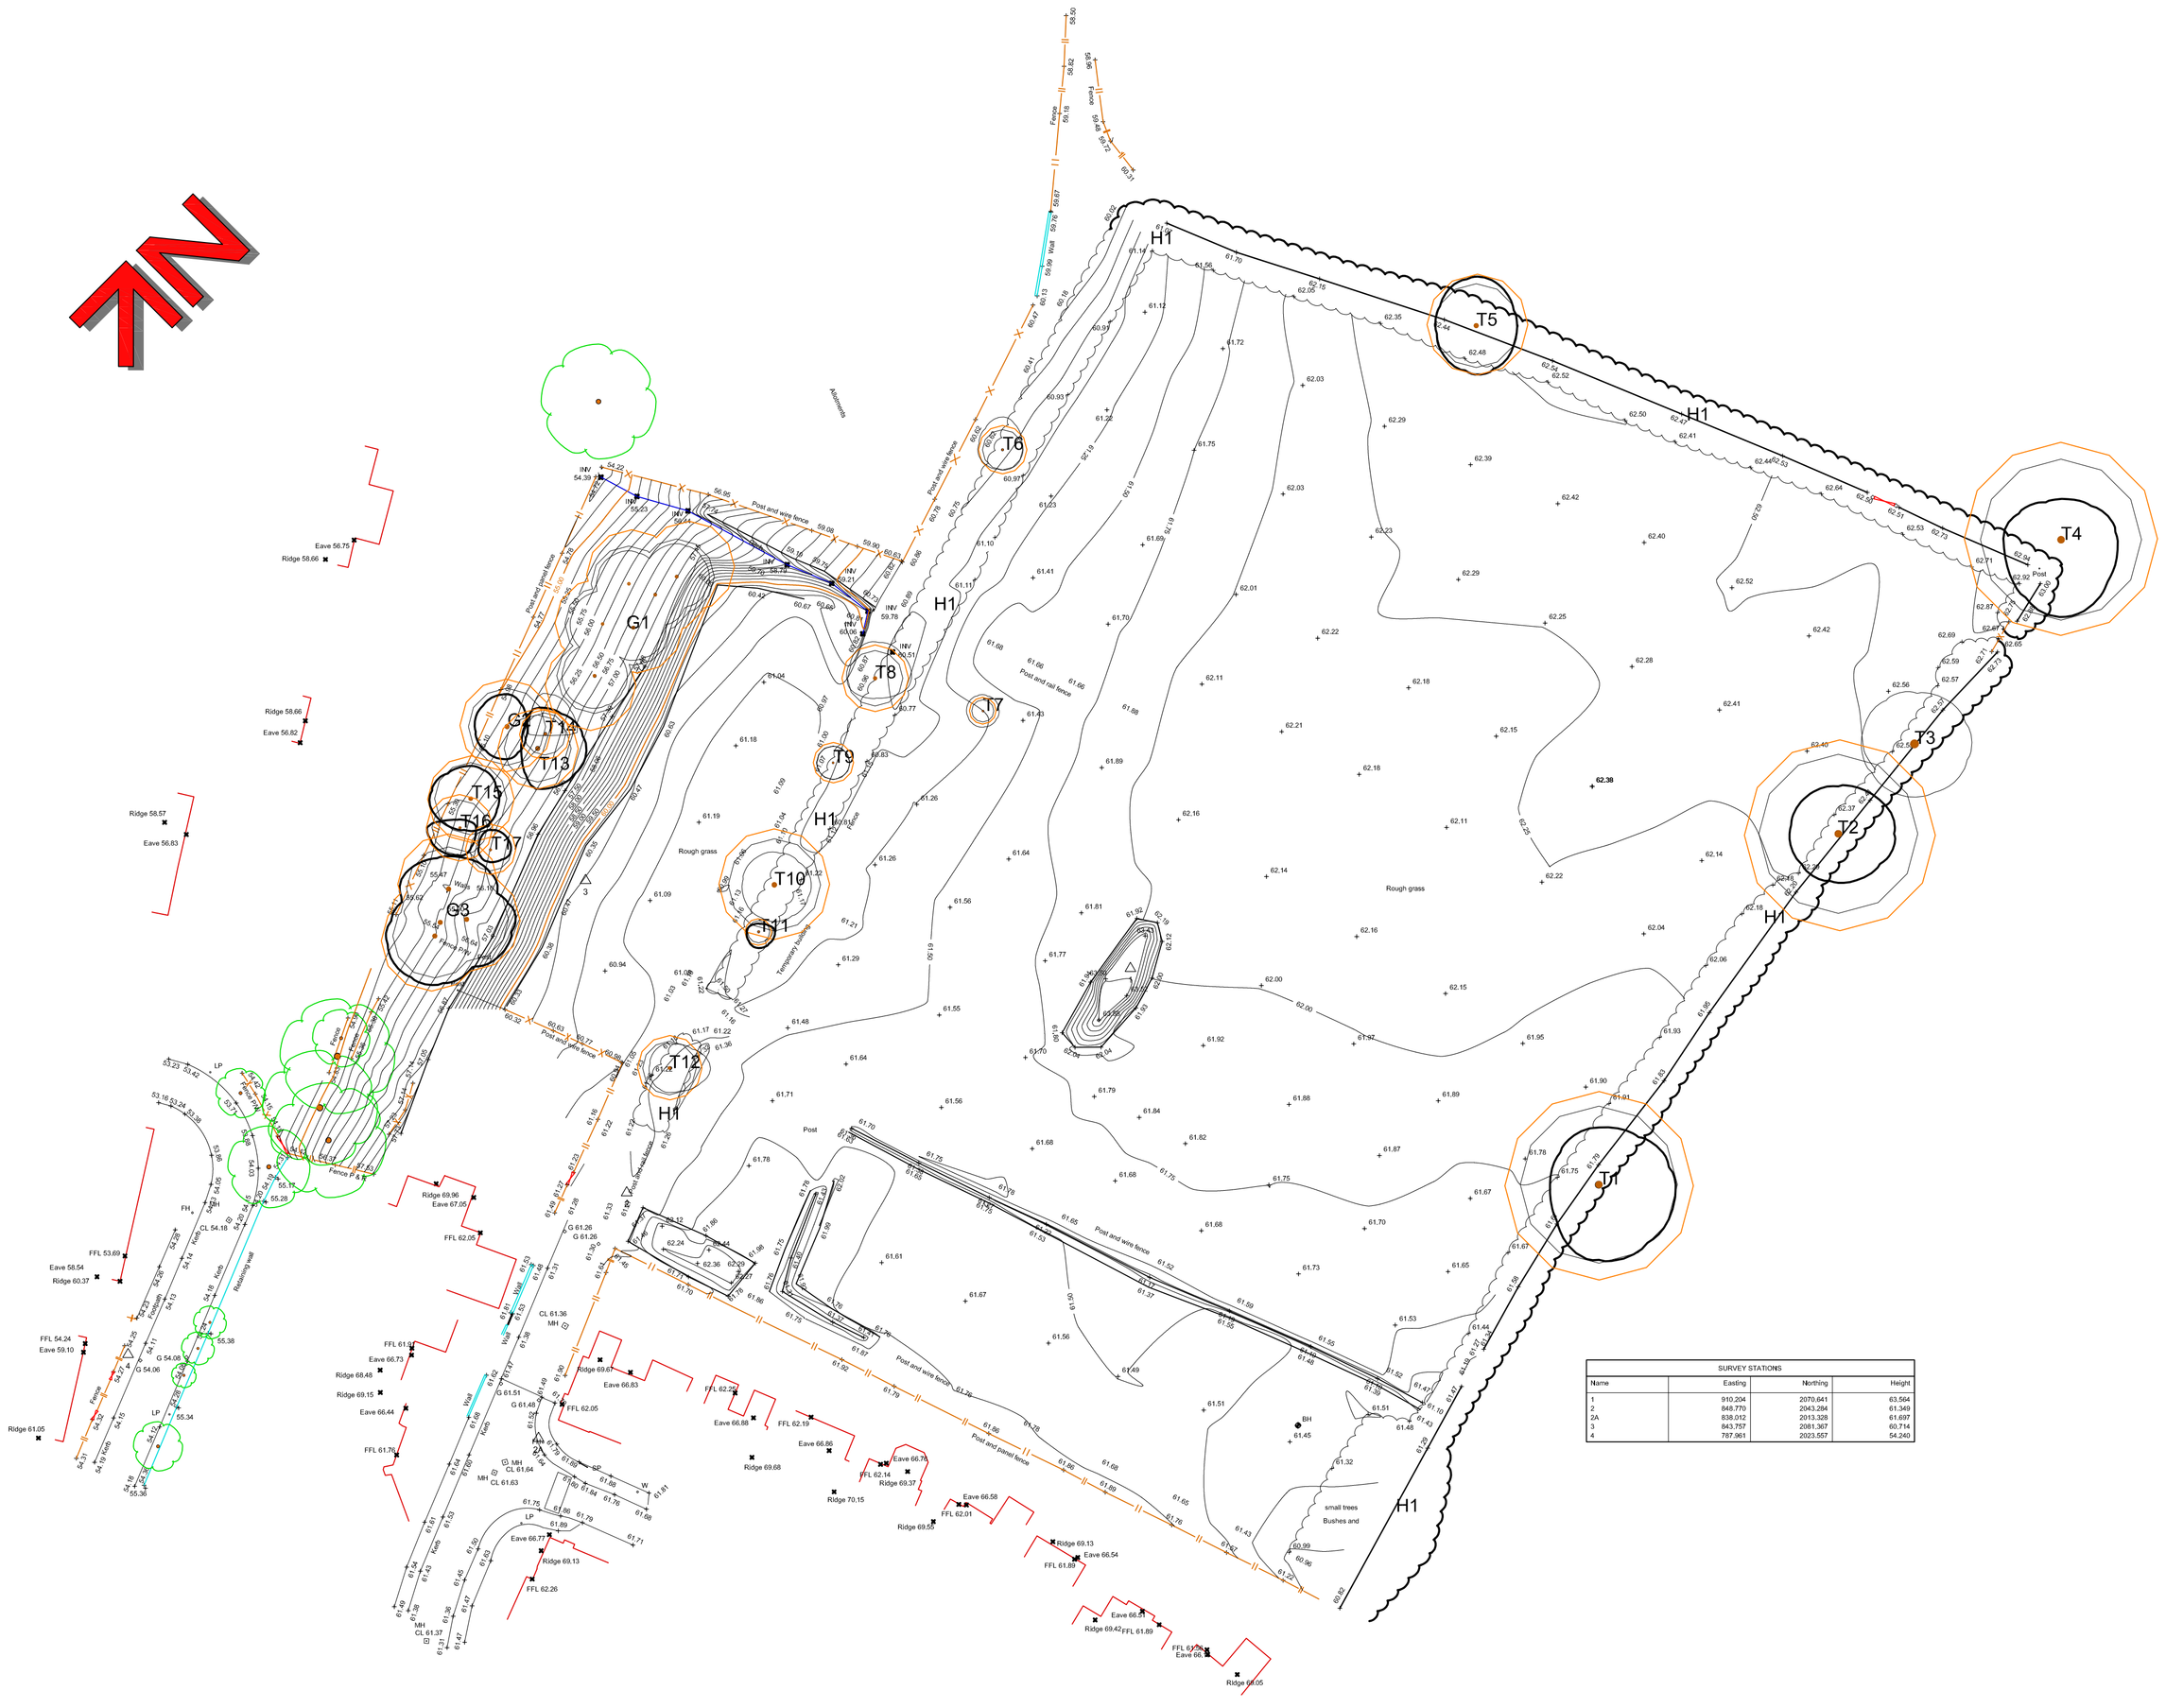
N
T1
T2
T3
T4
T5
T6
T7
T8
T9
T10
T11
T12
T13
T14
T15
T16
T17
G1
G2
G3
H1
Rough grass
Trees
Bushes
Post and wire fence
Post and rail fence
Post and panel fence
Retaining wall
Ridge 58.66
Eave 56.79
Ridge 58.68
Eave 56.82
Ridge 58.57
Eave 56.83
Ridge 61.05
Eave 59.10
FFL 54.24
Eave 58.54
Ridge 60.37
FFL 53.69
FFL 62.05
Ridge 69.15
Eave 66.44
FFL 61.78
Ridge 66.46
Eave 66.79
FFL 61.67
Ridge 69.68
Eave 66.83
FFL 62.05
Ridge 69.66
Eave 66.88
FFL 62.19
Ridge 70.15
Eave 66.78
FFL 62.14
Ridge 69.37
Eave 66.58
FFL 62.01
Ridge 69.55
Ridge 69.13
Eave 66.54
FFL 61.89
Ridge 69.42
Eave 66.83
FFL 61.89
FFL 62.26
Eave 66.77
Ridge 69.13
Ridge 68.05
Eave 66.59
