


PROPOSED EARTH-BANKED SLURRY STORE AT WINKLEY HALL FARM, IN FIELD NO SD7038 6704
(LONG MEADOW)

1:250

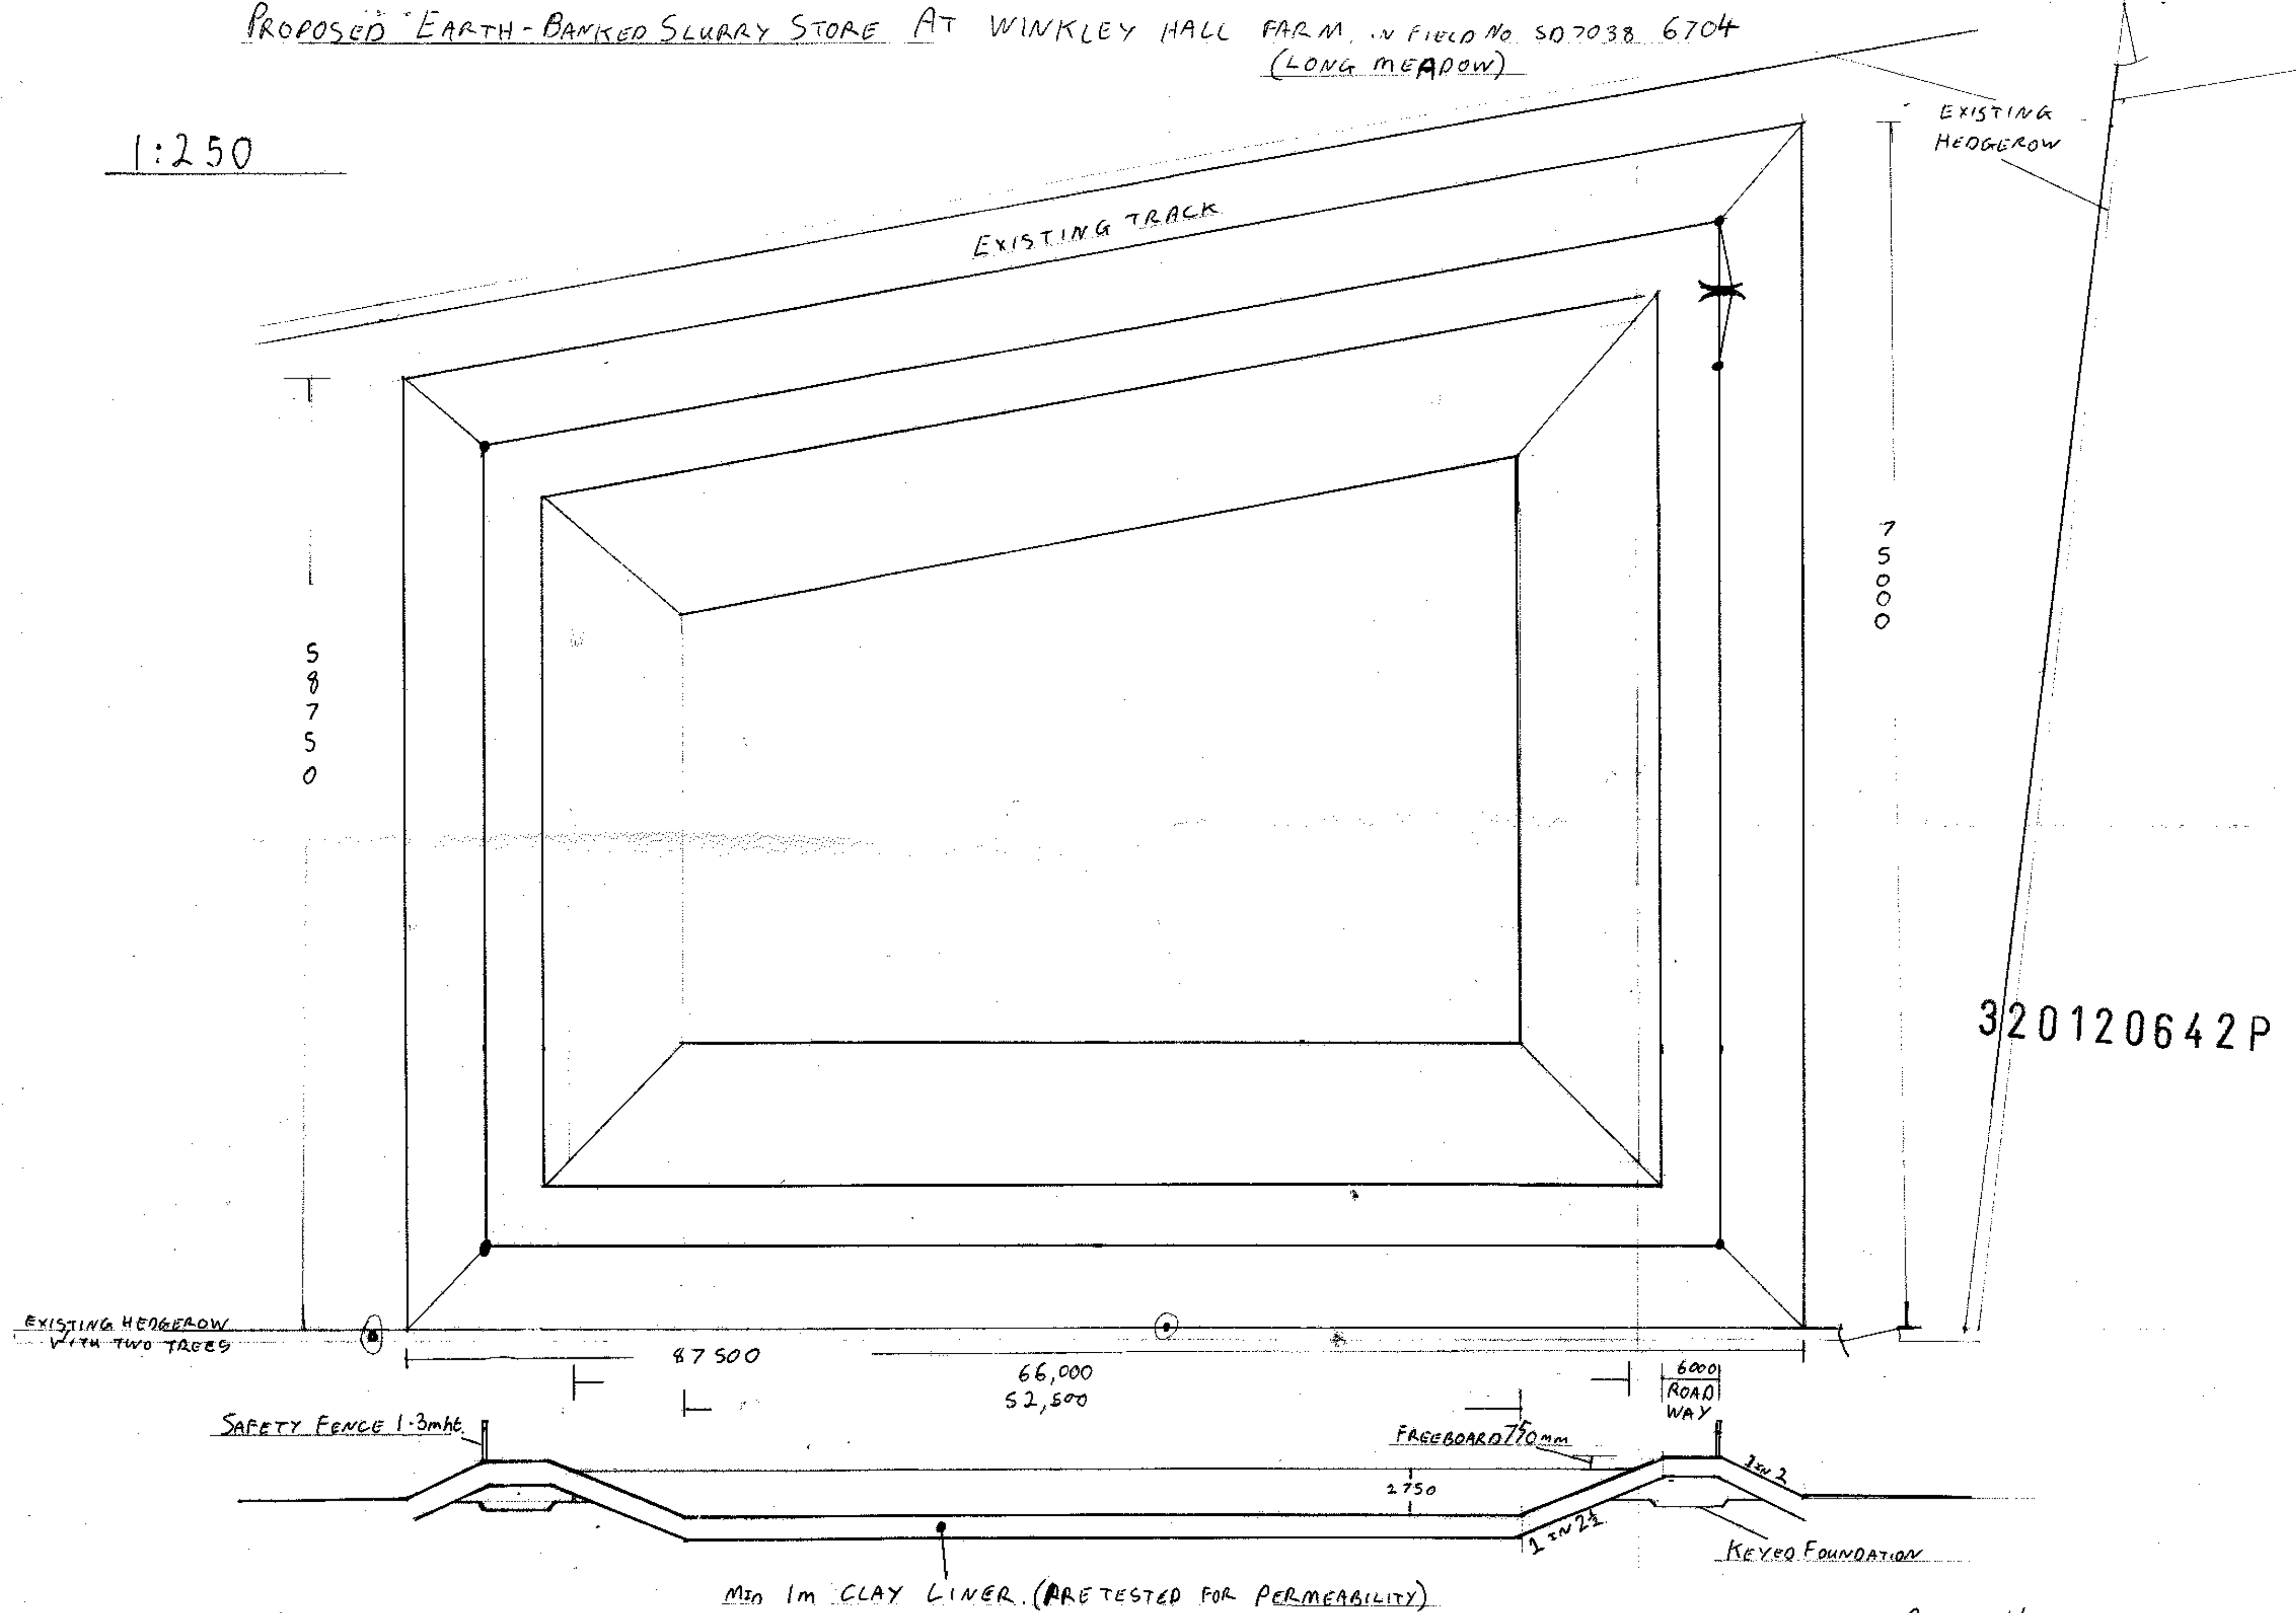

PETER HOLDEN 07989022395