




320120648P

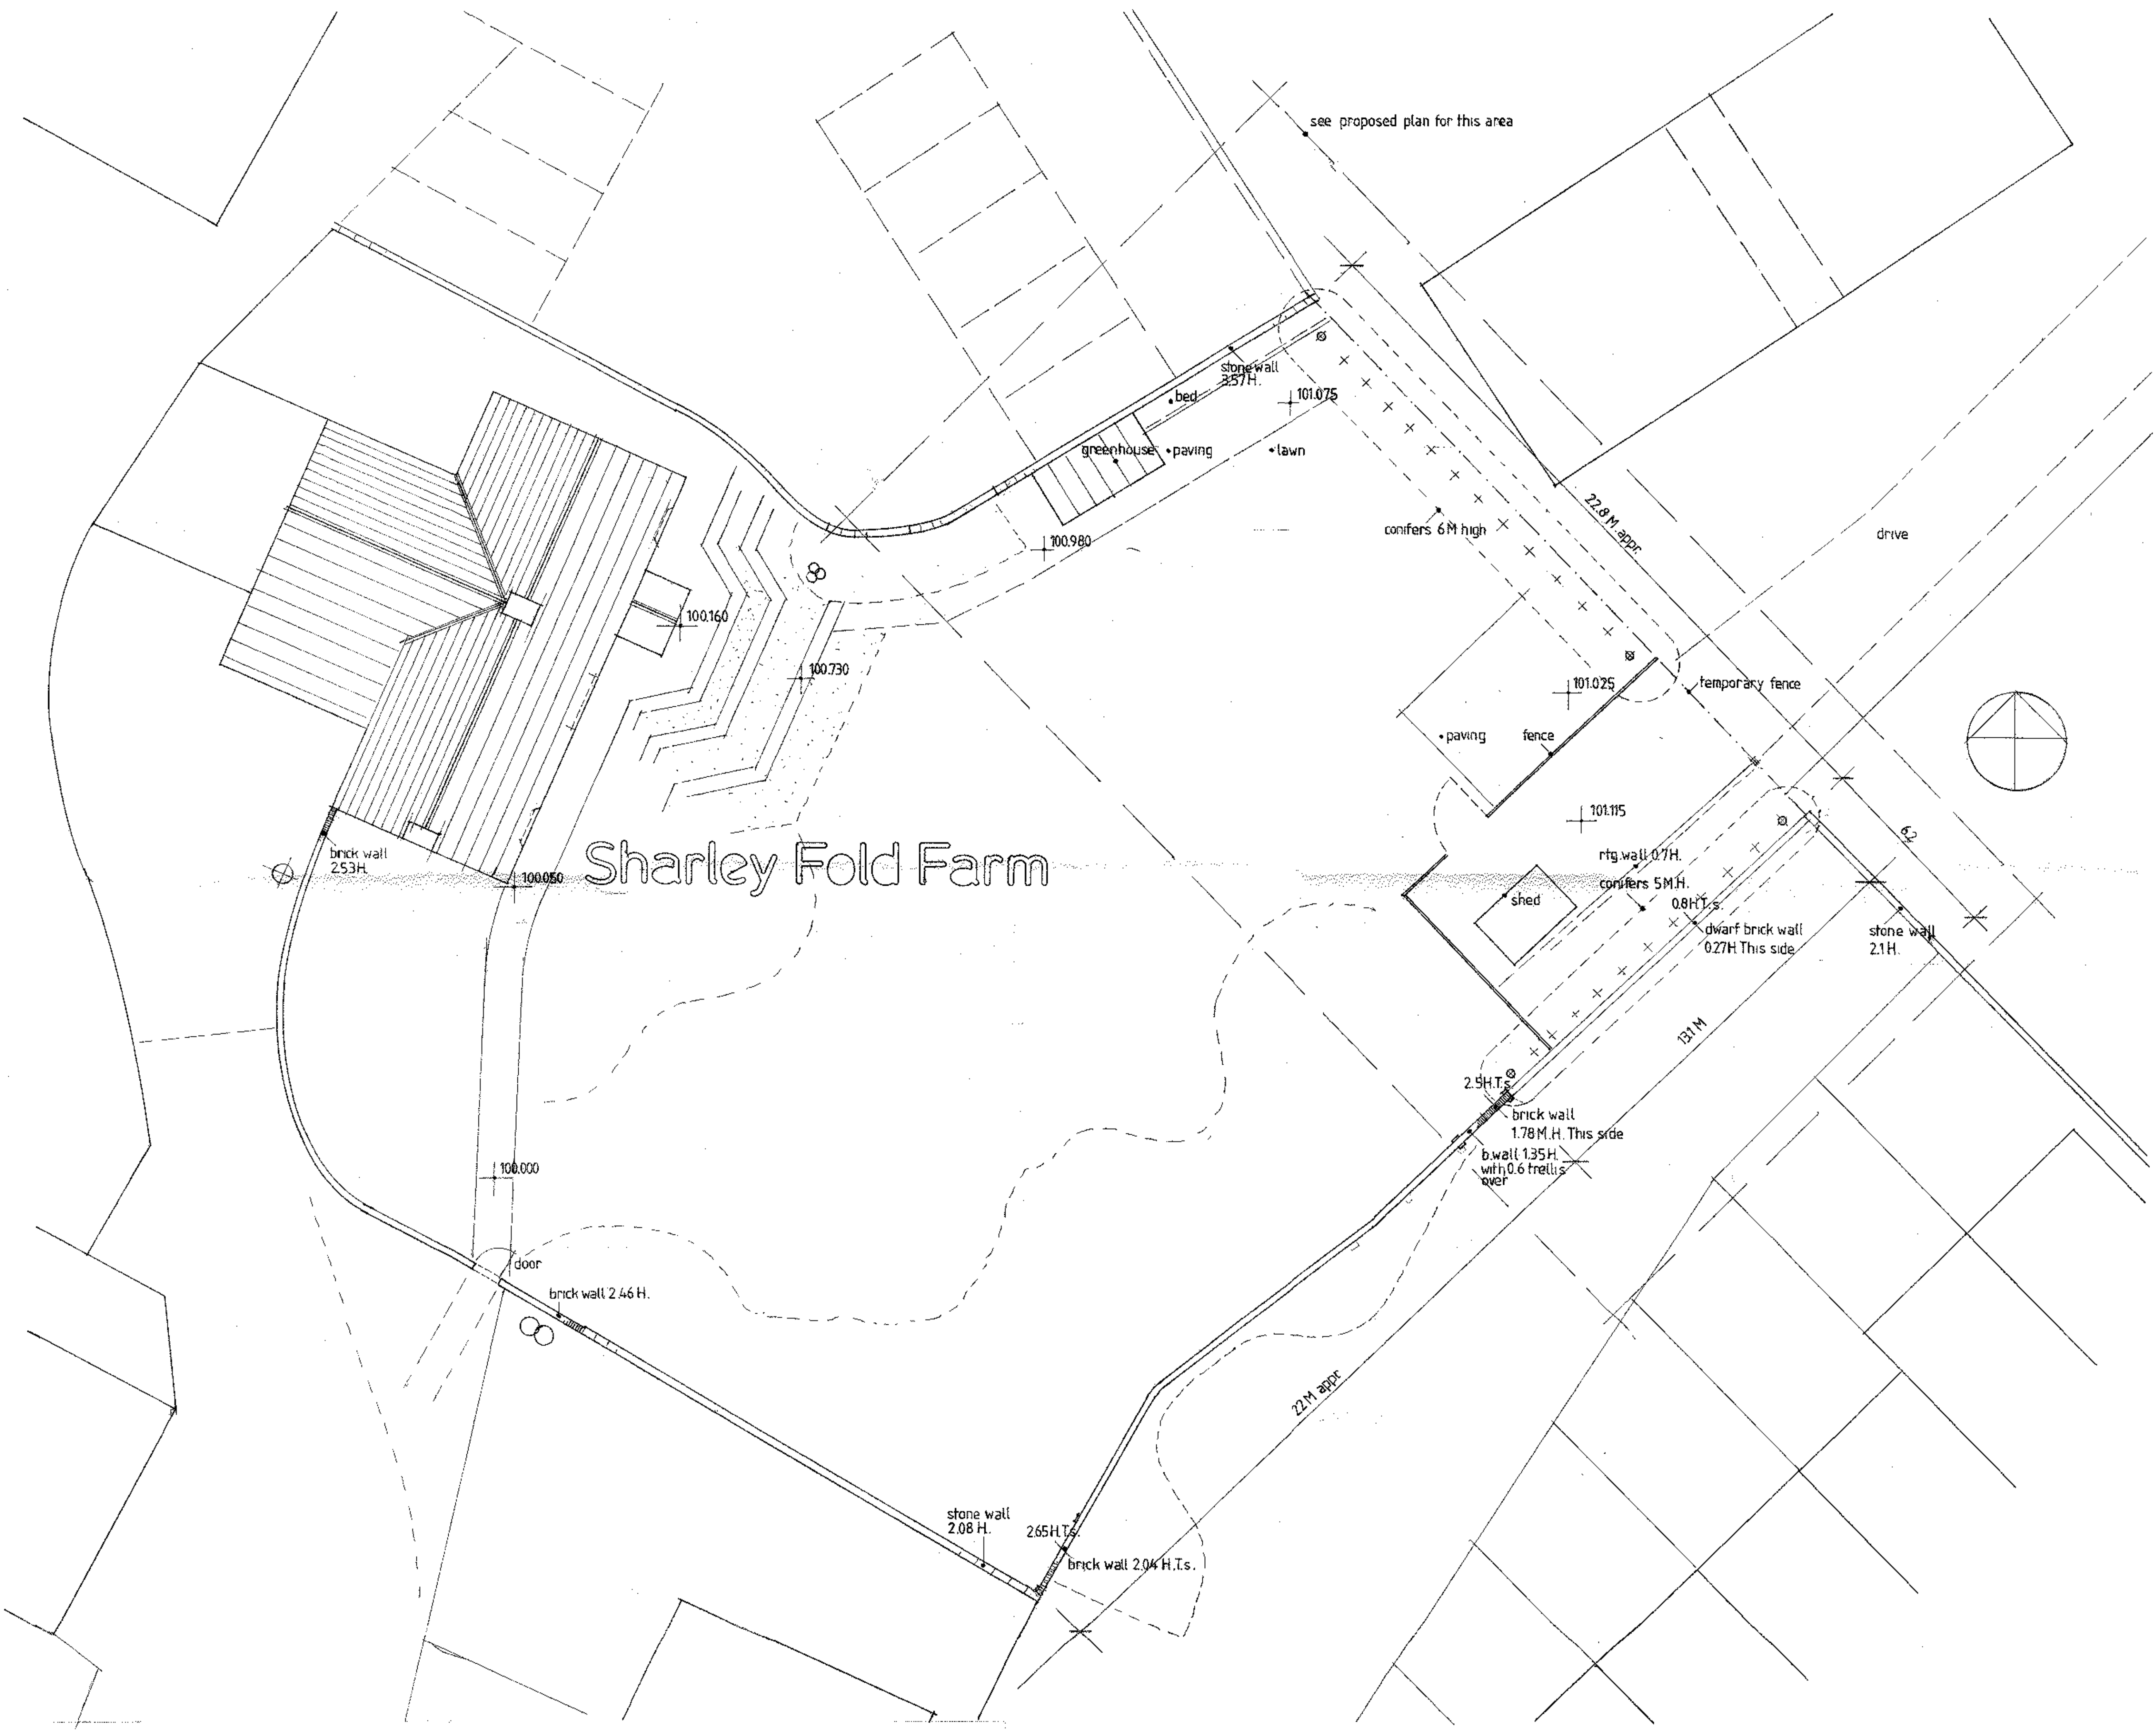

A Ashworth, RIBA mob: 07970 023824
 Lime Kiln Cottage, Bedlam Road
 Thornton-with-Wheatley, Preston PR3 2TL

Drwg.ref: 12-004/01
 Proj.: SHARLEY FOLD FARM, Dixon rd.,
 Longridge PR3 3JE
 Title: GARDEN WALLS & STORE
 Drwg.: EXISTING PLAN
 Scale: 1/100
 Drawn: 06/07/12. AA