


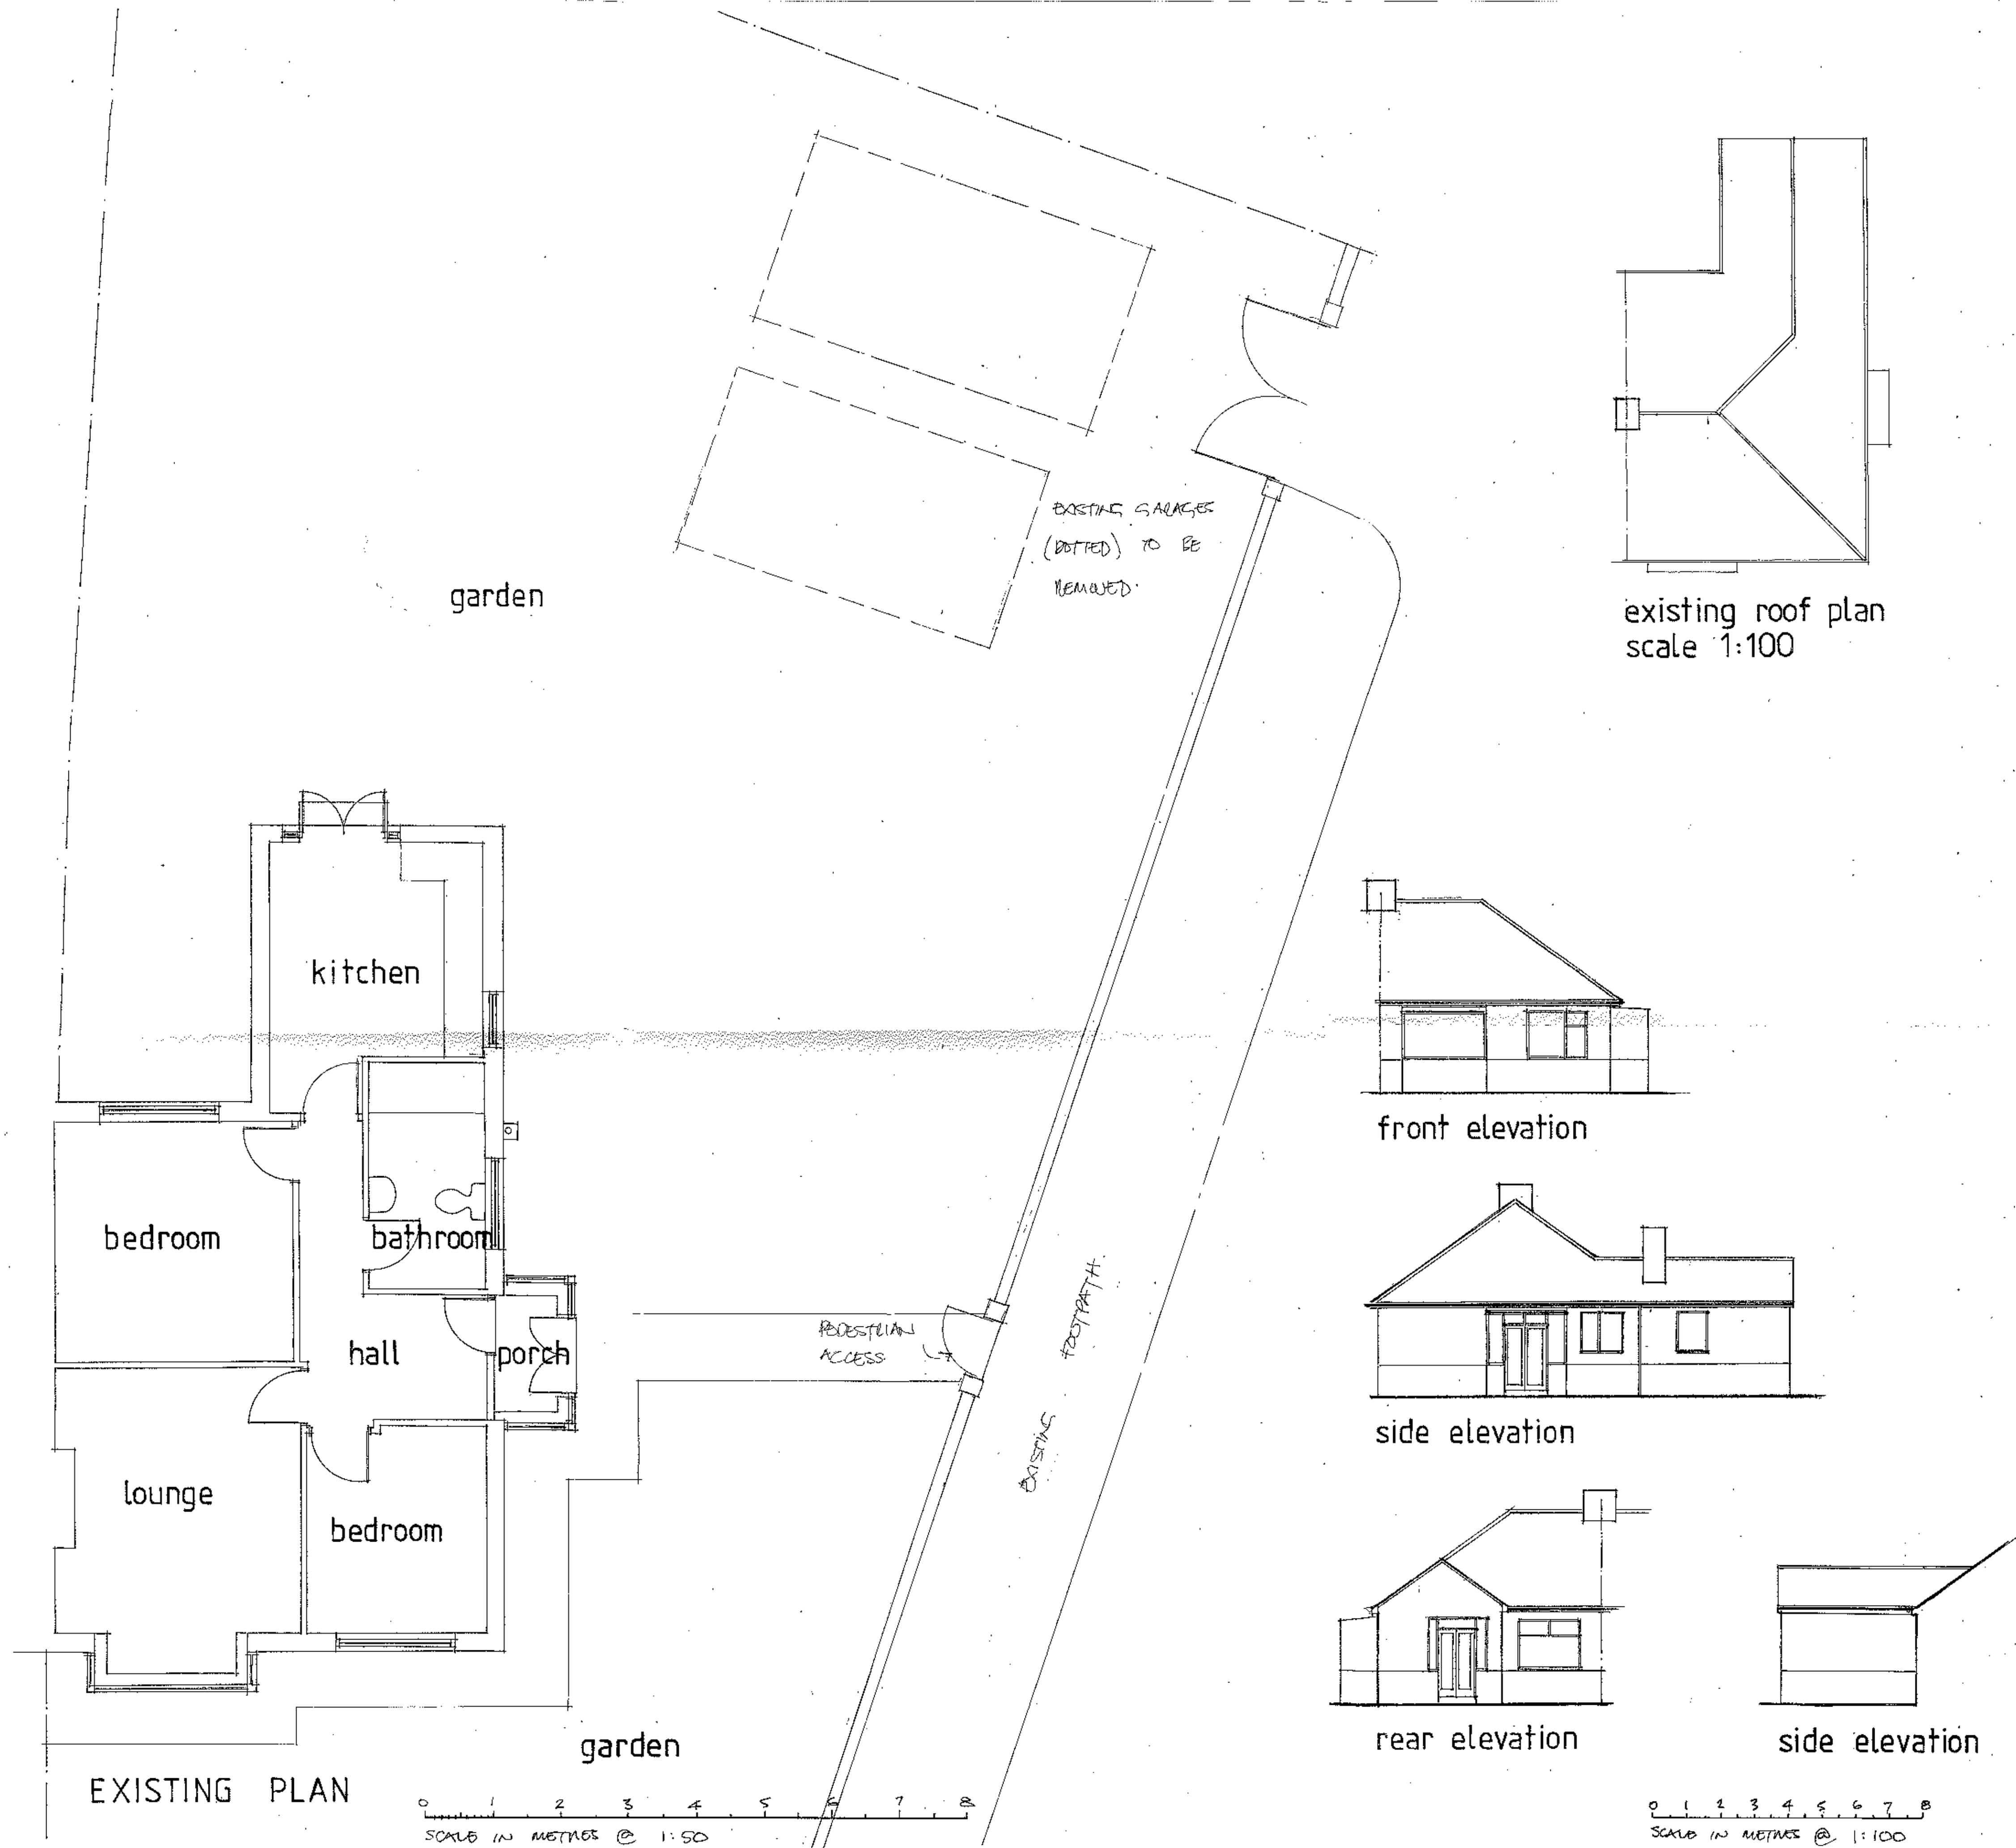

320120658 P

EXISTING PLANS

DRAWN BY ~ PETER HOLGATE

✧ PROPOSED EXTENSION and ALTERATIONS at 22 ST. PETER'S CLOSE · CLAYTON-LE-DALE for Mr. P. CHESTERTON ✧

Beardwood Design Ltd
14 Wycolfar Road Blackburn Lancs BB2 7AZ
Telephone 01254 676778

date	july 2012
scale	1:50, 1:100
ref.no.	12/2024/1S