




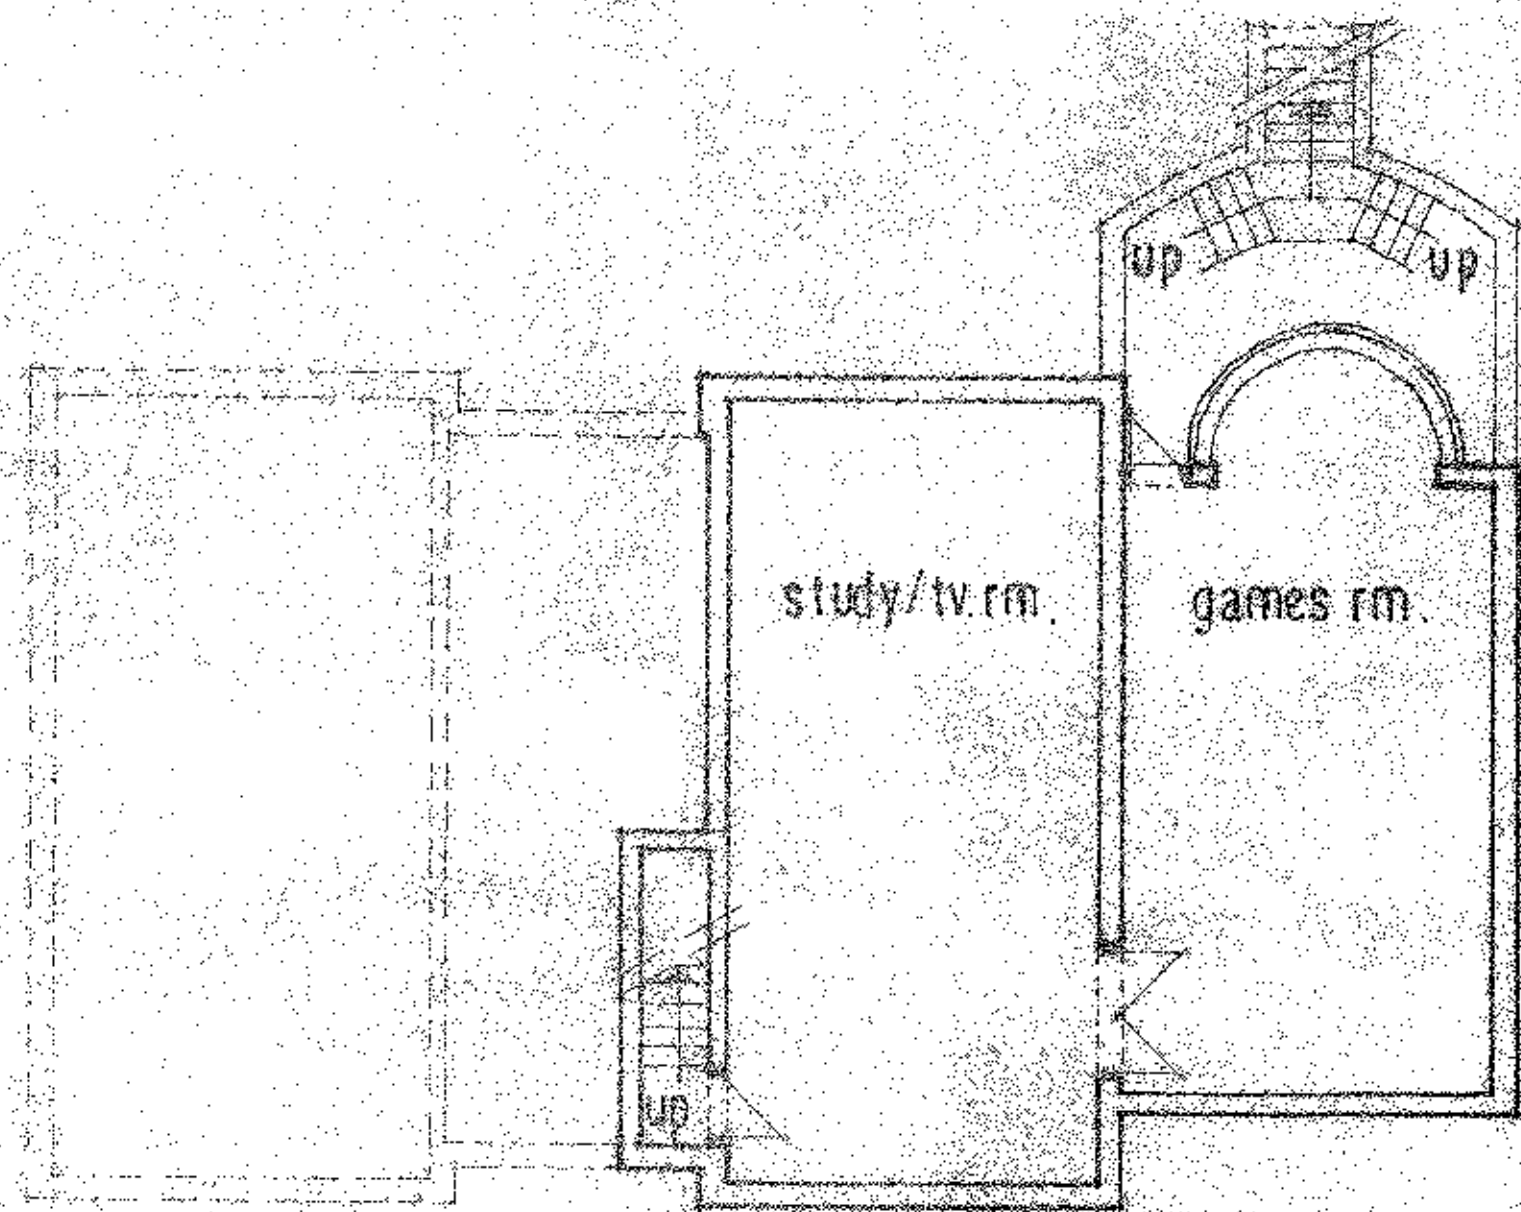


basement plan

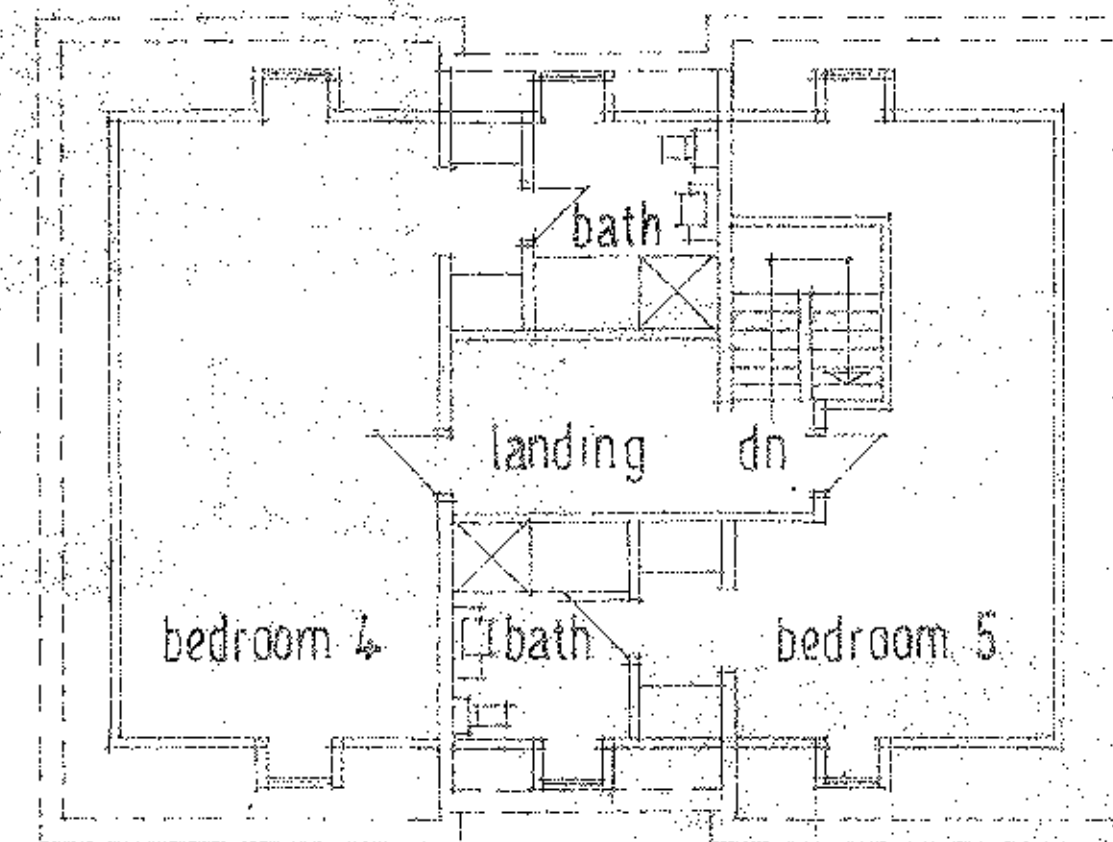

roof space plan

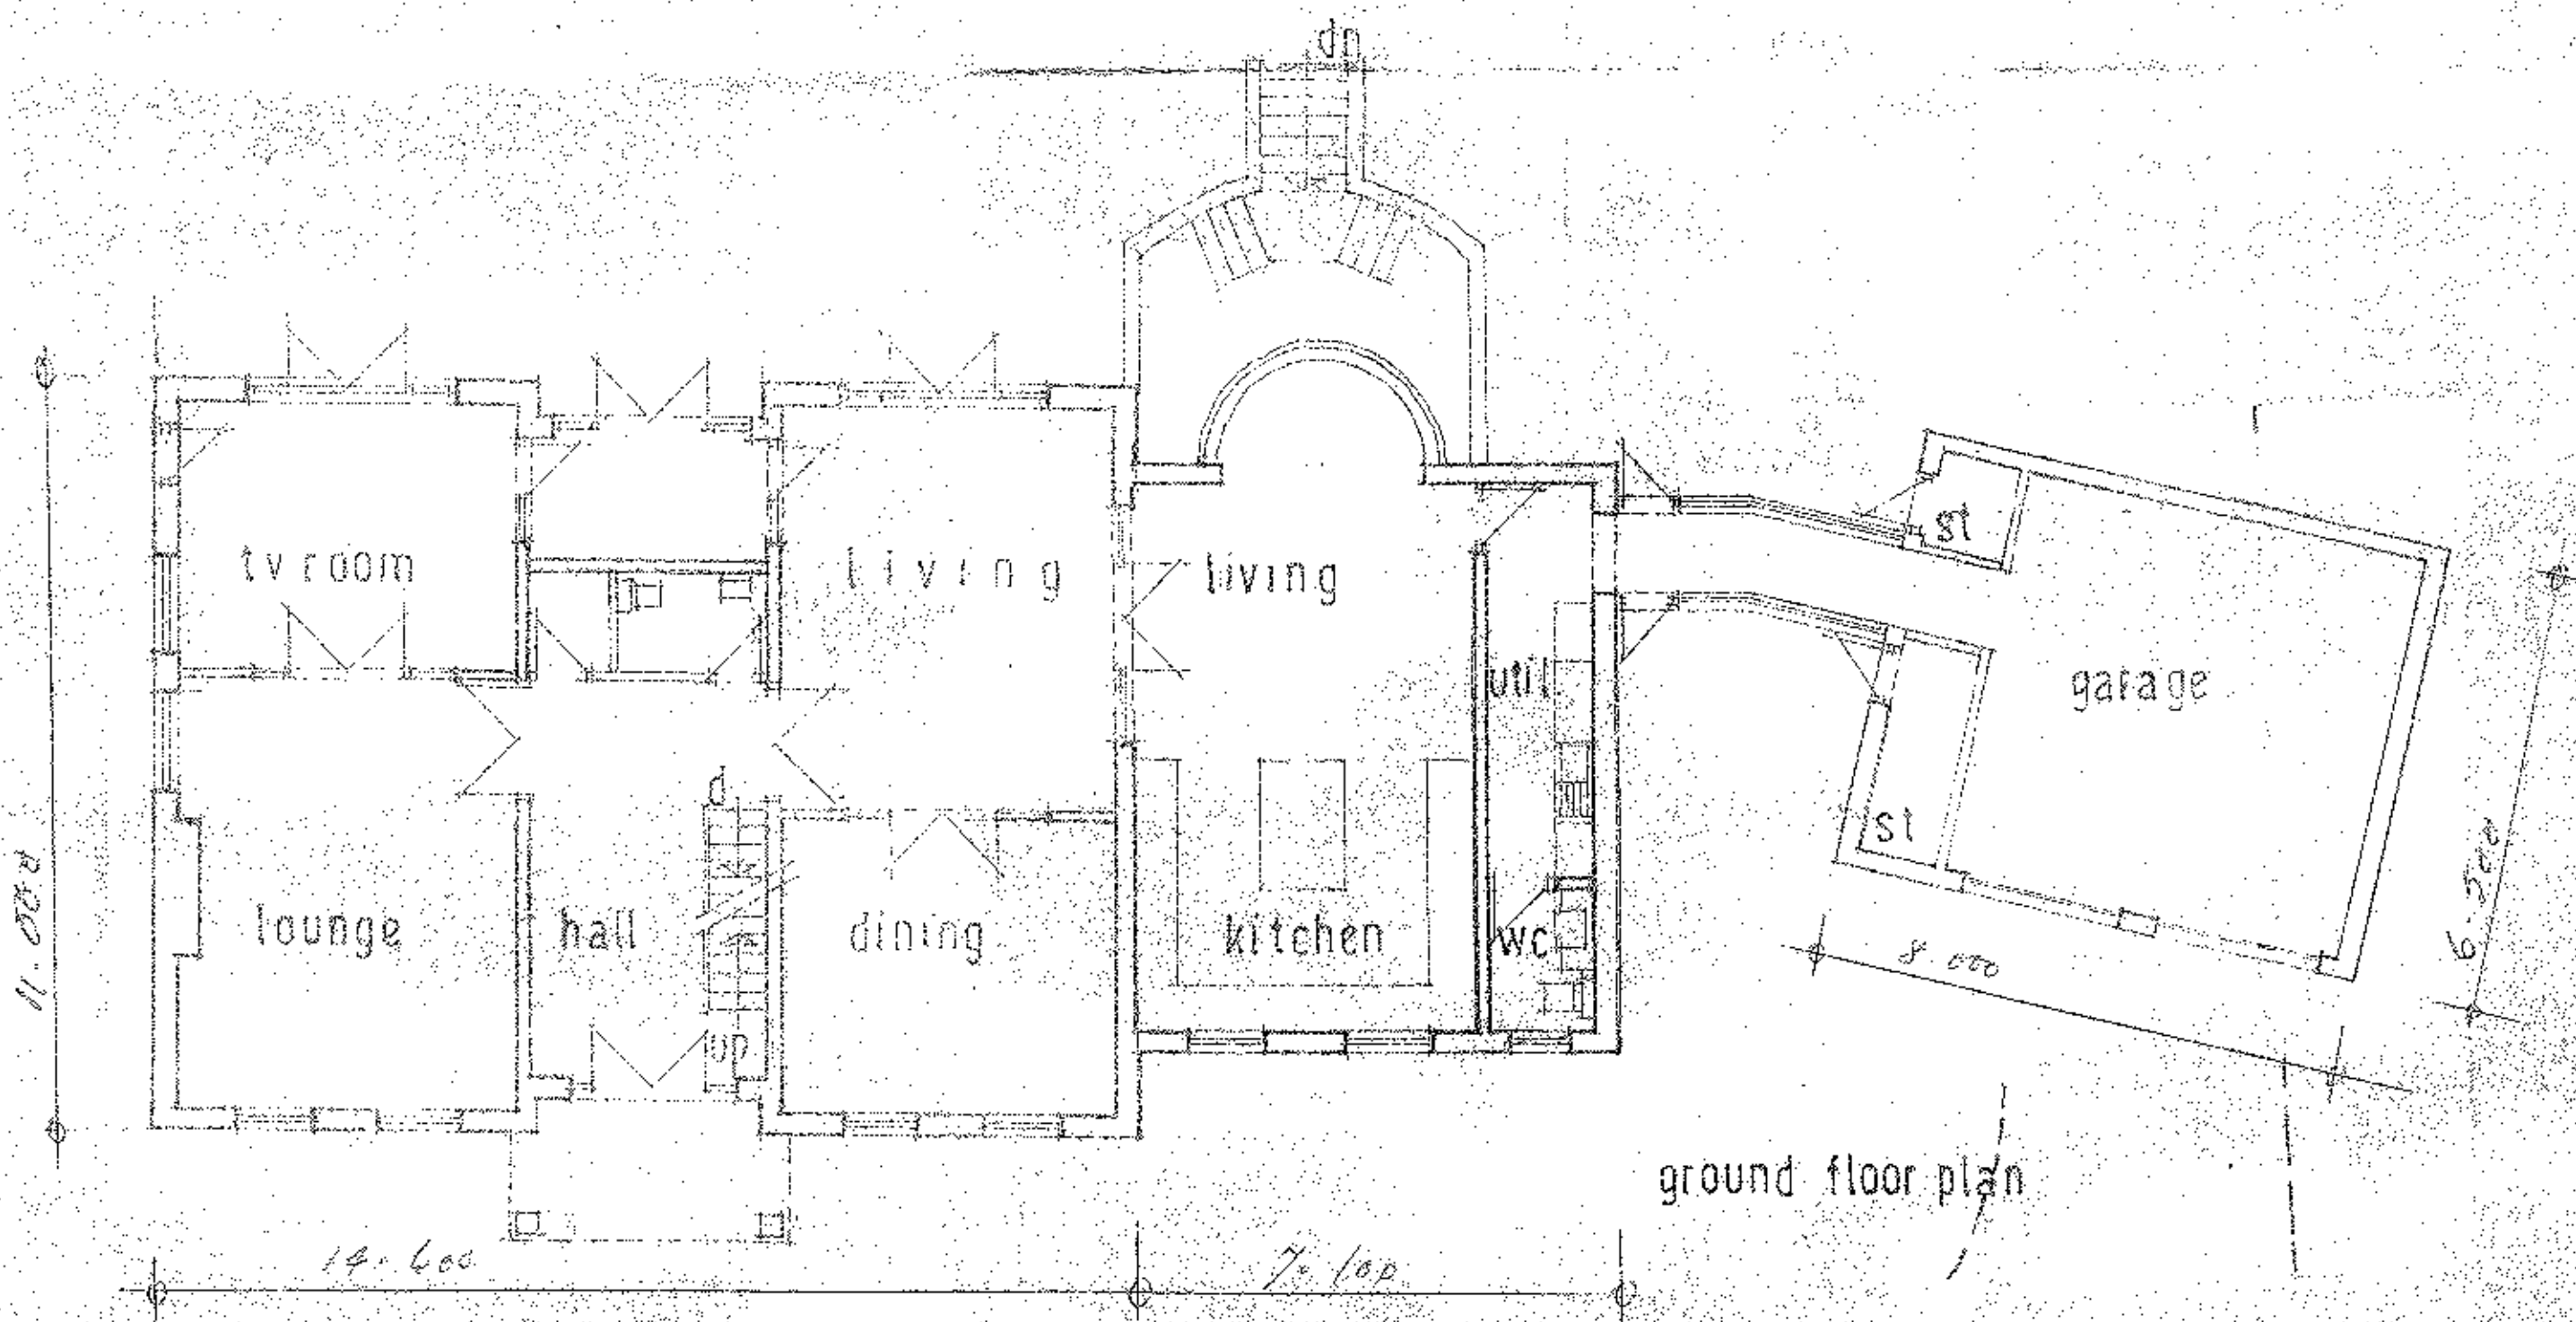

ground floor plan

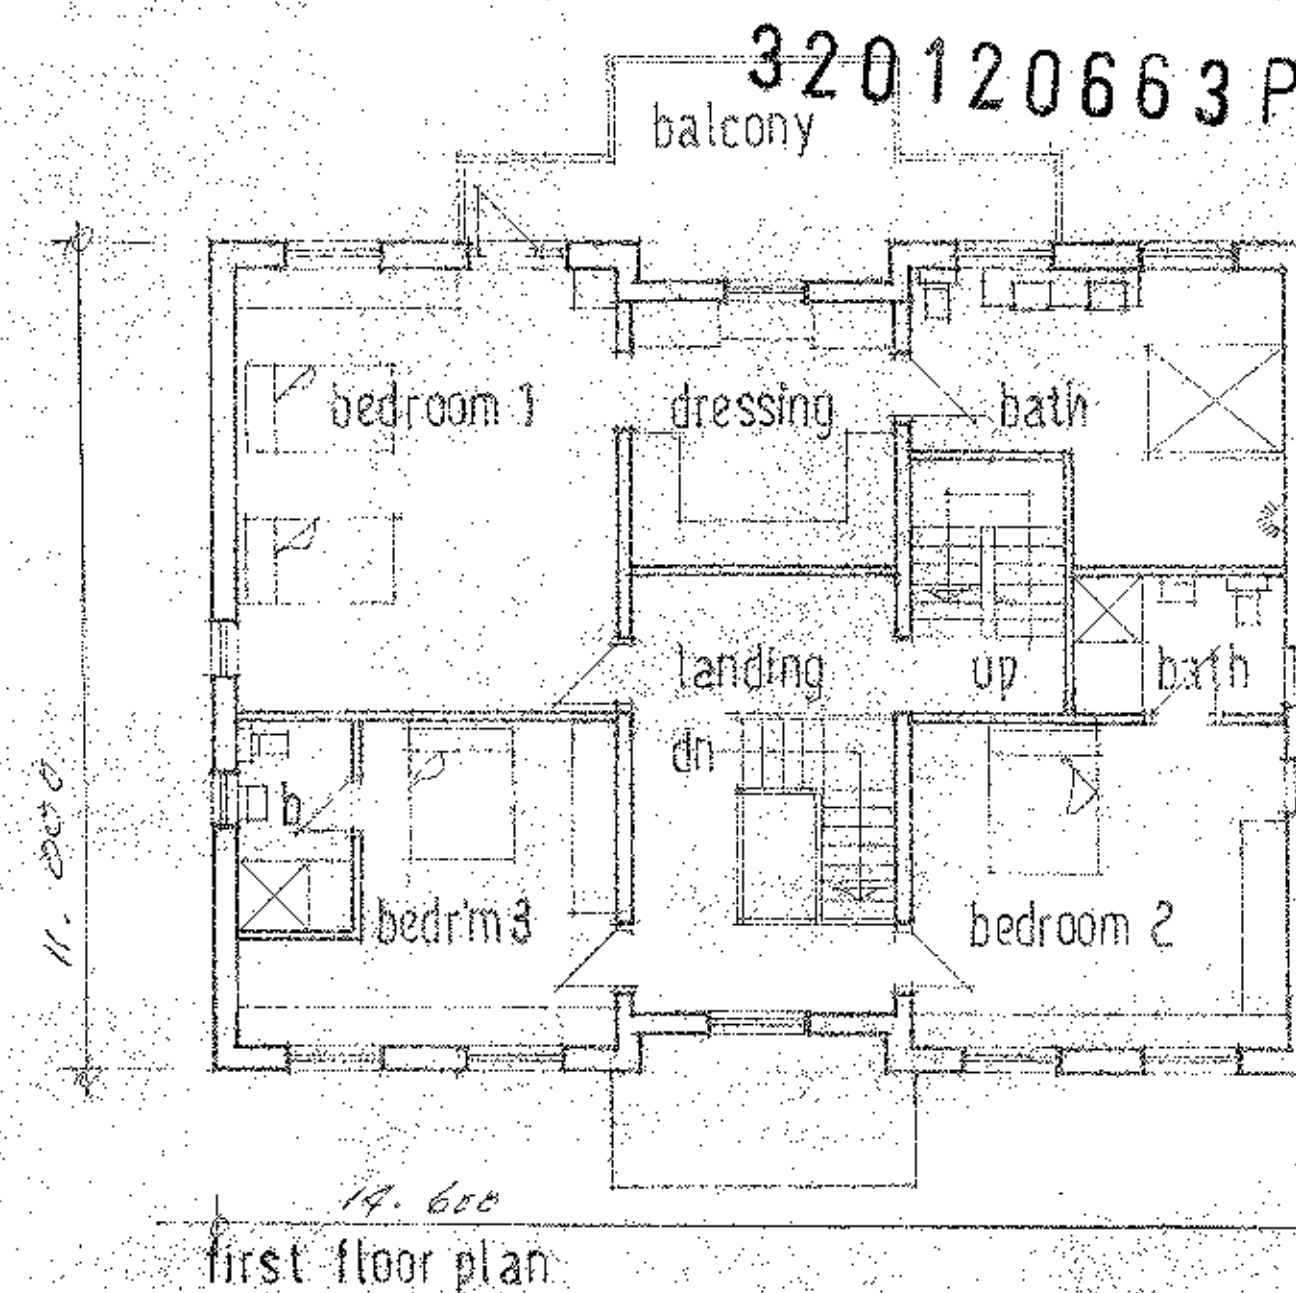

first floor plan