

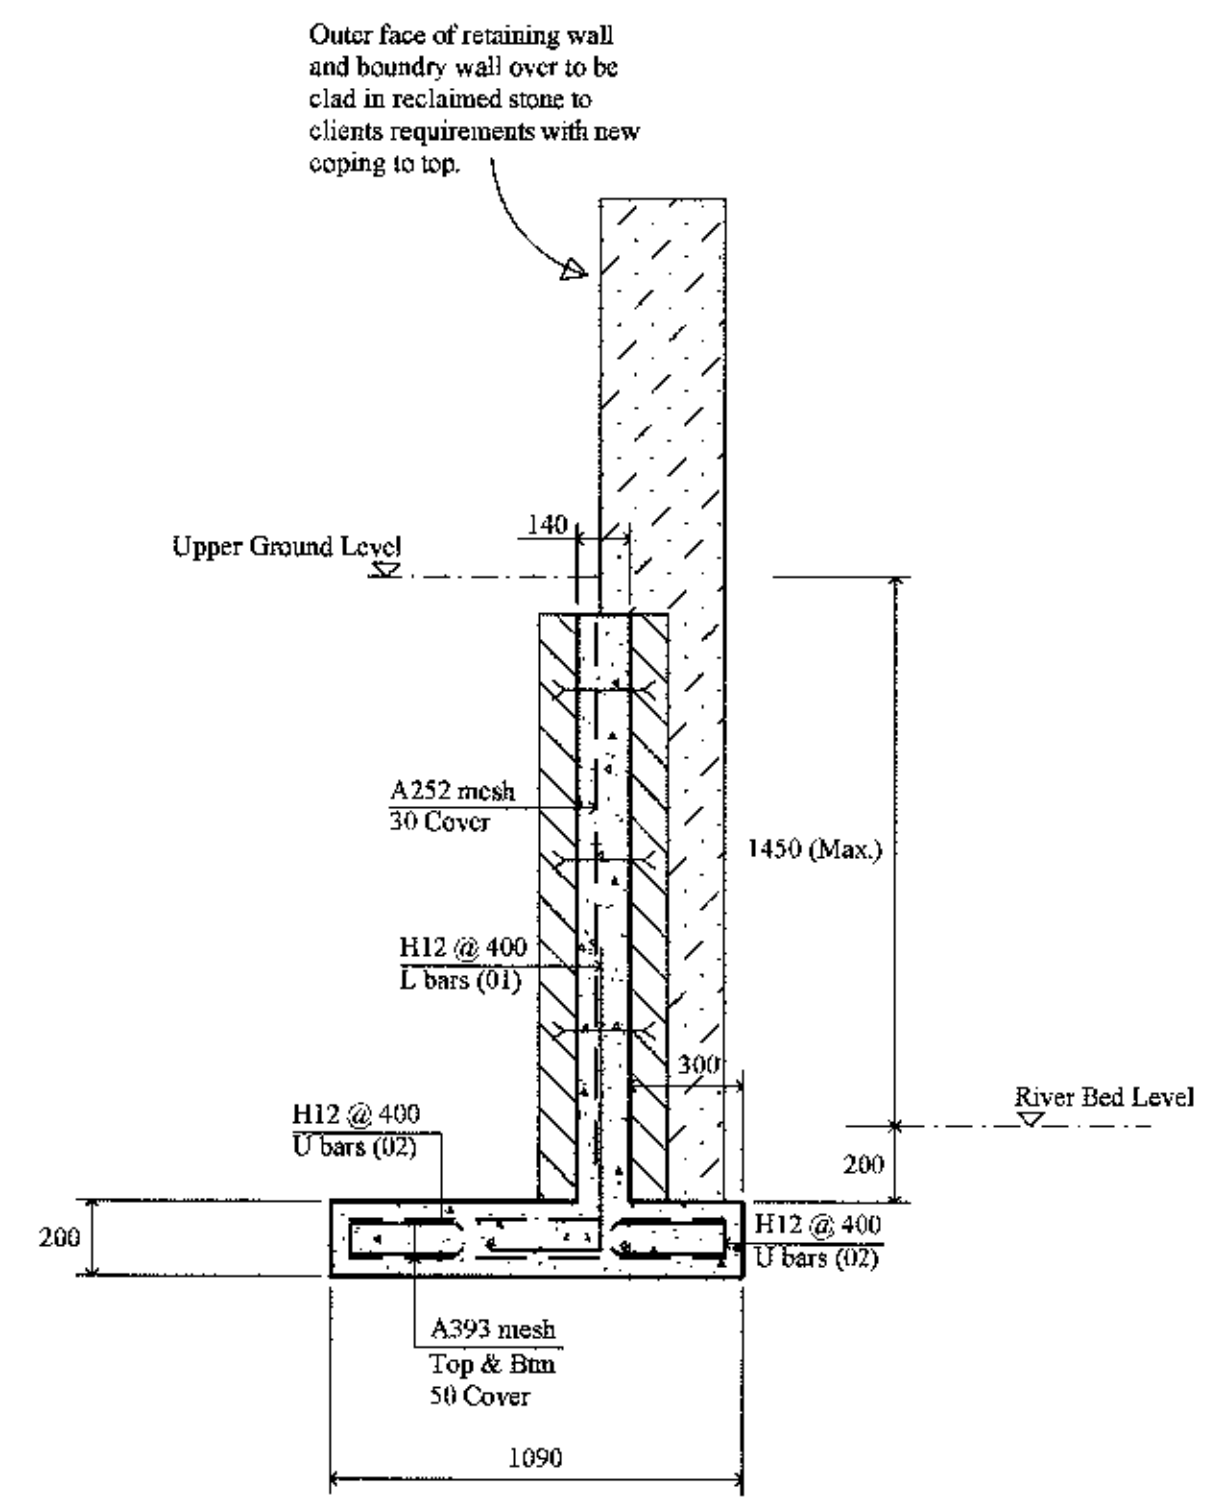


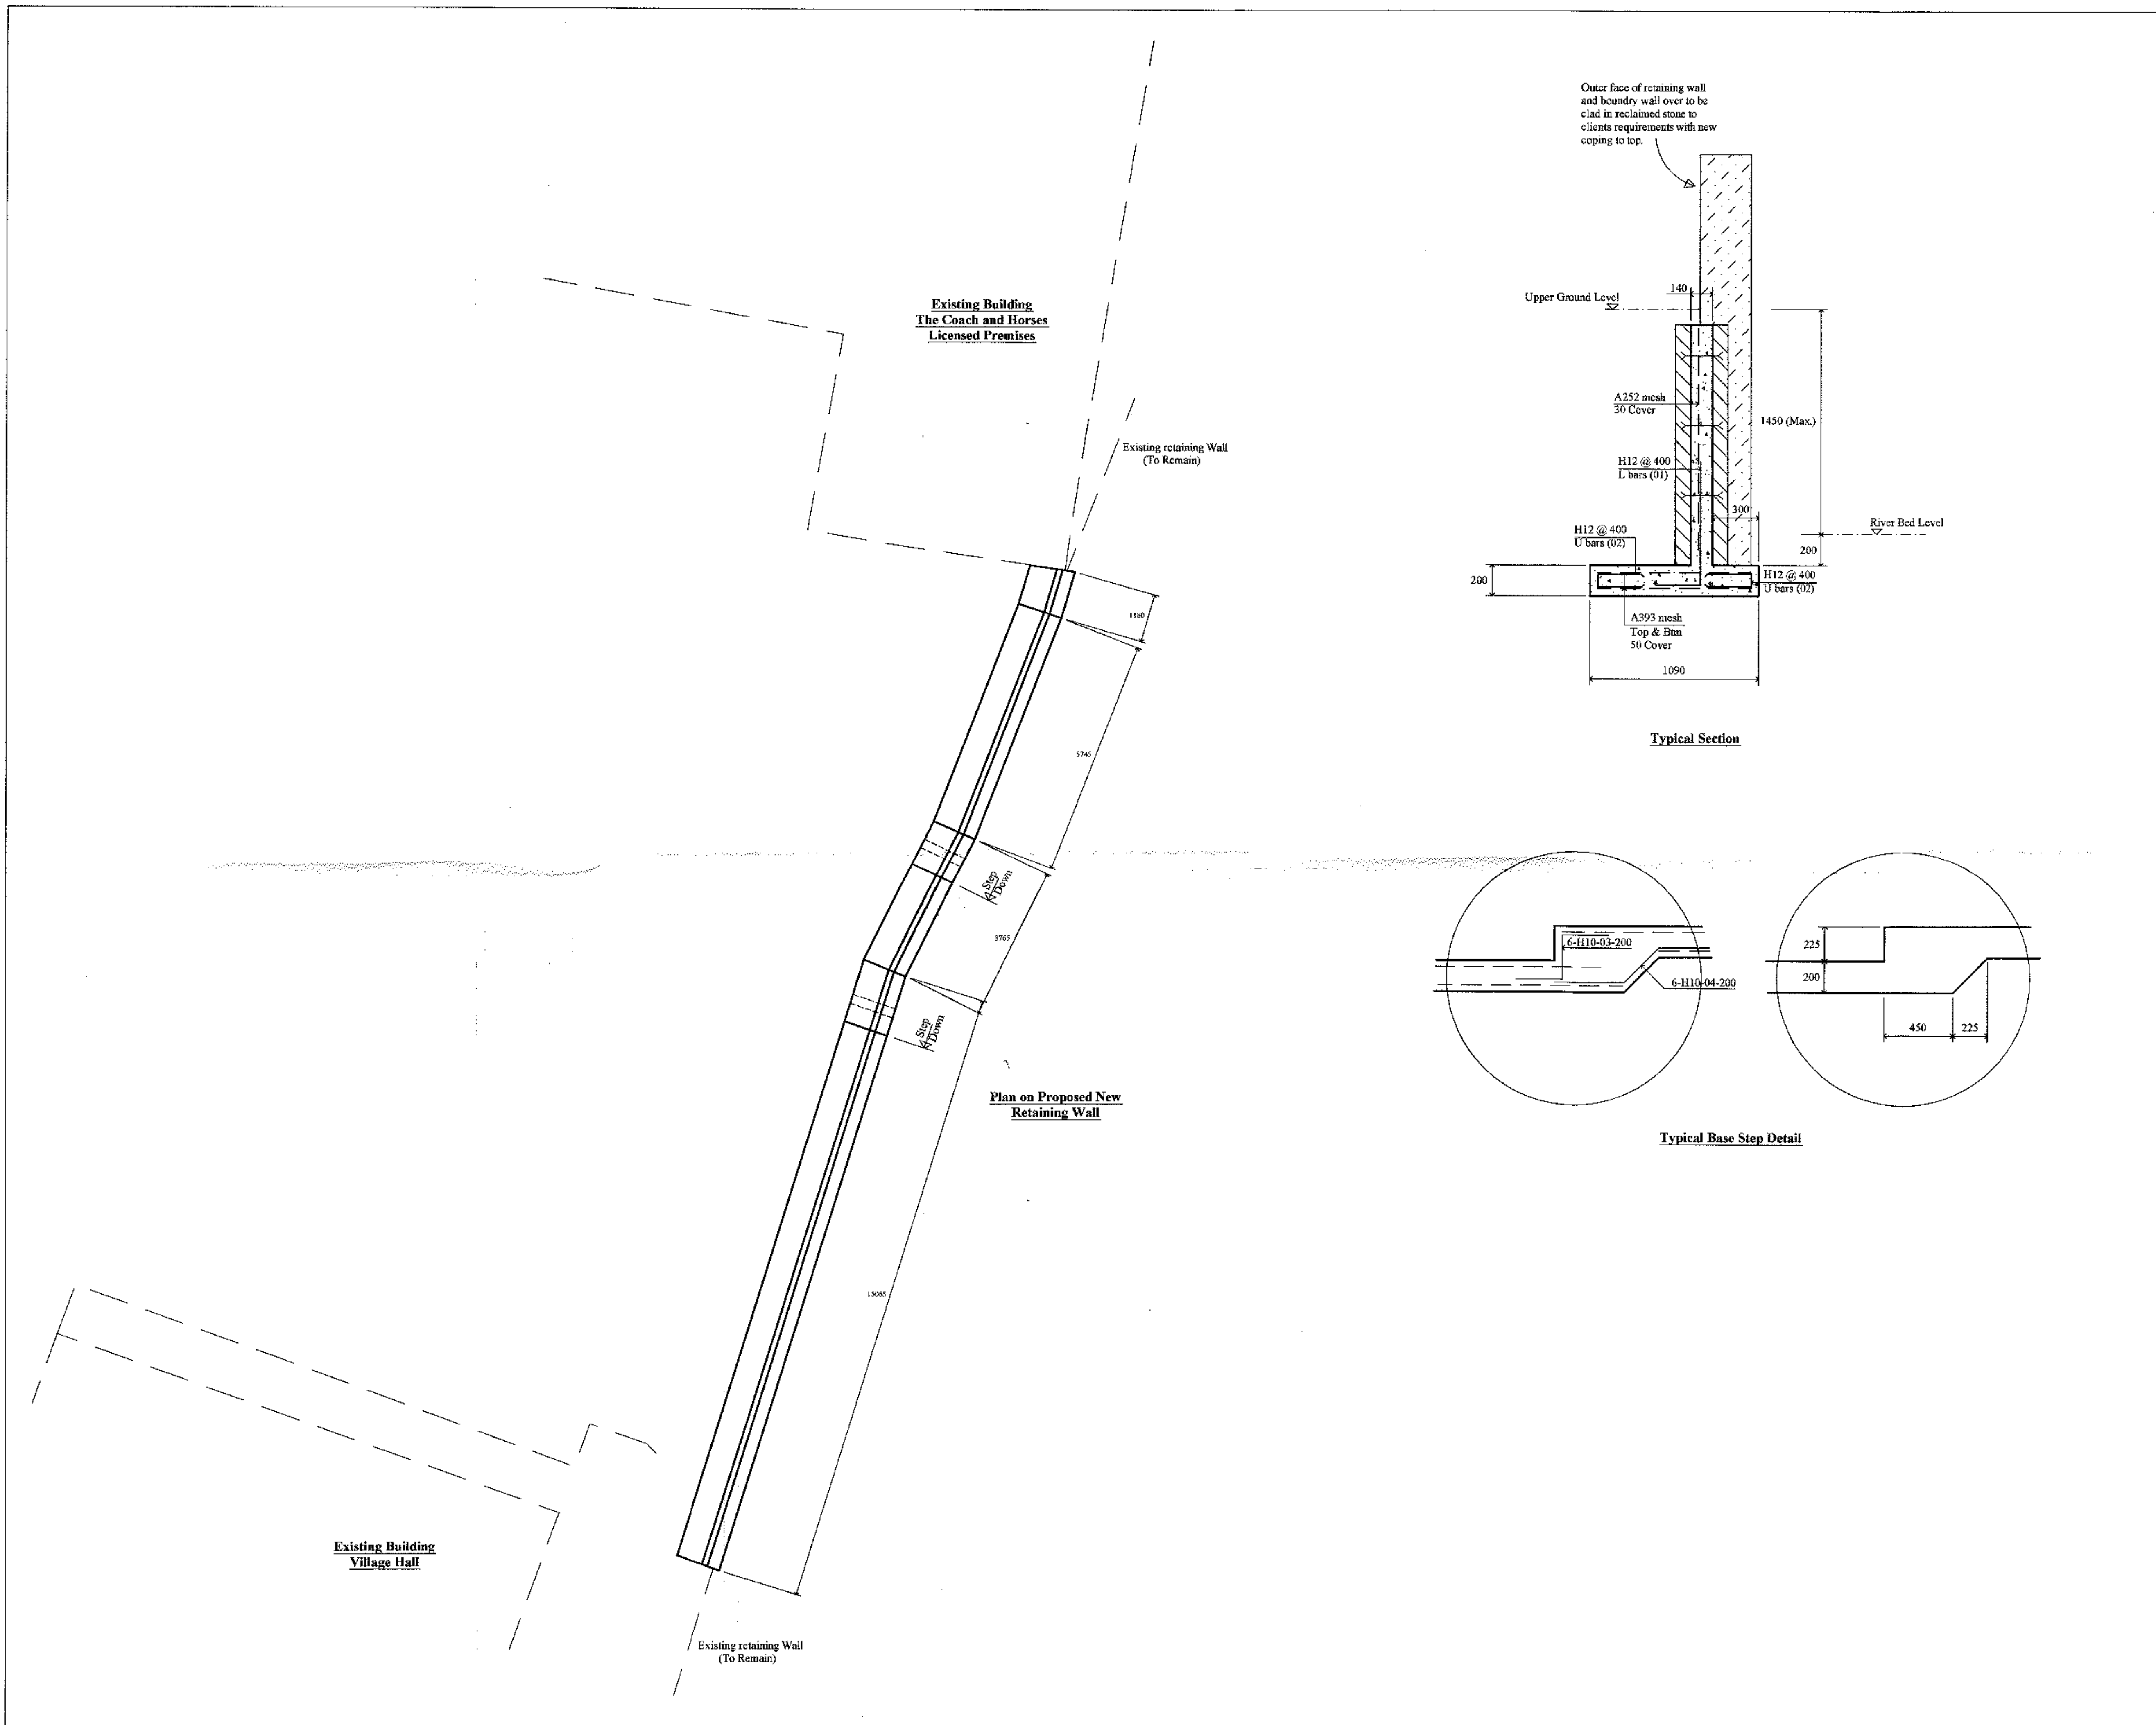

Typical Section

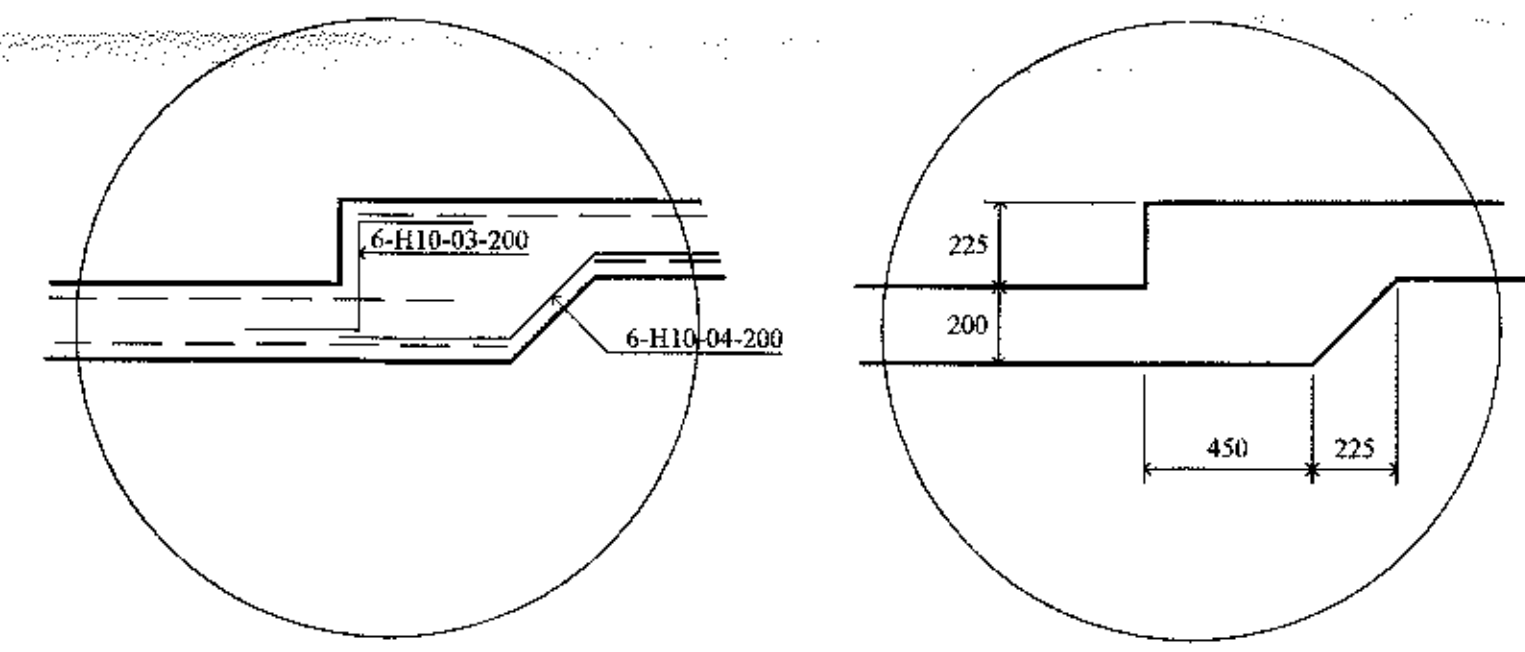

Typical Base Step Detail

NOTES

Wall Construction:

1. All Concrete to be minimum Grade C35 with -
Min. cement content 300kg/m O.P.C.
Max. Water/Cement Ratio 0.6
Max. aggregate size 20 mm.
2. Blockwork to be 100mm. Thk medium density solid block laid in Des 2 mortar. Provide stainless steel cavity wall ties between skins at 450 ctrs horiz. and vertically.

Rev	By	Description	Chk'd	Date

Client/Architect

320120681P

Contract

Proposed New Section of Retaining Wall

Kirk Beck

The Coach & Horses, Bolton-by Bowland

Title

General Arrangement

Plan and details

Date May 2012

Scale 1:75 ; 1:20

Original size A1

Drawn P.A.

Checked

ABBOTT & LOMAX
Consulting Engineers

Unit 136 Glenfield Park Business Centre
Phillips Road
Blackburn BB1 5PP
Tel 01254 278495 Fax 01254 279038

Drawing No. **B1796/One**

Revision.