



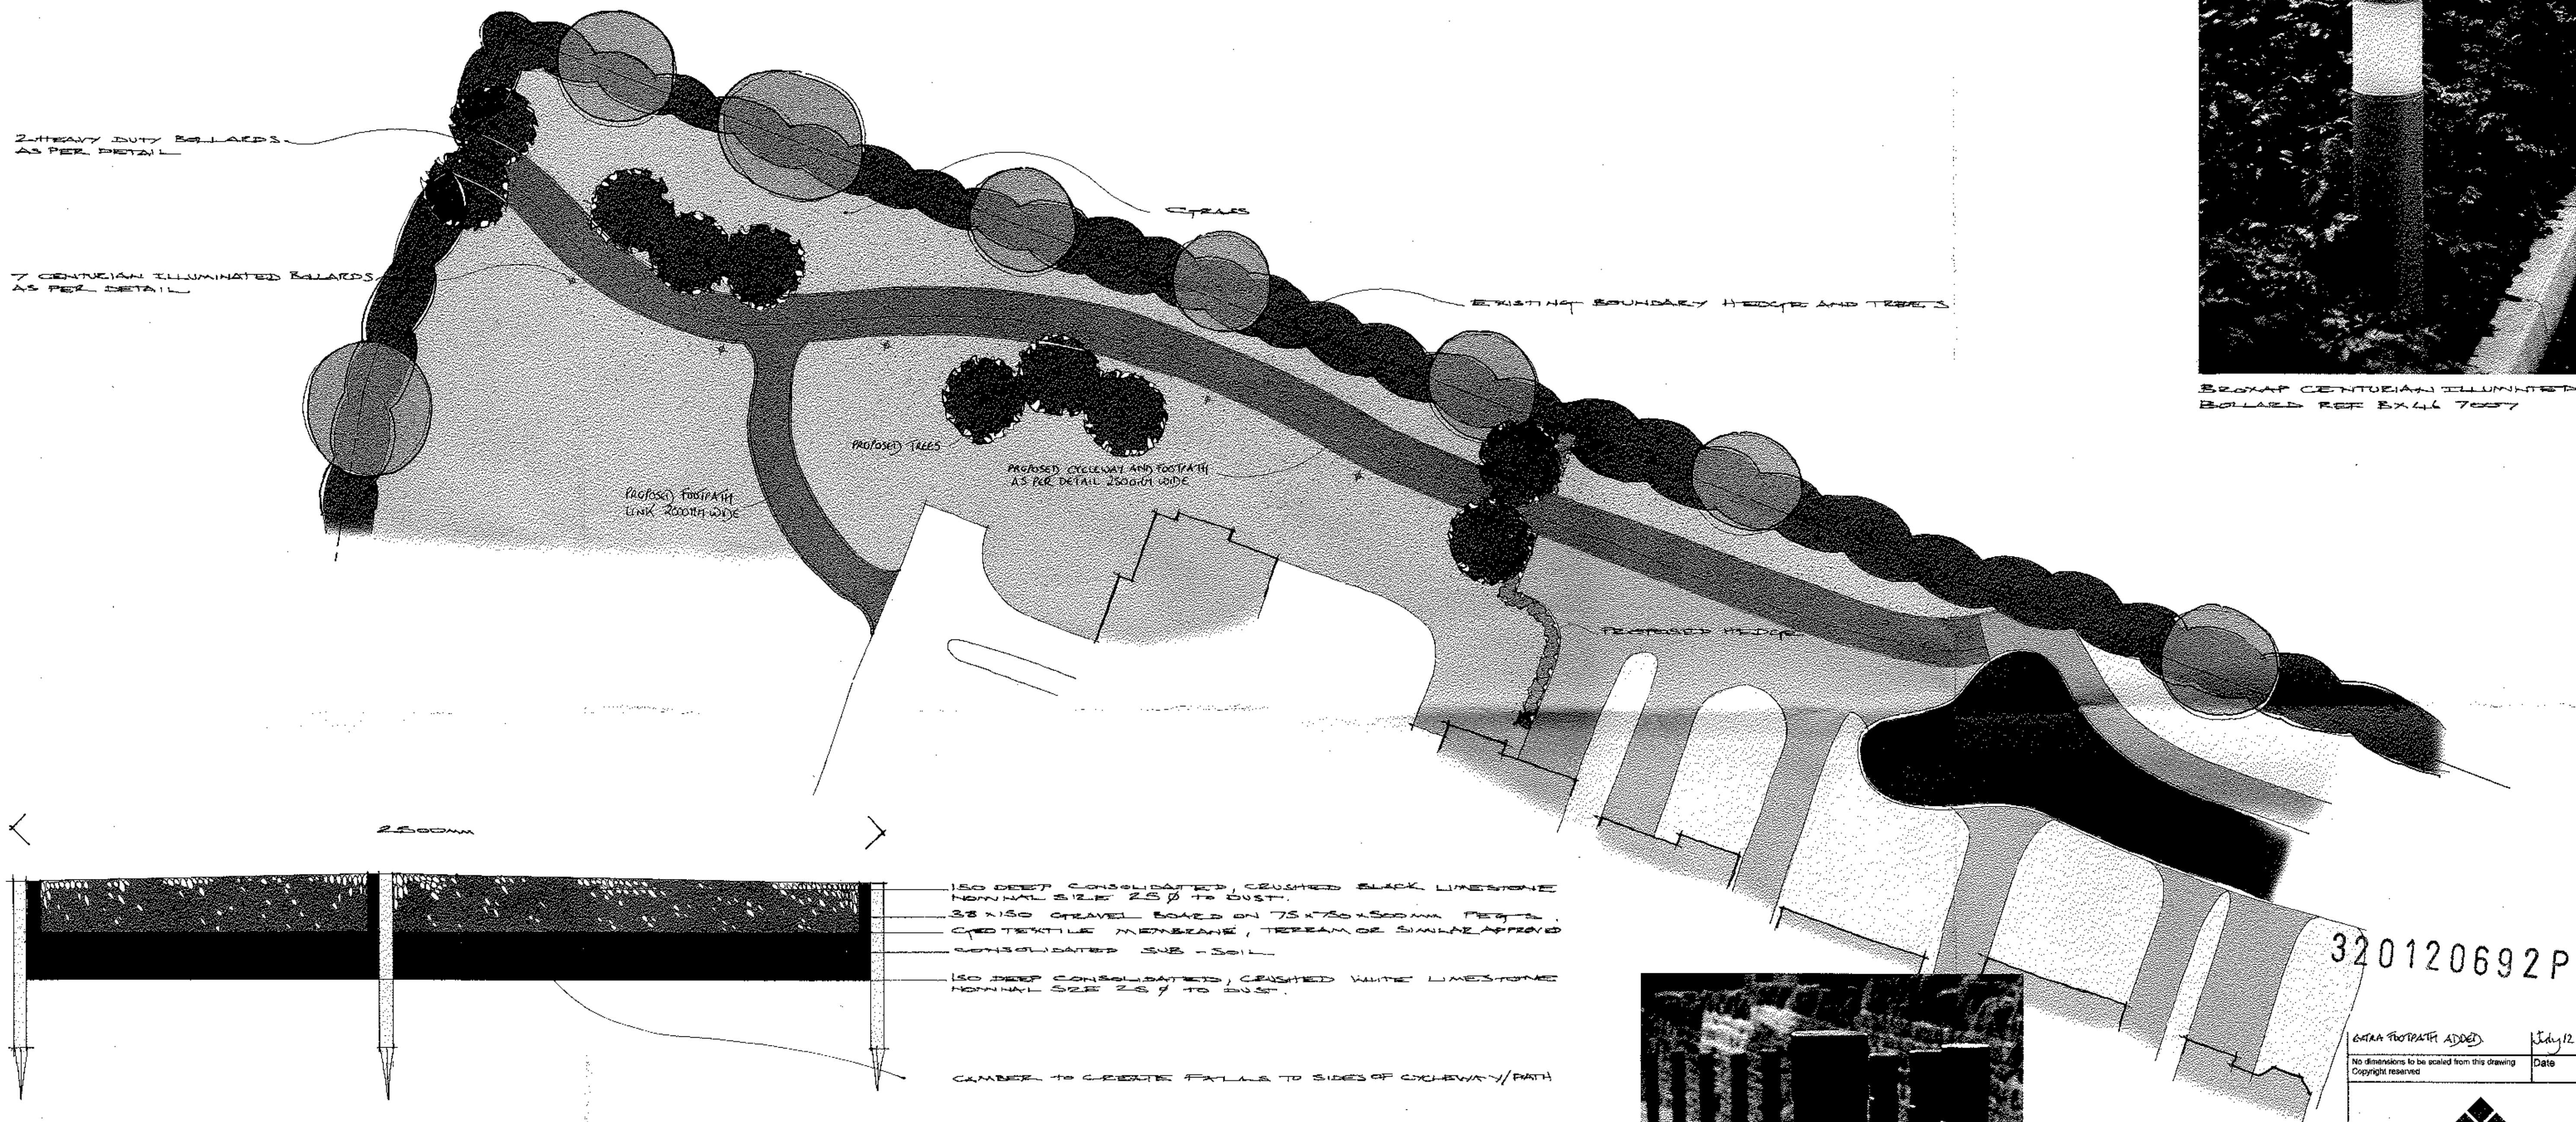

COMBINED CYCLEWAY AND FOOTPATH  
SCALE 1:100




BROXAP HEAVY DUTY BOLLARD  
REF BOX 4 087 - RT.

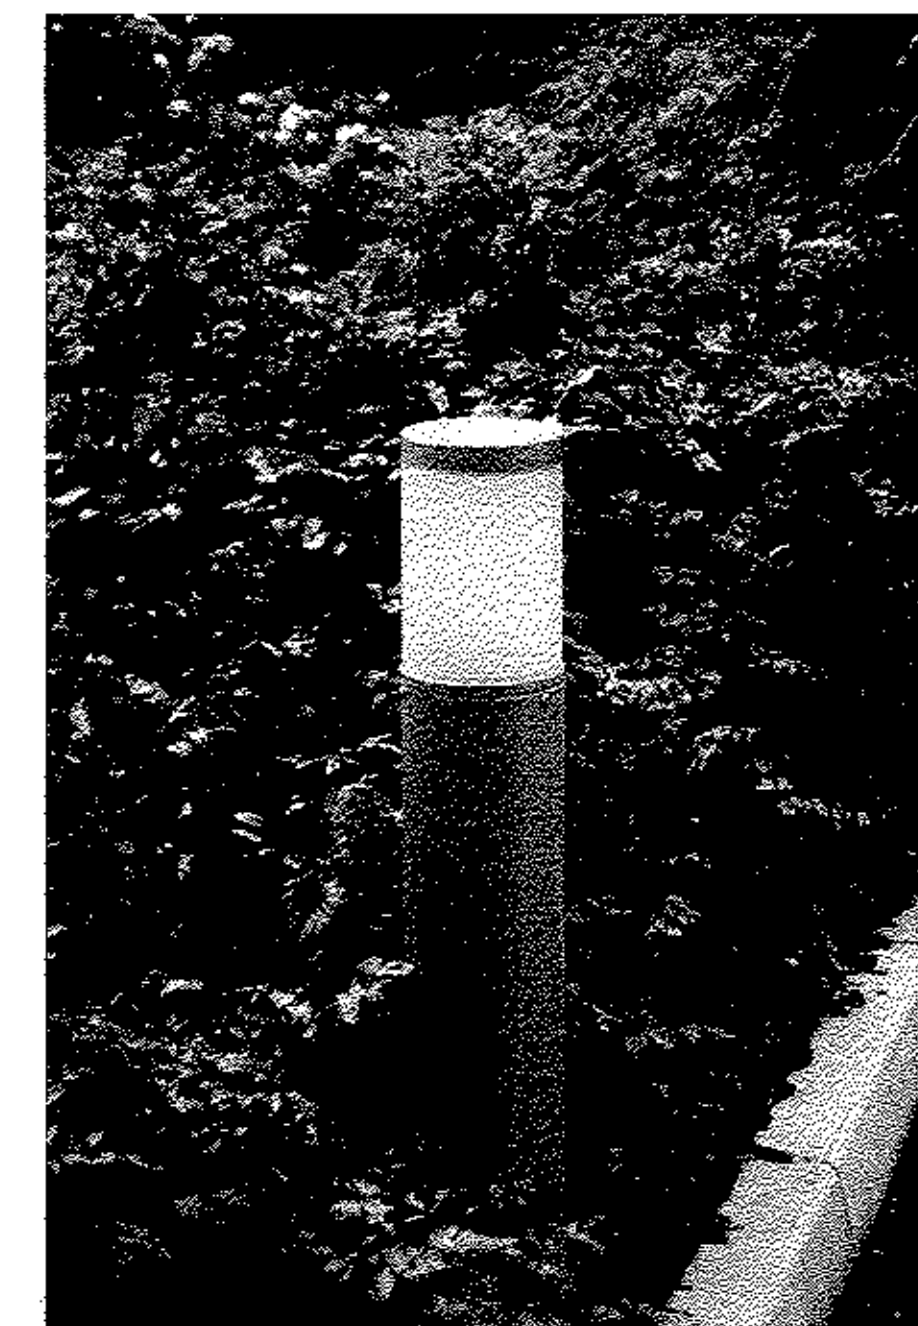

BROXAP CENTURIAN ILLUMINATED  
BOLLARD REF BOX 46 7087

DATA FOOTPATH ADDED July 12 A

No dimensions to be scaled from this drawing. Copyright reserved.

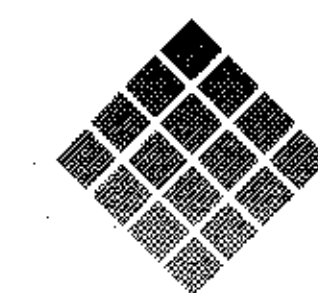

**TREVOR BRIDGE**  
*associates*

Landscape Architecture  
Urban Design  
Environmental Planning

Tel: 0161-308 3765  
Fax: 0161-343 3513

Project  
HENTHORN ROAD  
CLITHEROE  
TAYLOR WIMPER  
Title  
CYCLEWAY AND PATH LINK

|                 |                   |                   |          |
|-----------------|-------------------|-------------------|----------|
| Date<br>JULY 12 | Scale(s)<br>1:200 | Dwg No<br>4271.01 | Rev<br>A |
| Drawn<br>Dwg    | Checked<br>Chkd   |                   |          |