




h=755
s=1287

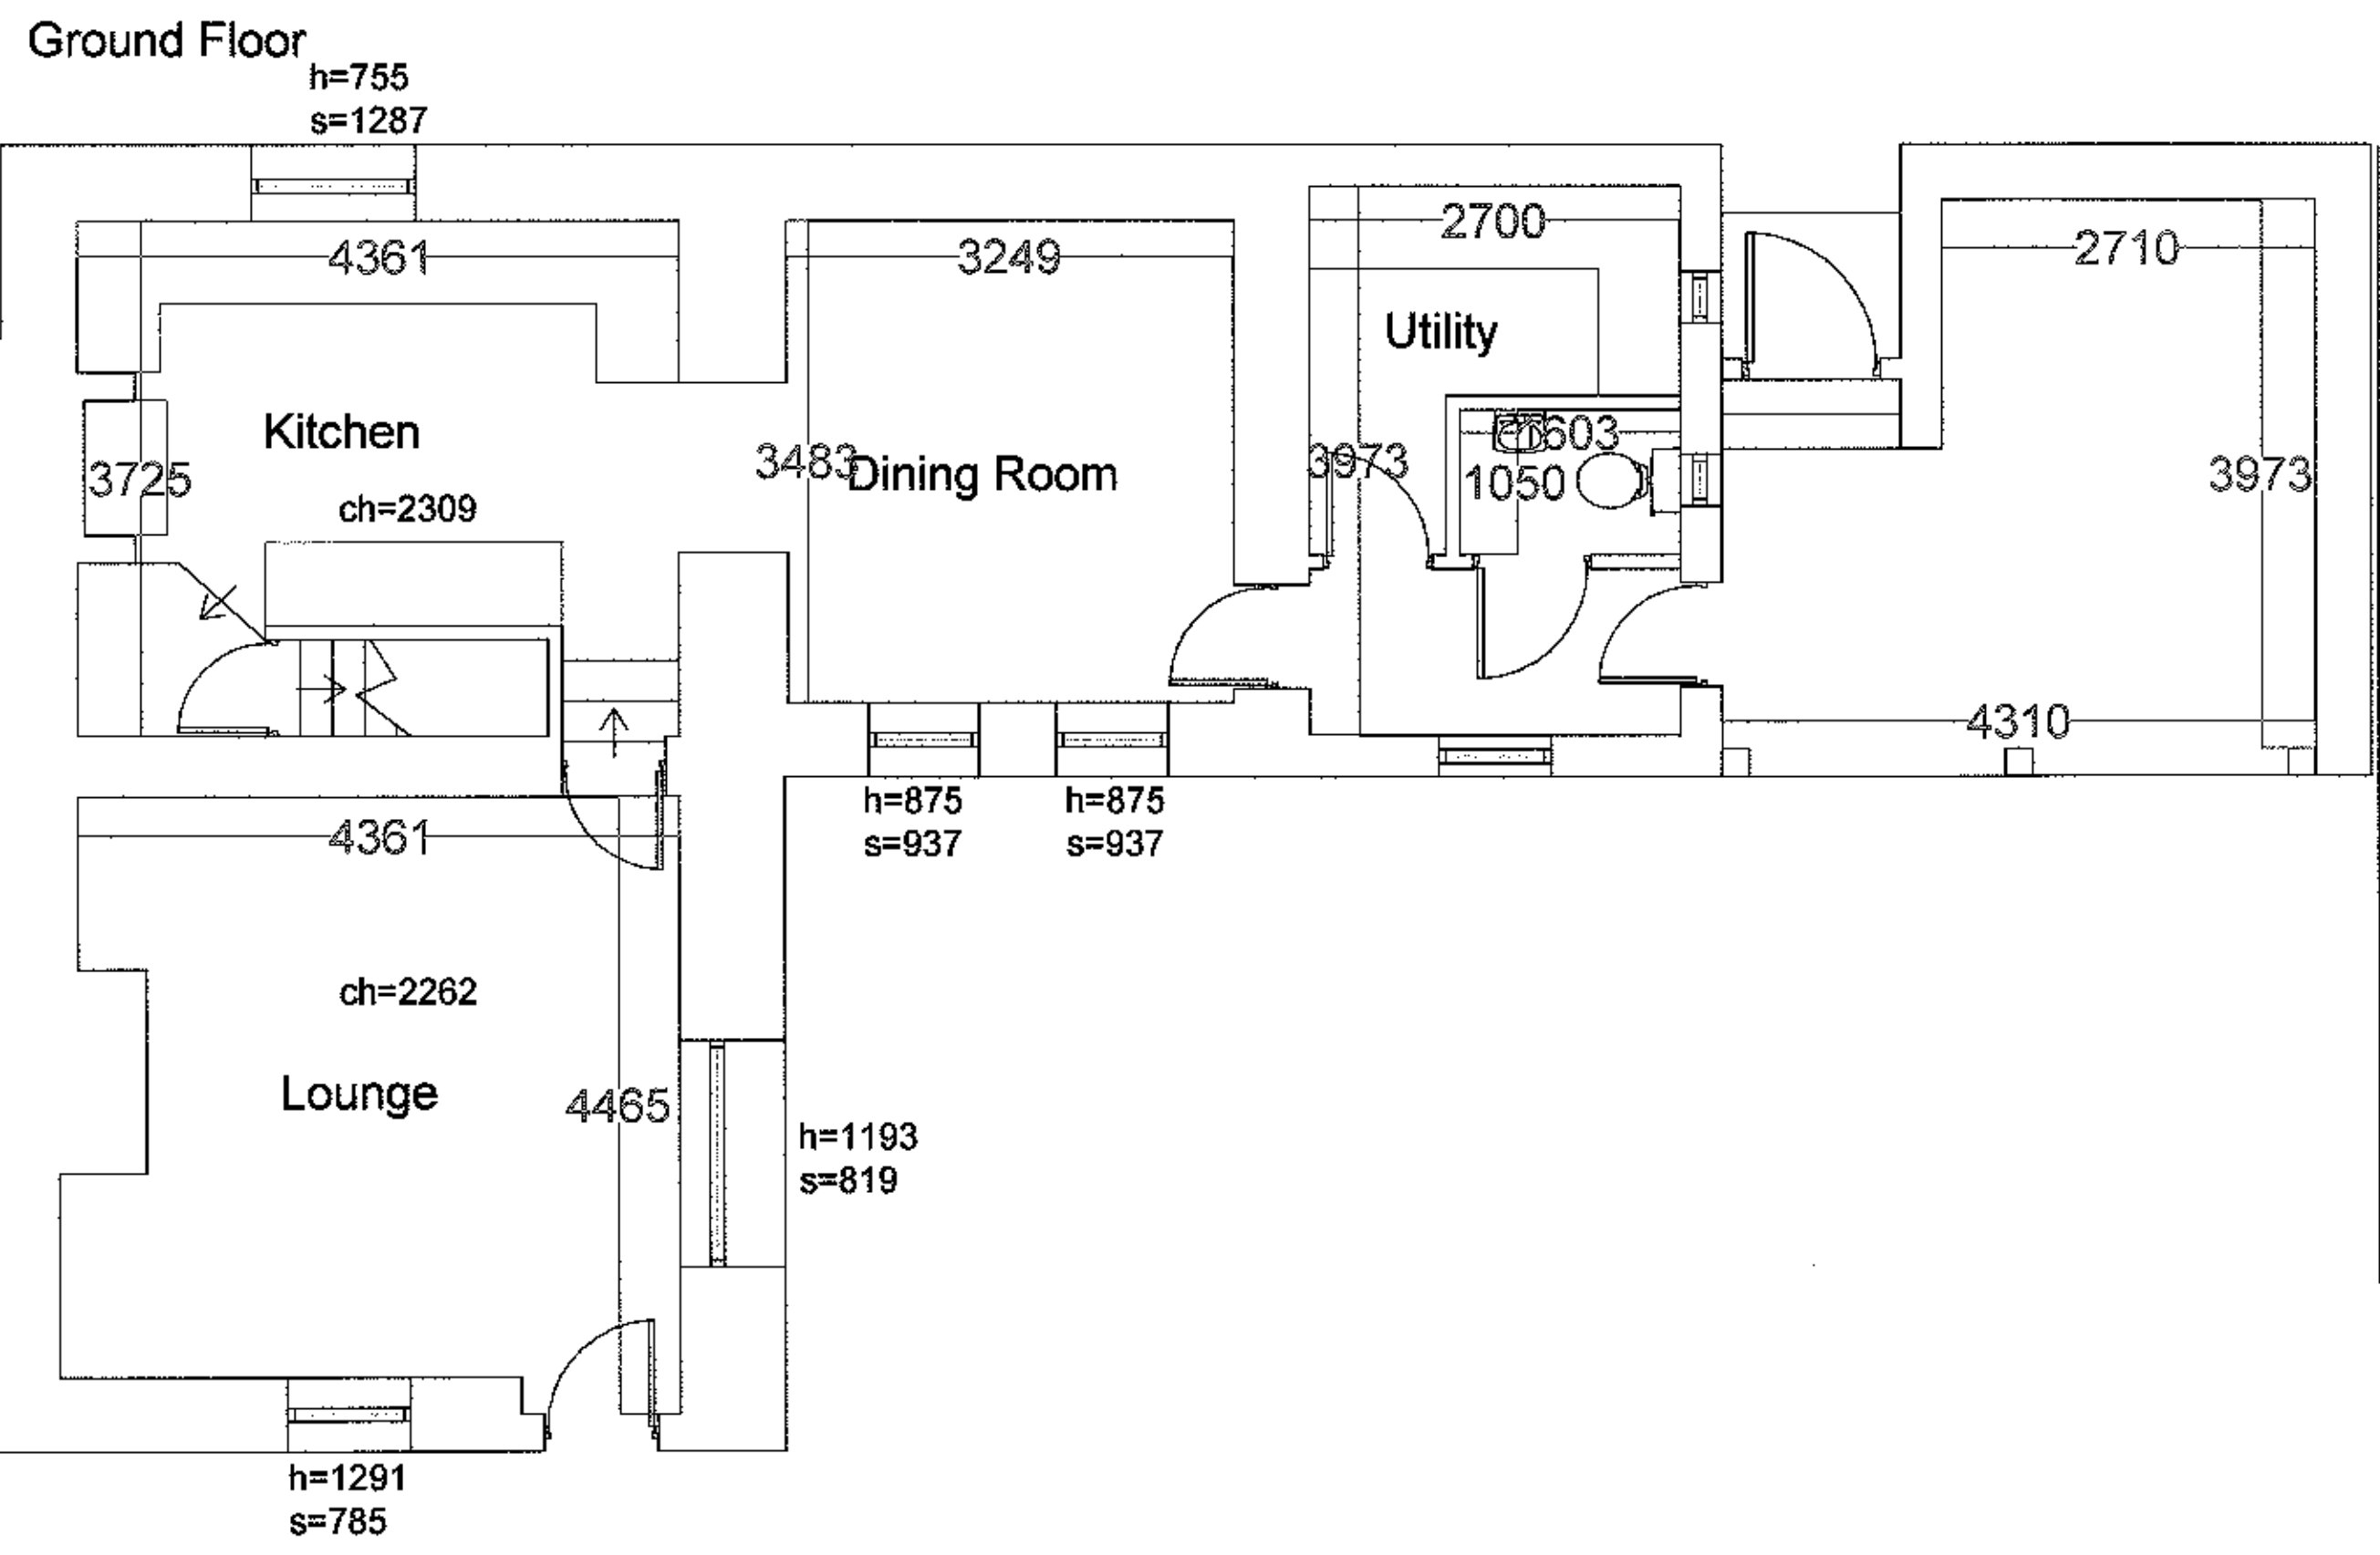

First Floor
h=1399
s=513

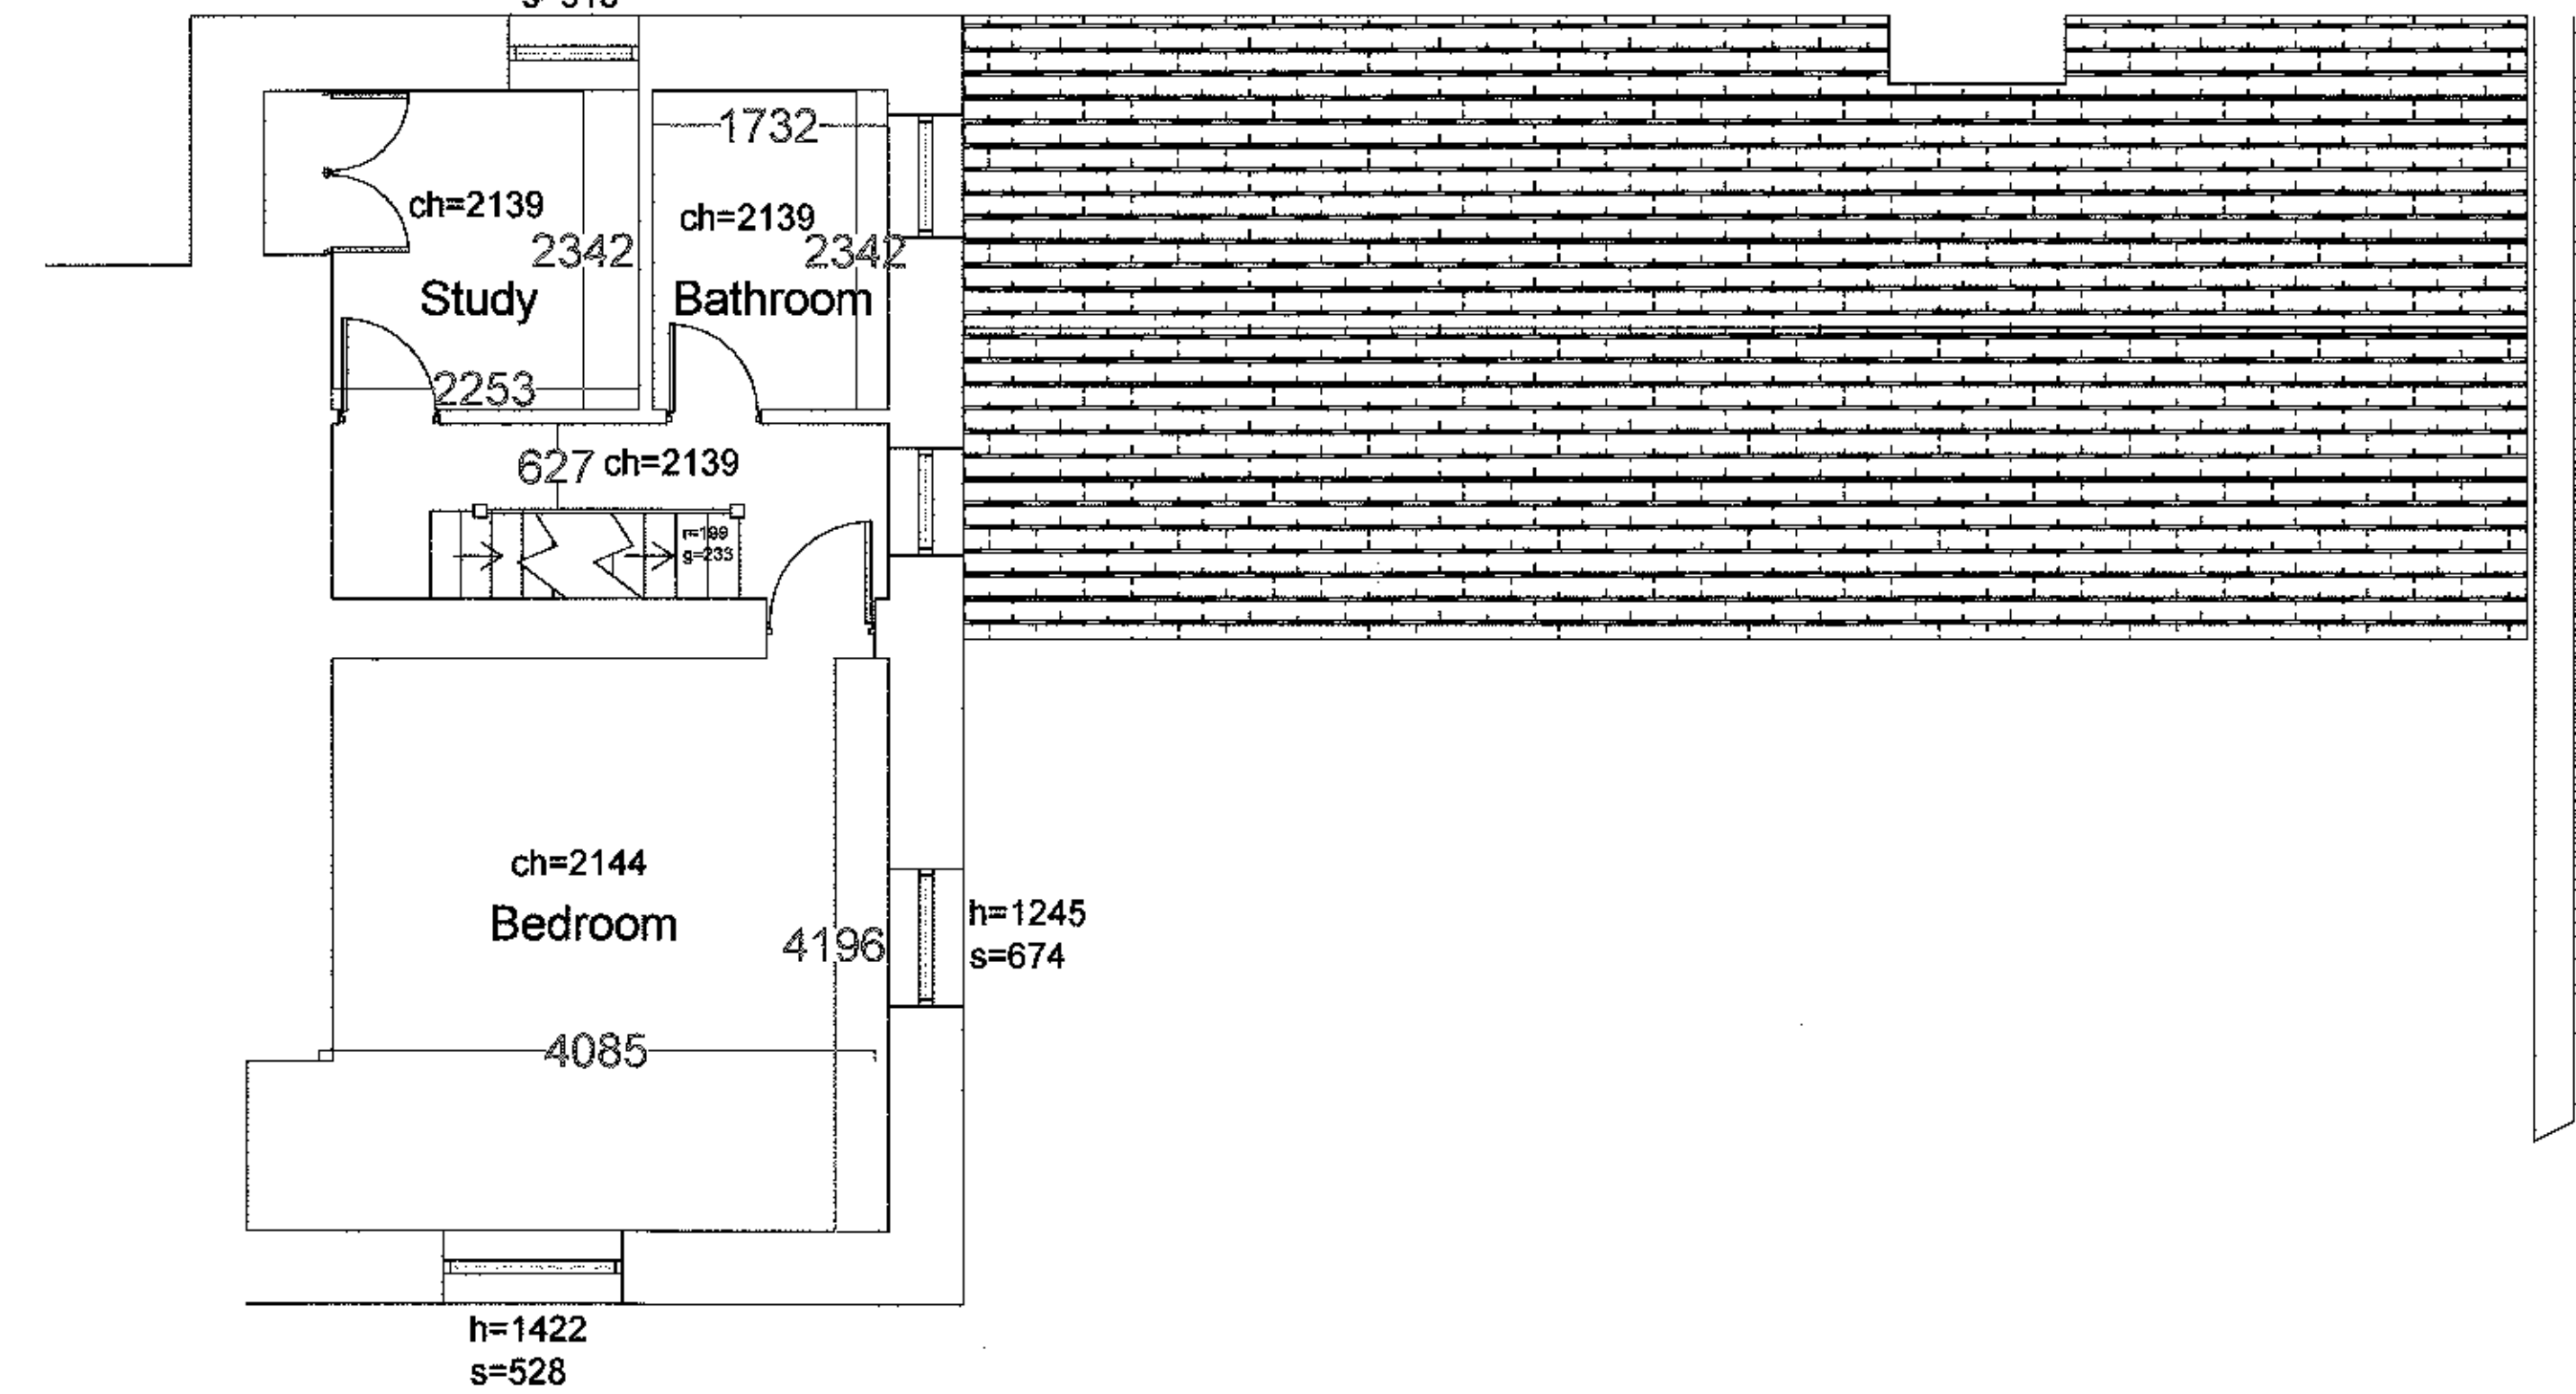

Second Floor

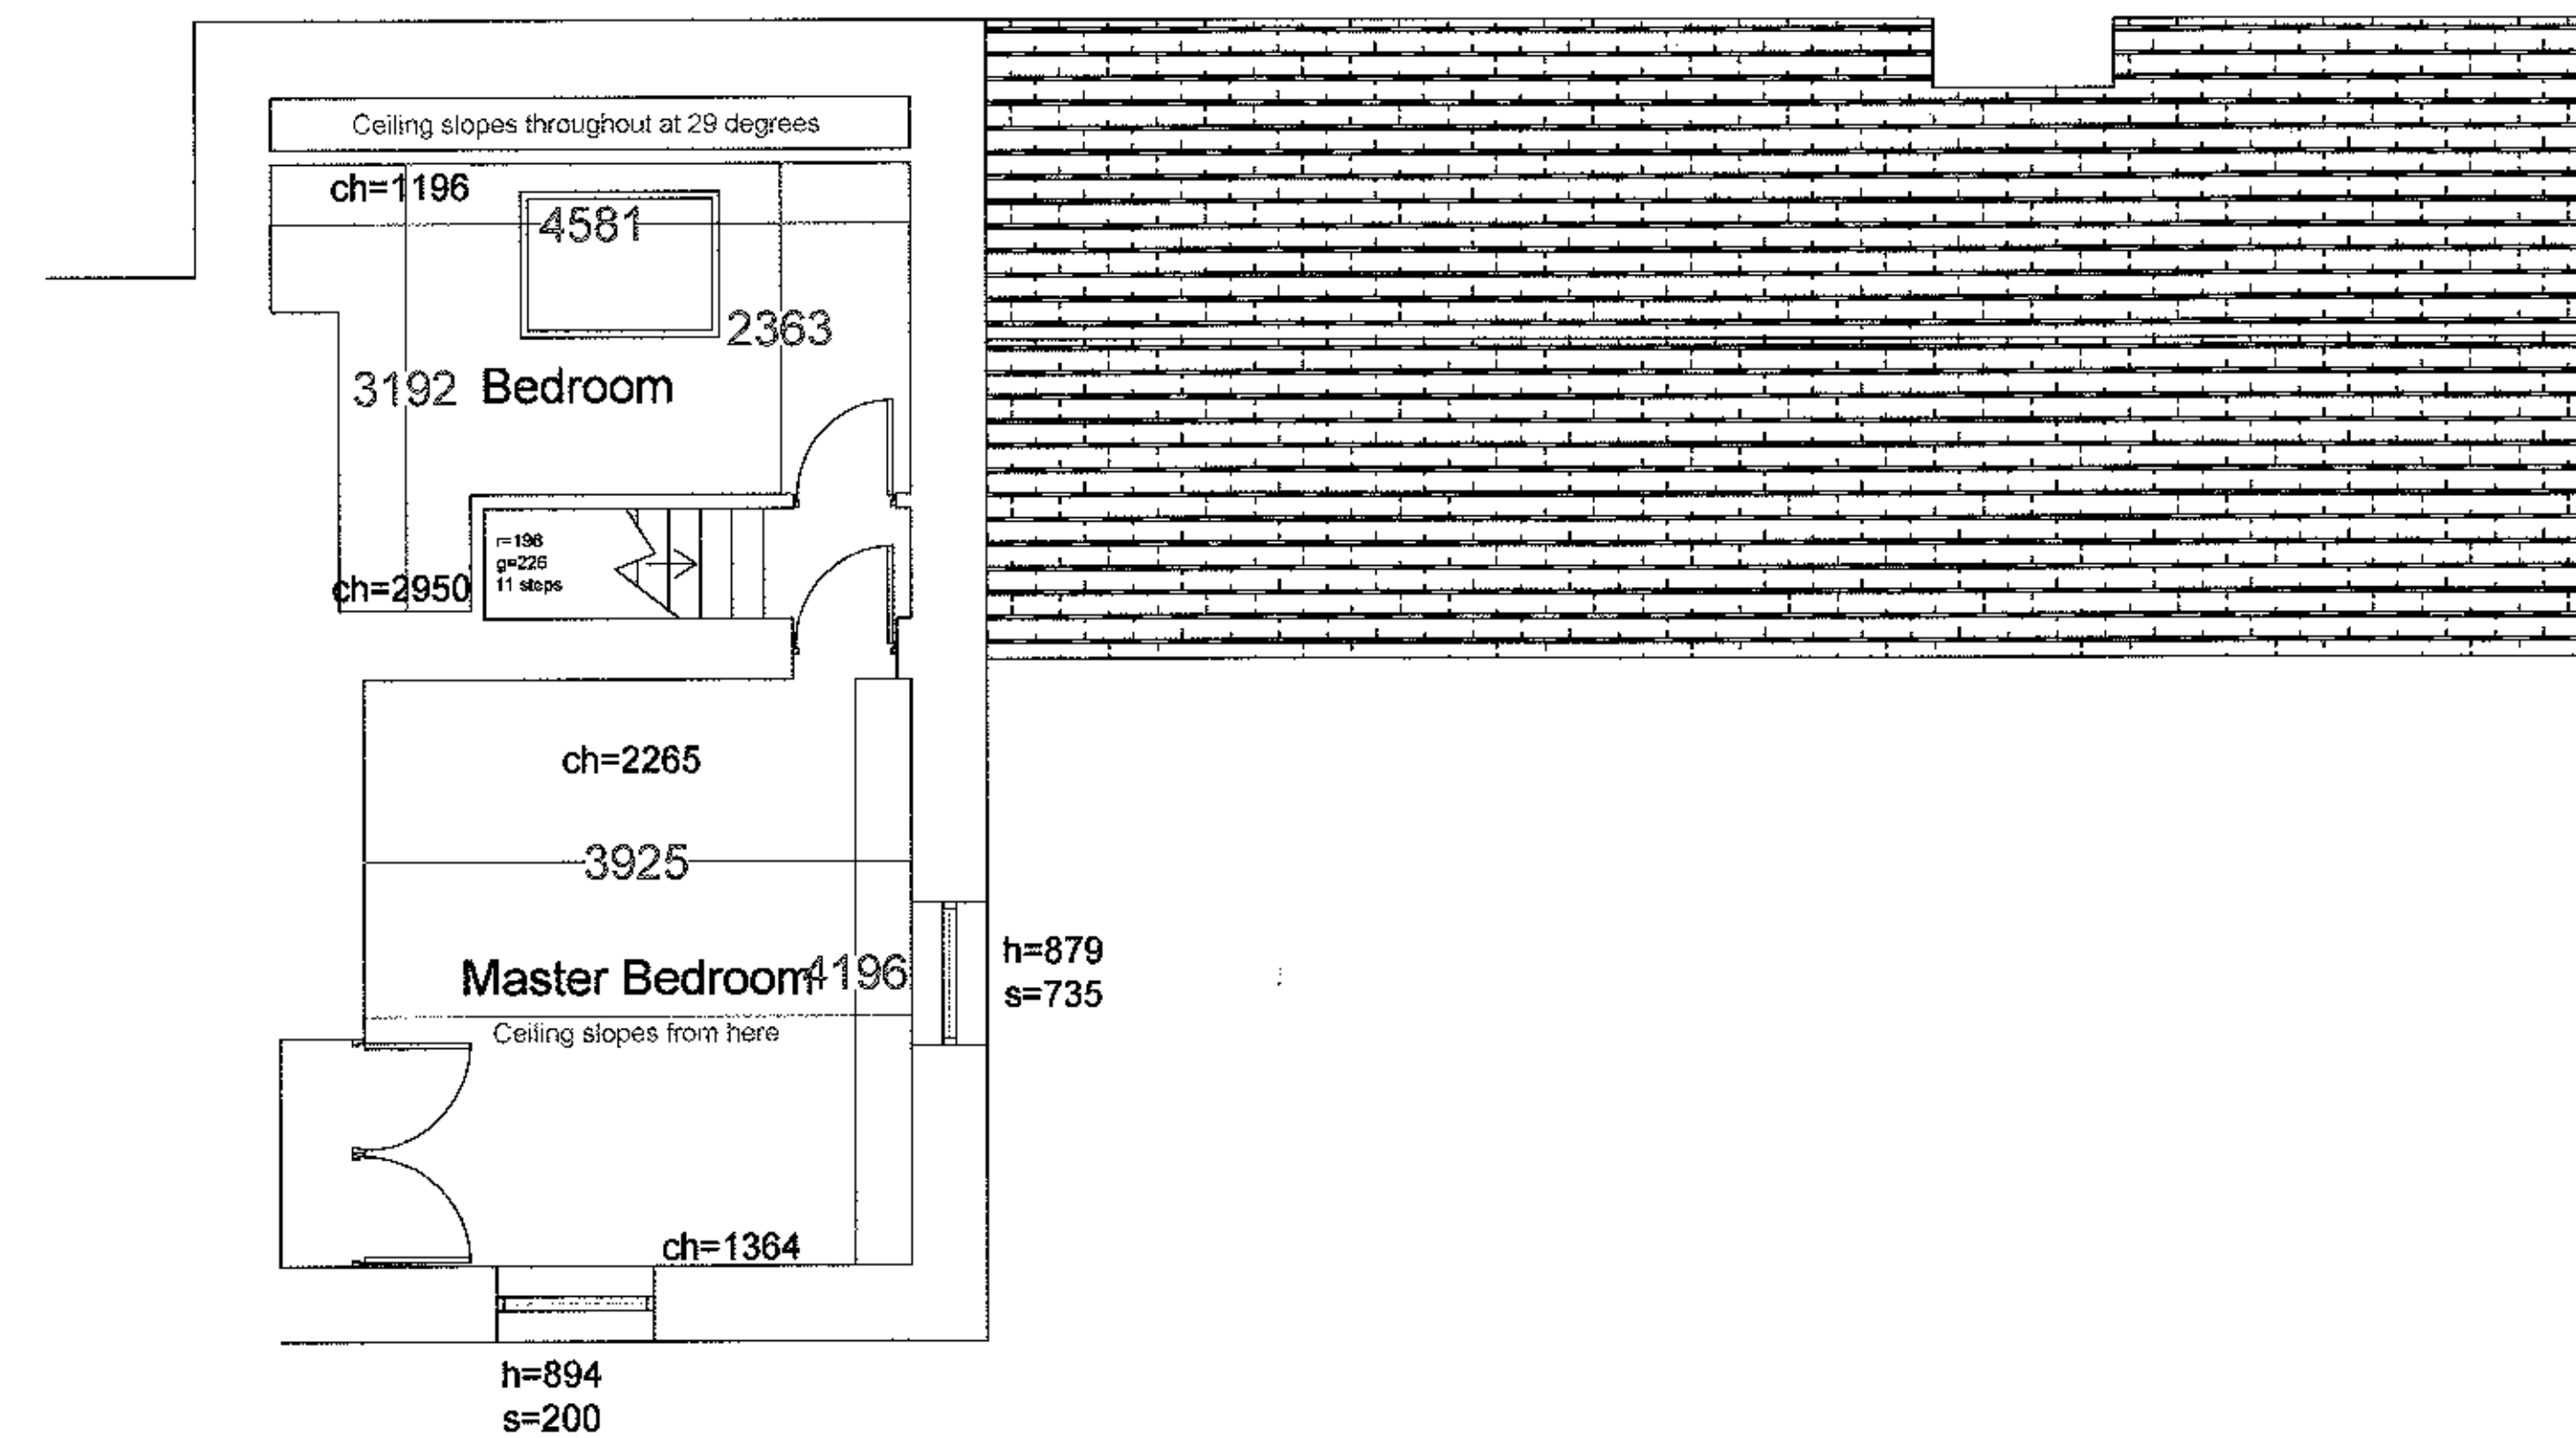

3201207014

AMENDED PLANS RECEIVED
DATE 26TH SEPT 2012

[illegible]