

J.HADFIELD.
ENGINEERING,SURVEYING.

Spring House, Chipping, Lancashire. PR3 2QG.
Tel 07740 929096, Fax 08708 362185

Client's Details,
Mr & Mrs J TOWNSON
Project Details,
Existing Site Plan - Kingsmill Ave.
Project Address,
Kingsmill Ave.
Milton Rd.
Whalley.

Project Number,
215/ 101


Date,
Apr/2011

Scale,
1:100

By,
JH

DO NOT SCALE THIS DRAWING. CHECK ALL DIMENSIONS ON SITE

THIS DRAWING IS PROVIDED BY CONTRACTOR. IT MAY NOT BE REPRODUCED IN ANY FORM OR BY ANY MEANS
FOR ANY PURPOSE, WITHOUT WRITTEN PERMISSION FROM J.HADFIELD ENGINEERING.

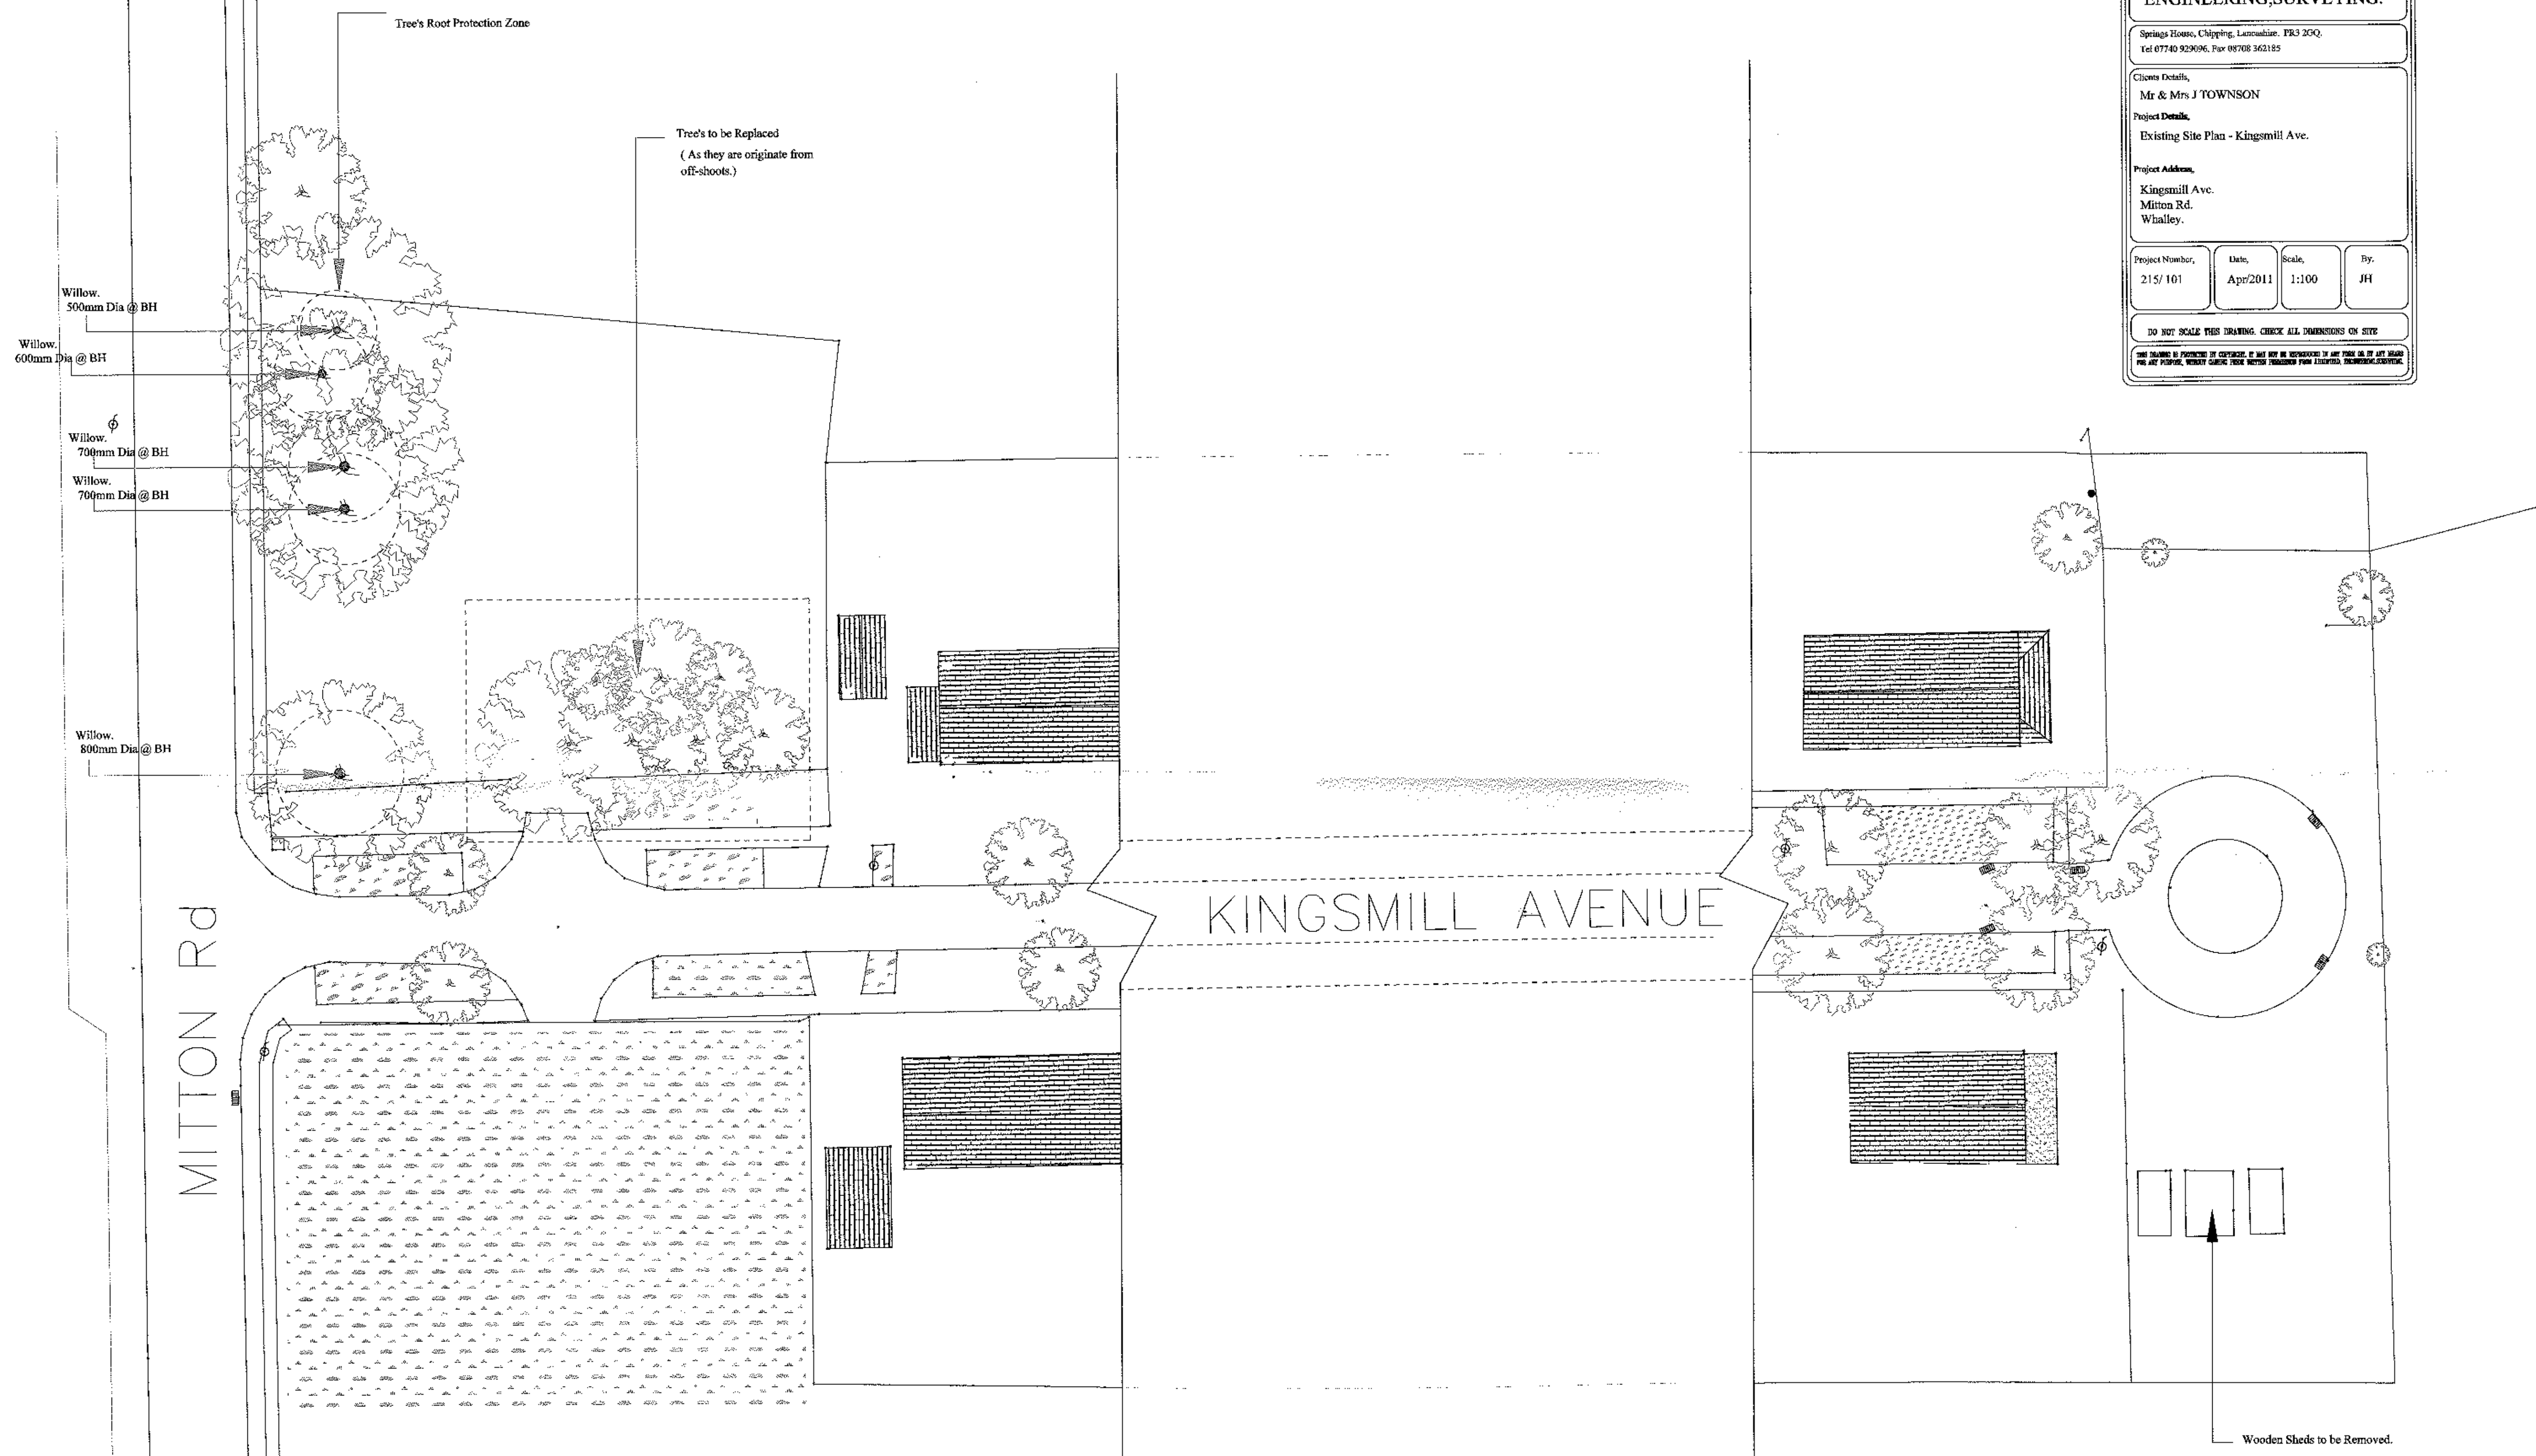

320120702P