


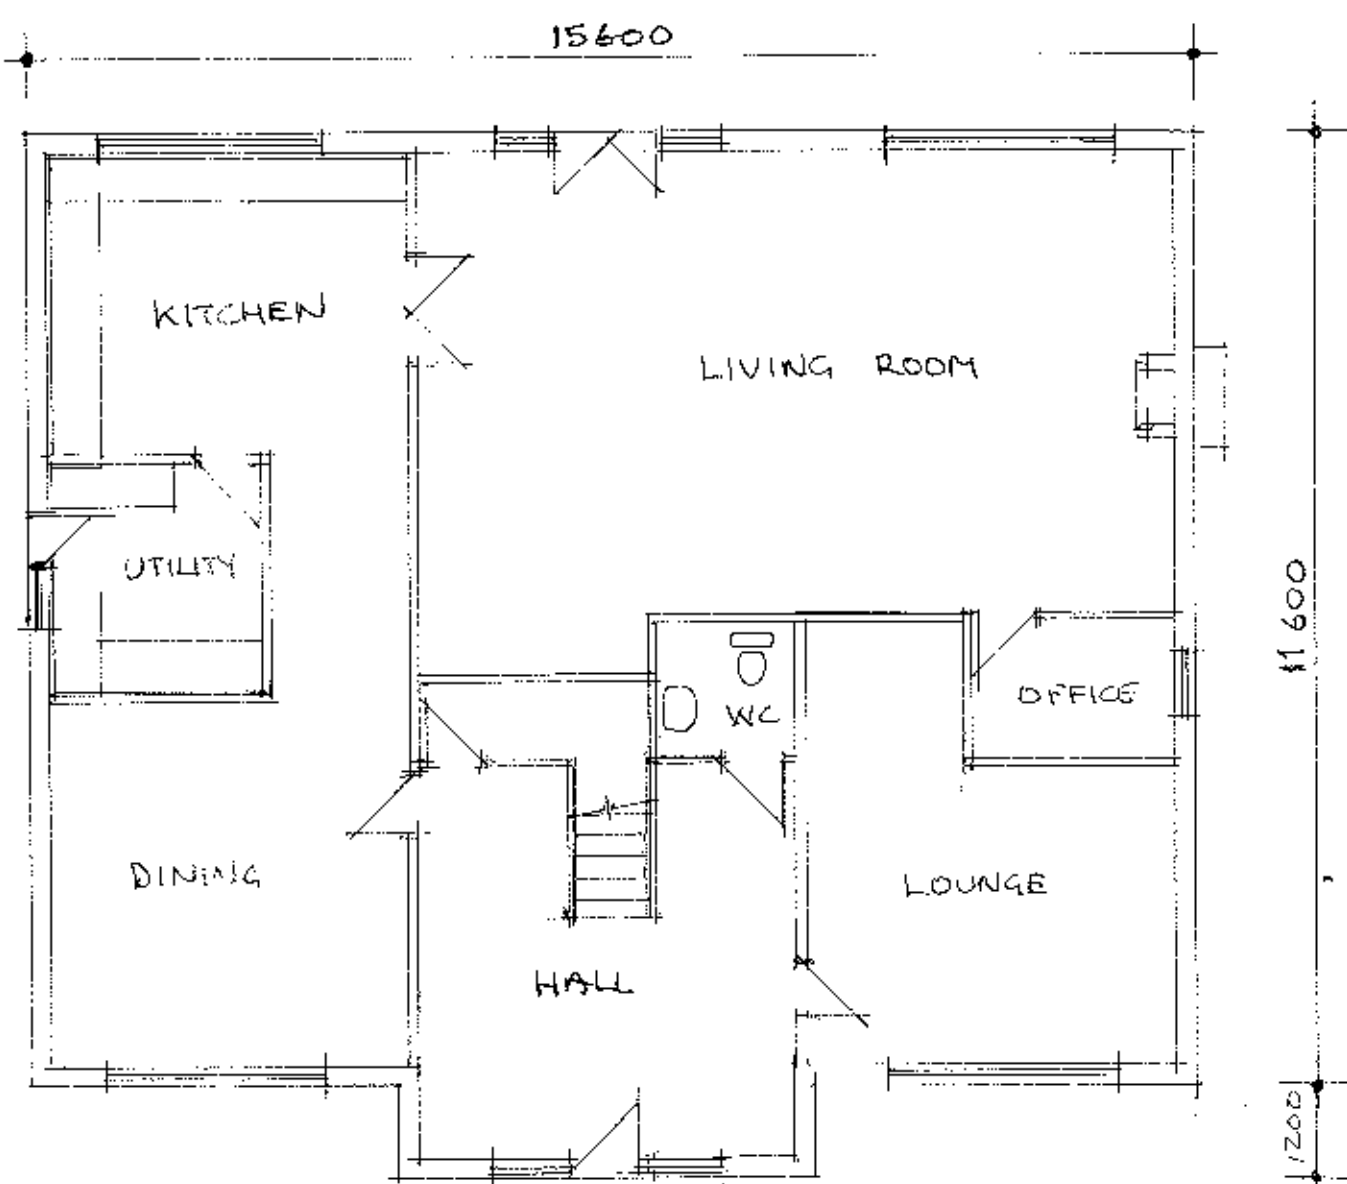
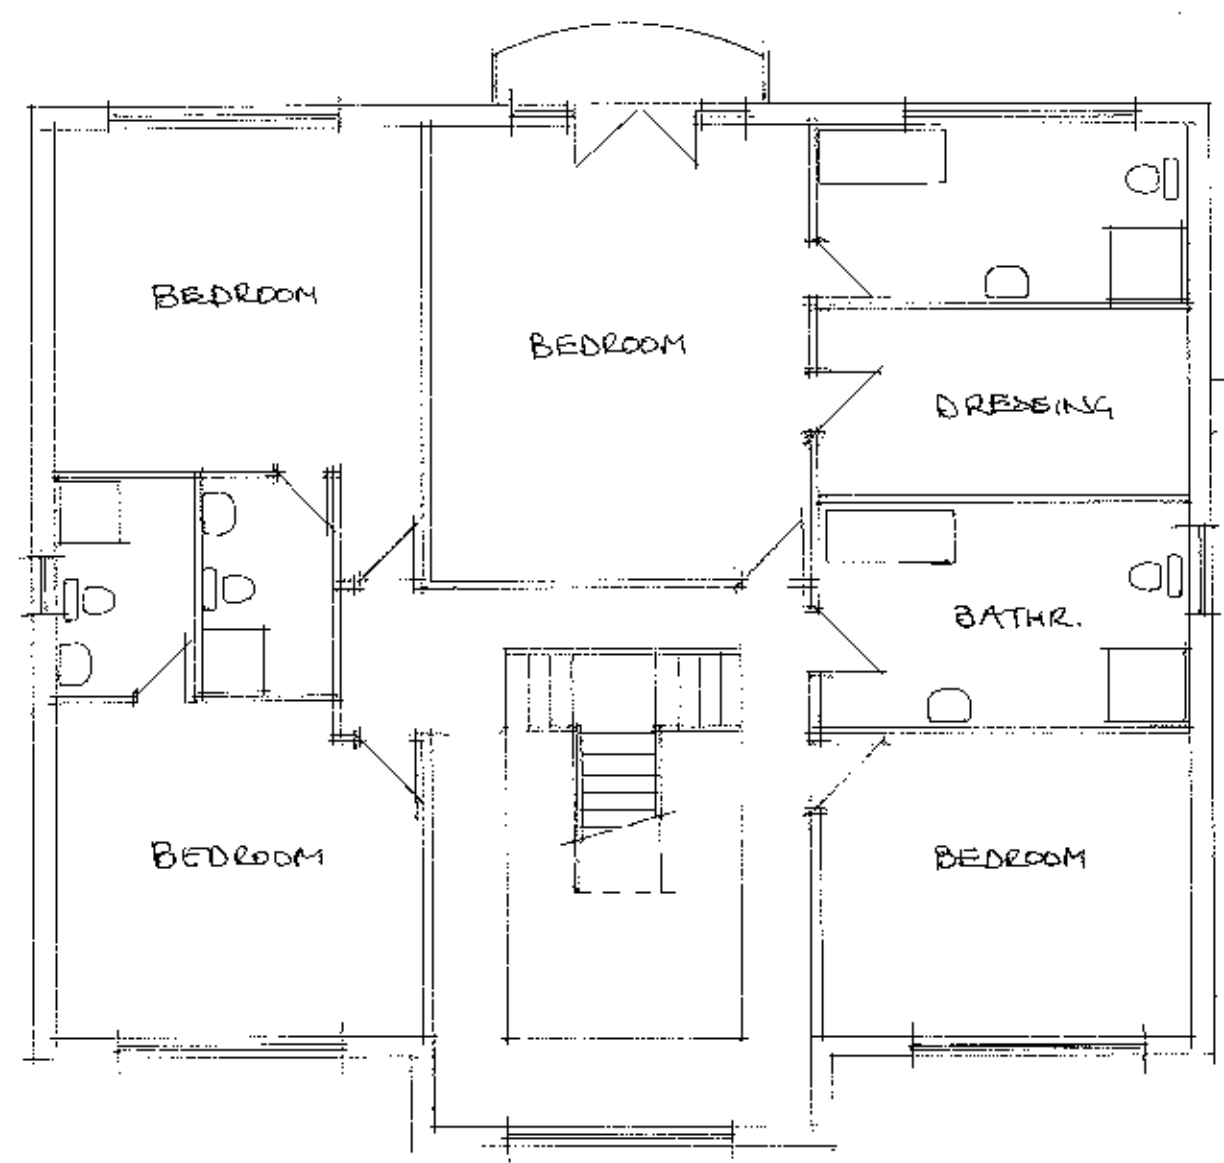
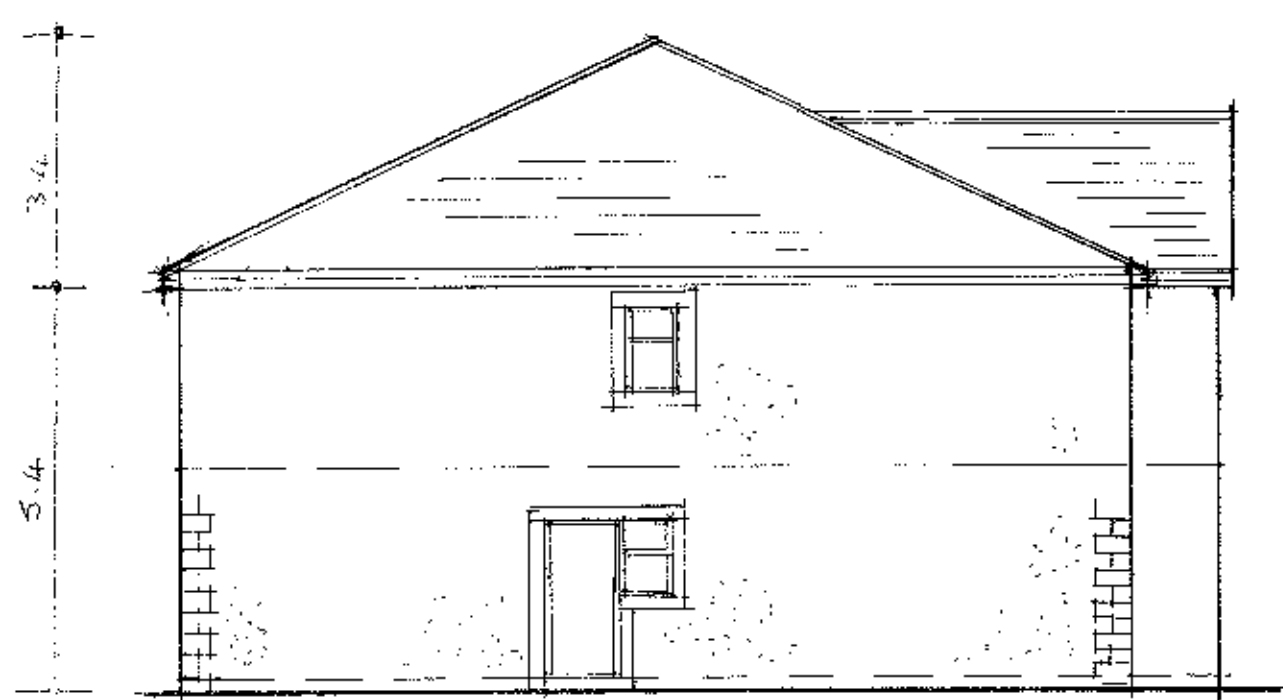


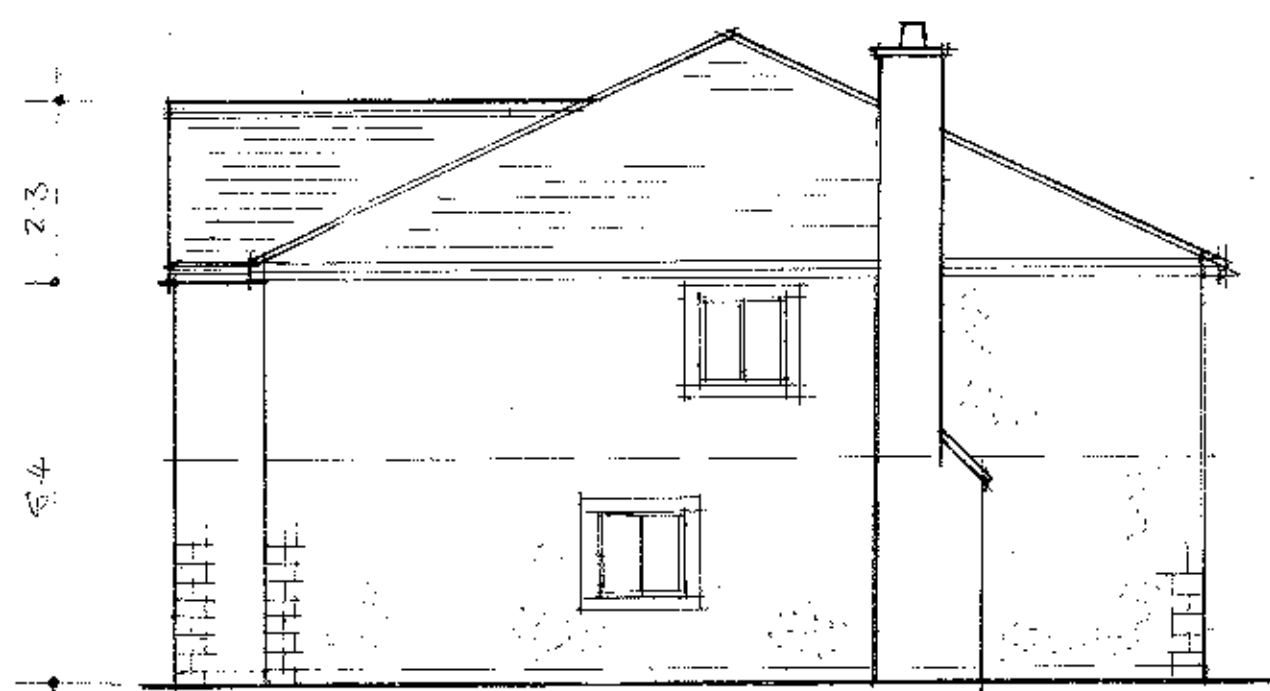

ground floor plan

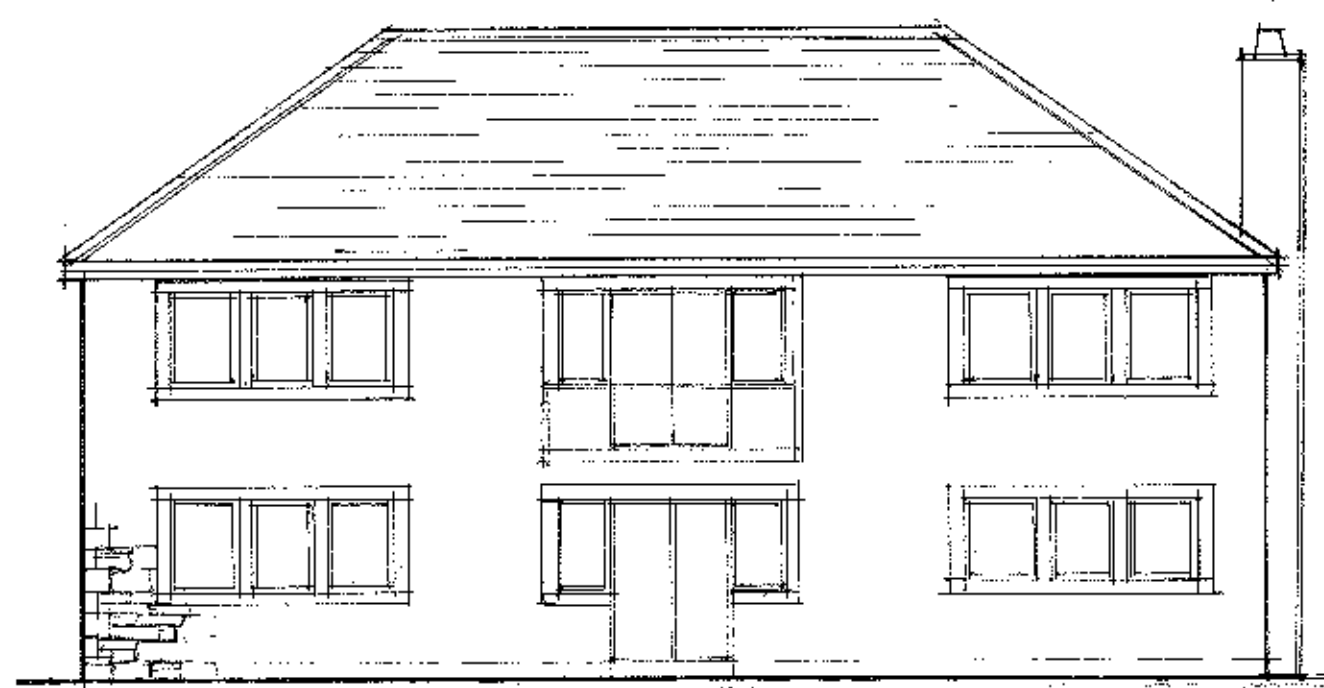


first floor plan

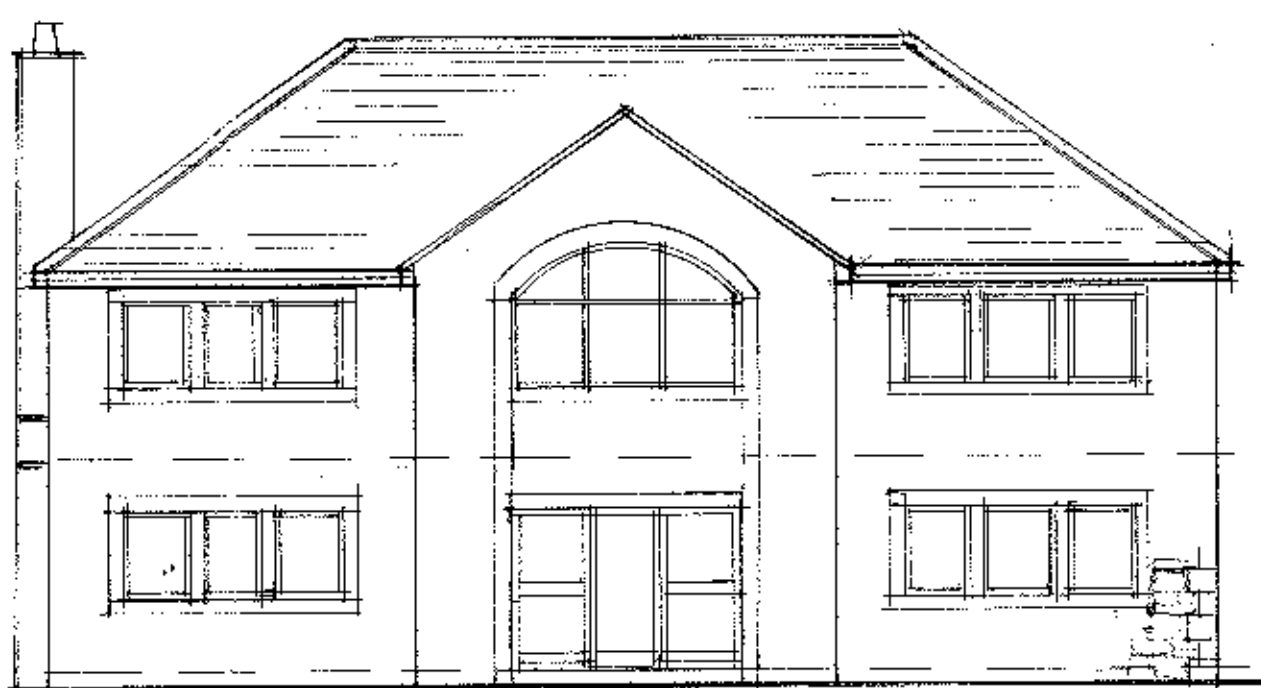

proposed elevations

320120723P

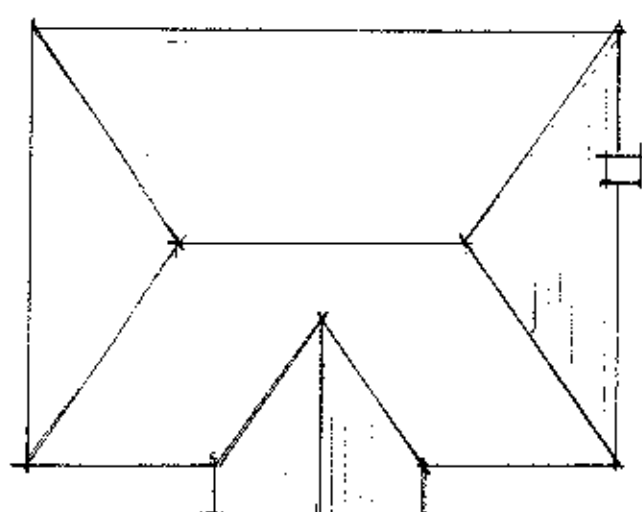

roof plan 1:200

Note.
Any alterations to the specification or layout should be discussed with the Architect before work is carried out on site.
Contractor to check dimensions before commencing work, any discrepancies notified to the Engineer/Architect as soon as possible and to ensure all work complies with the material manufacturers recommendations.

Title

**PROPOSED ERECTION OF 2no
DETACHED DWELLINGS ON SITE OF
FORMER STABLES, TRAPP LANE,
SIMONSTONE.**

Scales 1:100

Chris Astin

Building Design Services
Domestic, Commercial and Industrial

Plans prepared for:

• Planning Applications

• Building Regulations

• Extensions

• Barn Conversions etc



17 Newby Close
Burnley

BB11 4DU

Tel 01282 703524

Mobile 07824 04106

Email: chris.astin@btworld.com