


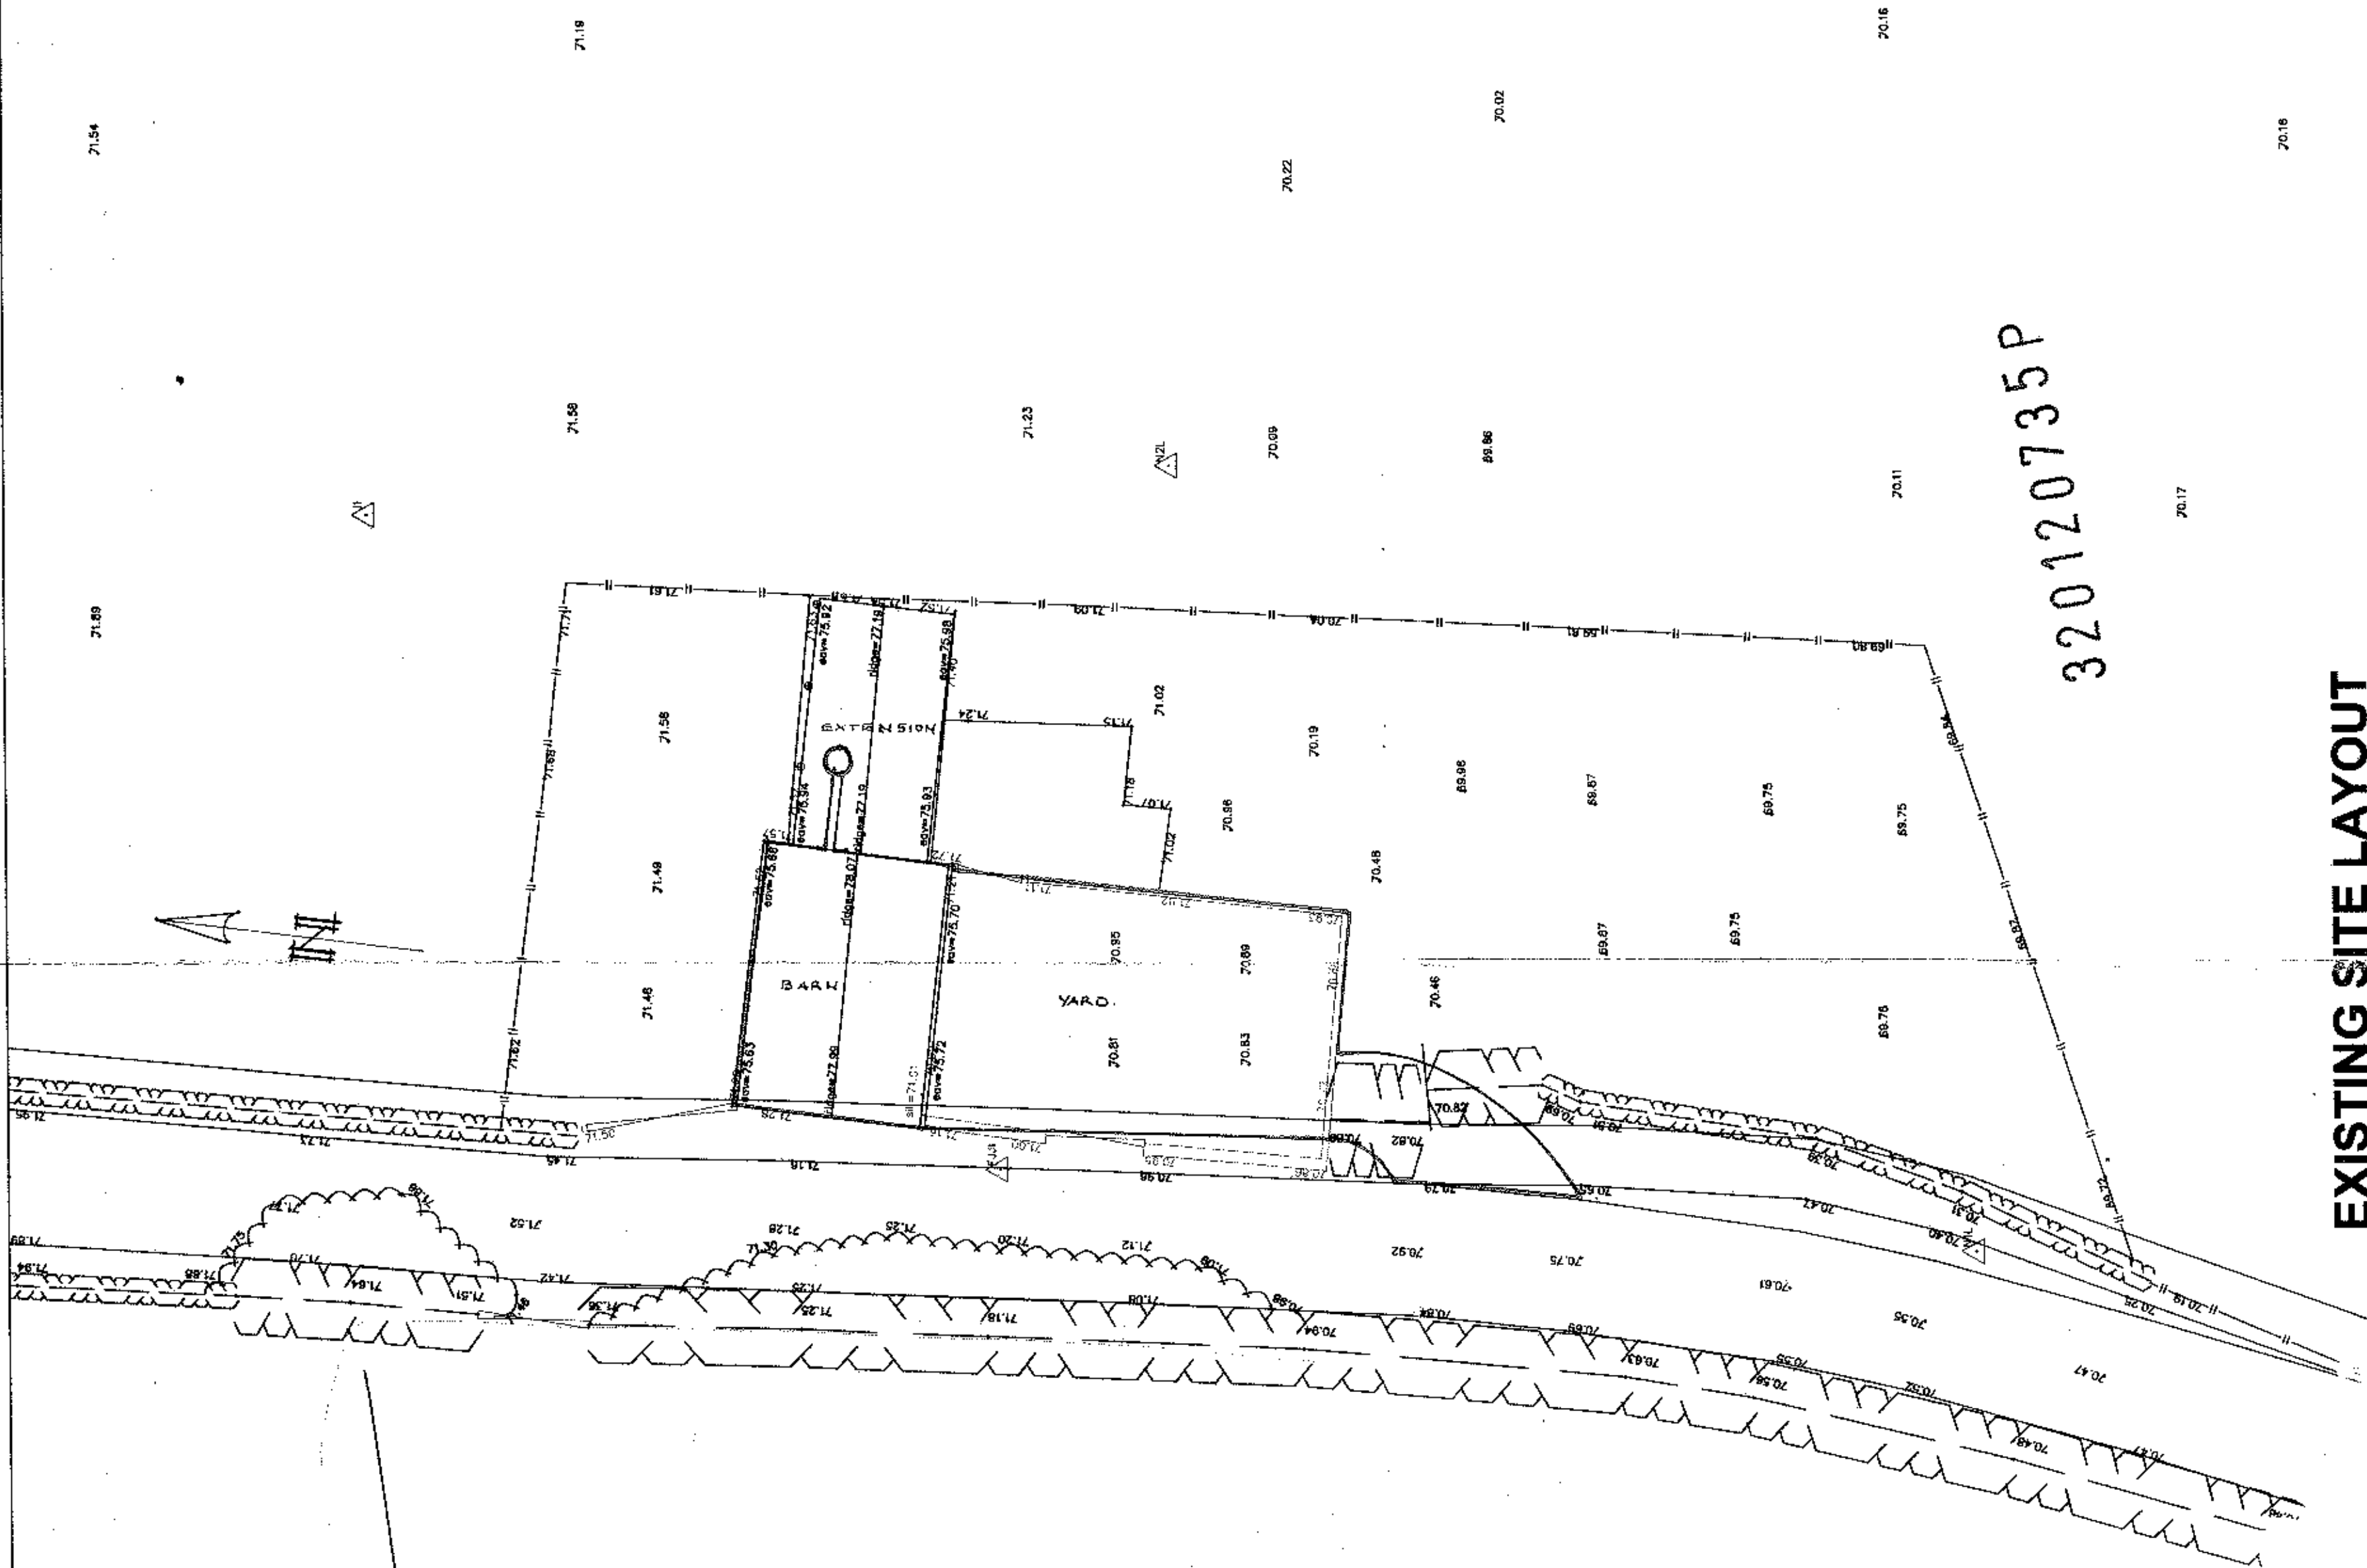

EXISTING SITE LAYOUT

--- application site

S.J. Bialecki Limited
Building Surveyors

Drawing no 6004

Scale 1:200

Existing Site Layout
With Boundaries & Layouts

Proposed
Barn Conversion
At
Jacksons Barn
Sawley