


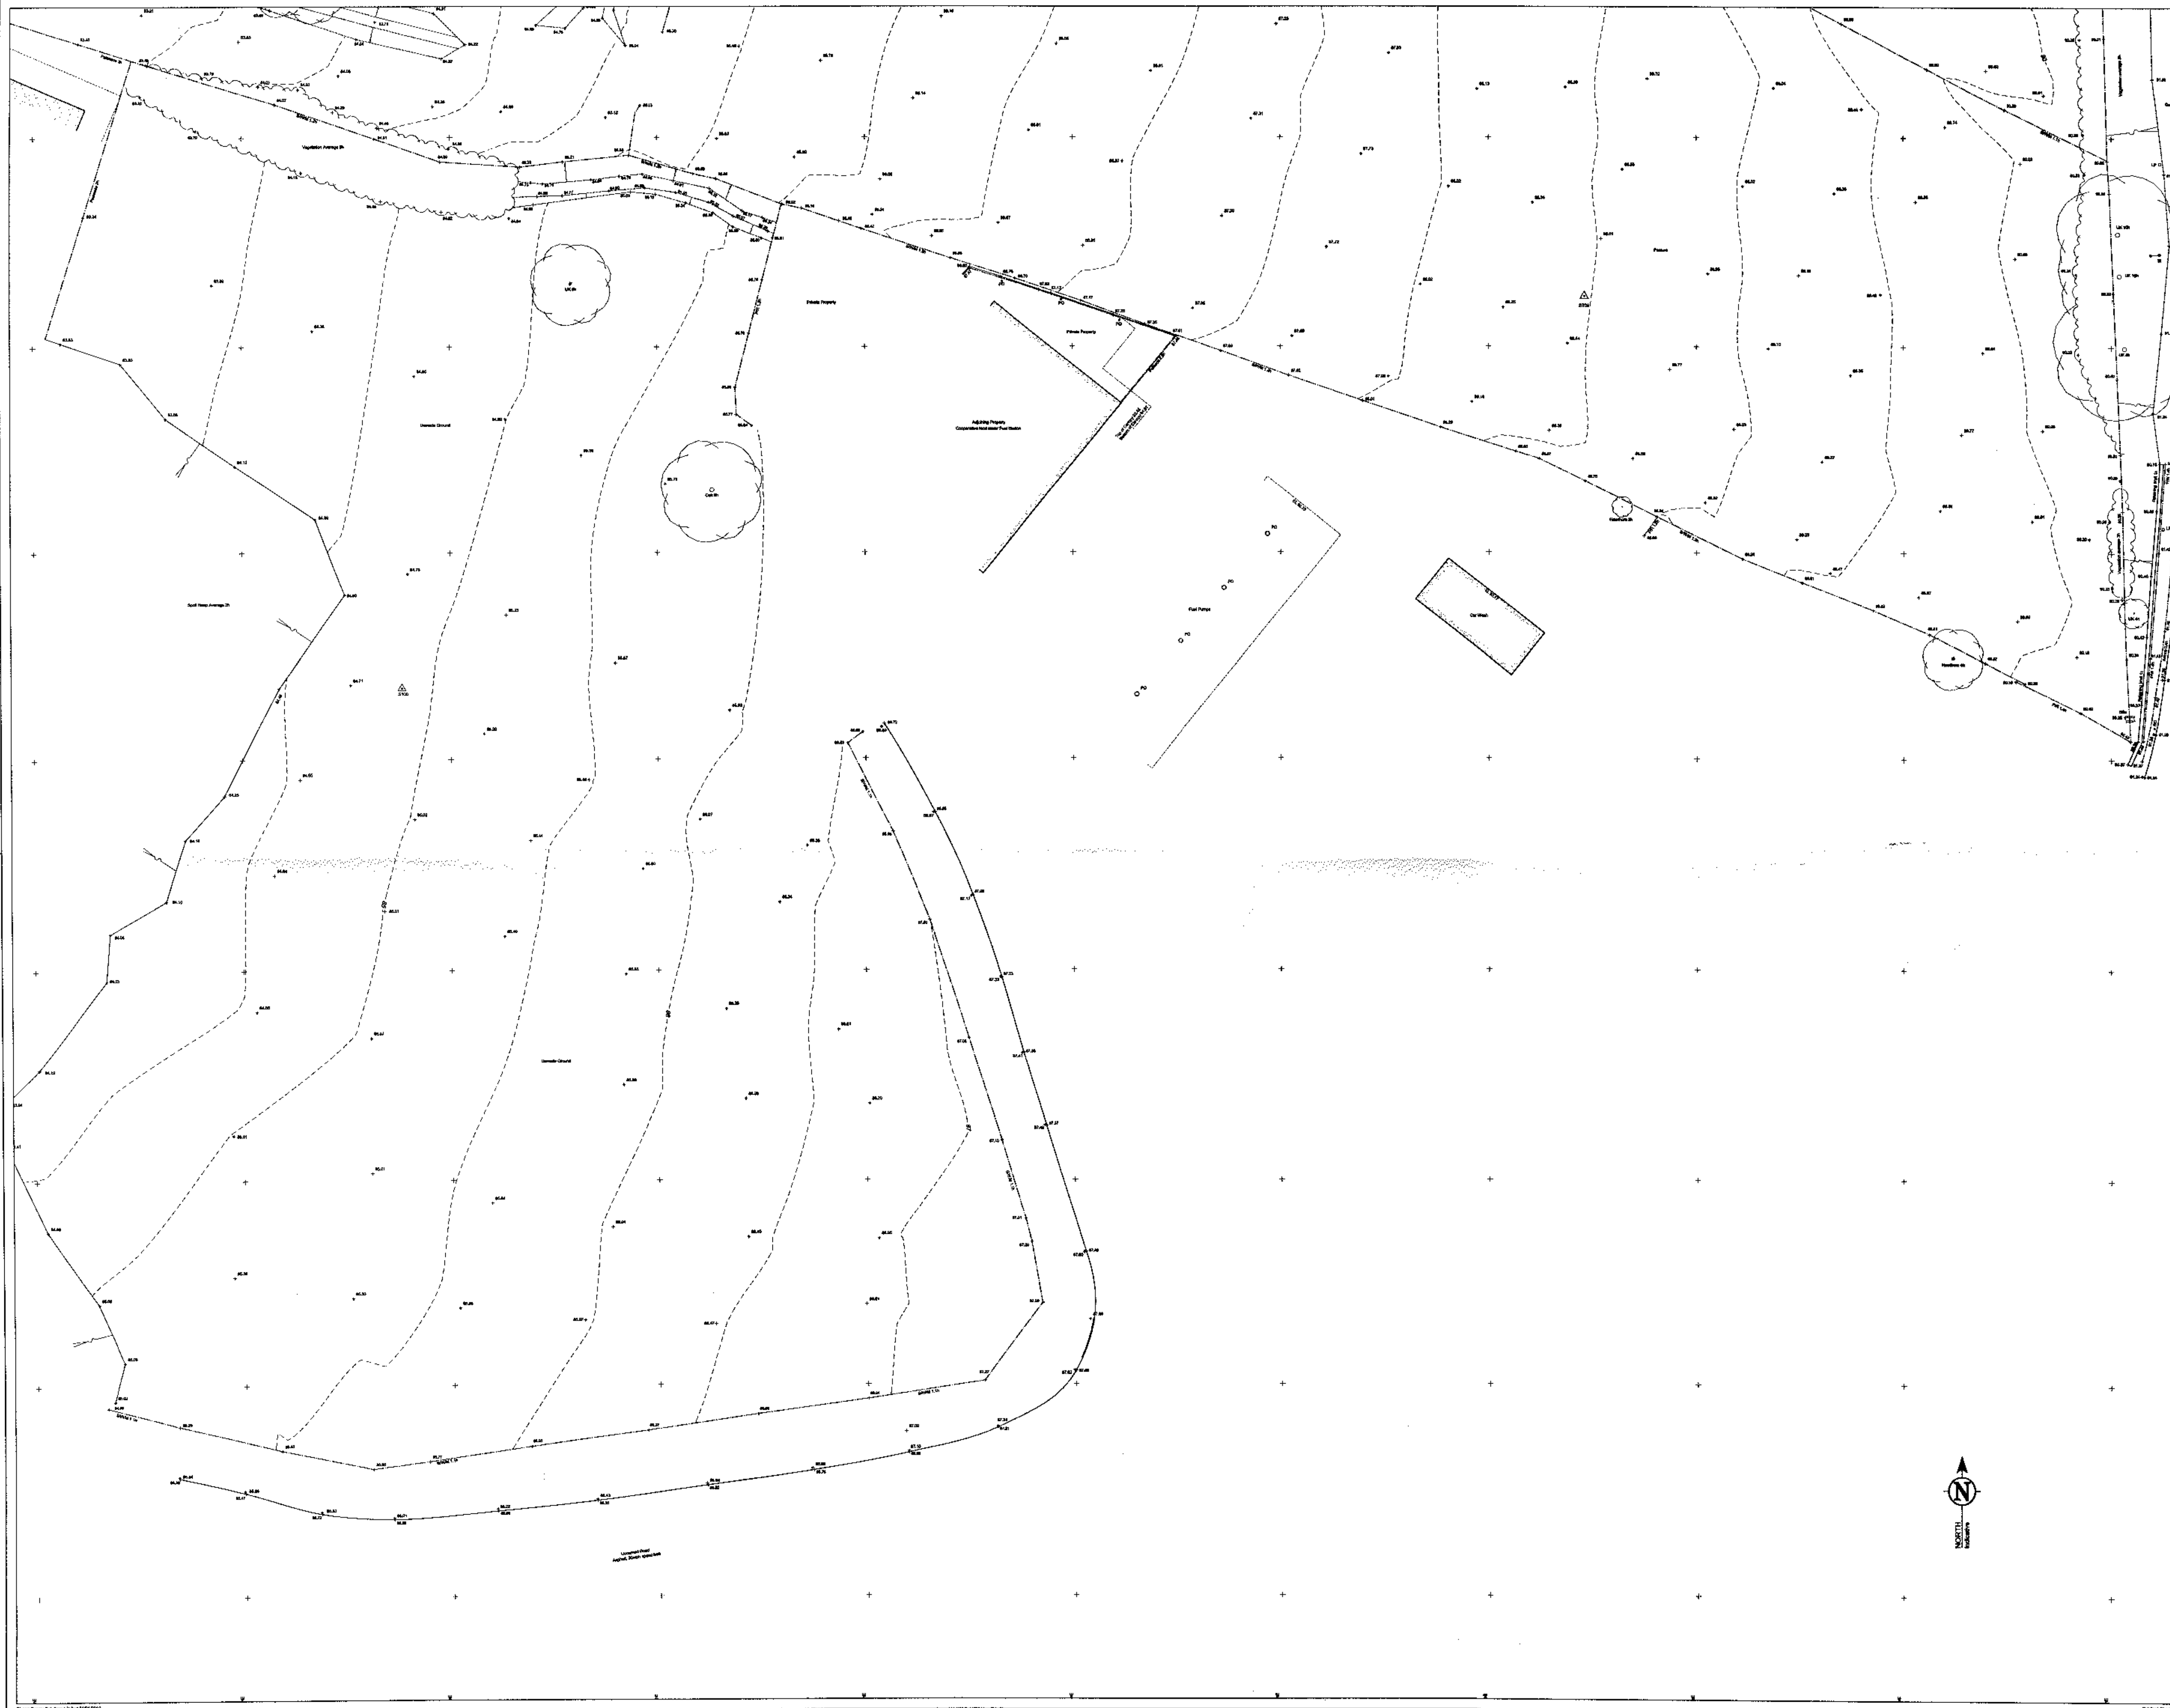

TOPOGRAPHICAL & MEASURED BUILDING SURVEYS					
ABBREVIATIONS & SYMBOLS					

DRAINING NOTE

Topographical Surveying

These are drawn to scale showing the average canopy spread. Descriptions of heights should be used as a guide only.



- All building names, descriptions, number of stories, construction type include roof type and construction details and terrain elevations from ground level.
- All below ground features including drainage, water and sewerage lines (including sanitary, storm, gas, sewer) and all other utilities (water, gas, electric, telephone, cable, etc.) should be shown and their locations and depths noted.
- Drainage patterns and connections should be checked and verified prior to starting work.

Detail, service and fixtures may not have been examined if obstructed or not reasonably visible at the time of the survey.

Measured Building Surveys

Measurements to internal walls are taken to the wall finishes at approx. 1m above the floor level and the values are to be vertical.

Ceiling heights are measured on floor to the ceiling and head heights are measured from all to the top of wall.

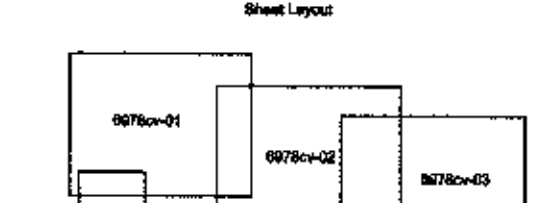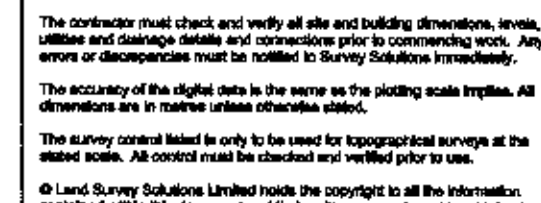



320120739

CONTROL CO-ORDINATES				
STATION	EASTING	NORTHING	LEVEL	DESCRIPTION
ST01	327090.628	436001.649	78.263	Pt rail
ST02	327090.848	436013.024	78.801	Pt rail
ST03	327091.068	436024.407	79.339	Pt rail
ST04	327014.705	436041.132	78.731	Pt rail
ST05	327040.831	436078.098	77.516	Pt rail
ST06	327065.959	436127.506	76.673	Pt rail
ST07	326949.949	436167.220	76.276	Pt rail
ST08	326182.187	436114.490	80.391	Pt rail
ST09	326126.210	436134.883	80.988	Pt rail
ST10	326107.718	436137.877	81.585	Pt rail
ST11	327077.283	436052.566	79.000	Pt rail
R100	327049.520	436039.843	85.006	Pt rail
R111	327041.146	436032.611	85.115	Pt rail
ST12	327026.296	436028.916	85.222	Pt rail
ST57	326886.000	435946.990	90.037	Pt rail

SURVEY GRID AND LEVEL DATUM

Ordinance Survey (OS) national grid coordinates have been established for survey control point 8TD1 (using GP6 and related to OSTN02(OS) and OSGB02(OS)). The survey grid is orientated to Grid North with a scale

All levels relate to the Ordnance Survey (OS) level datum at survey control point ST01 established by GPS using OSGM82(GB).

REV	DESCRIPTION	DRAWN	APPD	DATE



LAND SURVEYING BUILDING SURVEYING UNDERGROUND SURVEYING

PROJECT TITLE
BARROW BROOK, CLITHEROE,
LANCASHIRE, BB7 8AZ

DRAWING DETAIL
TOPOGRAPHICAL SURVEY
Sheet 2 of 5

CUST CALDECOTTE GROUP				SCALE 1:200
SURVEYOR JPH	SURVEY DATE 24-27.06.2011	CHECKED BY PDS	APPROVED BY PDS	DRG STA FINAL
DRAWING NUMBER 8978cn-04			REVISION	ISSUE DATE 03.06.2011