


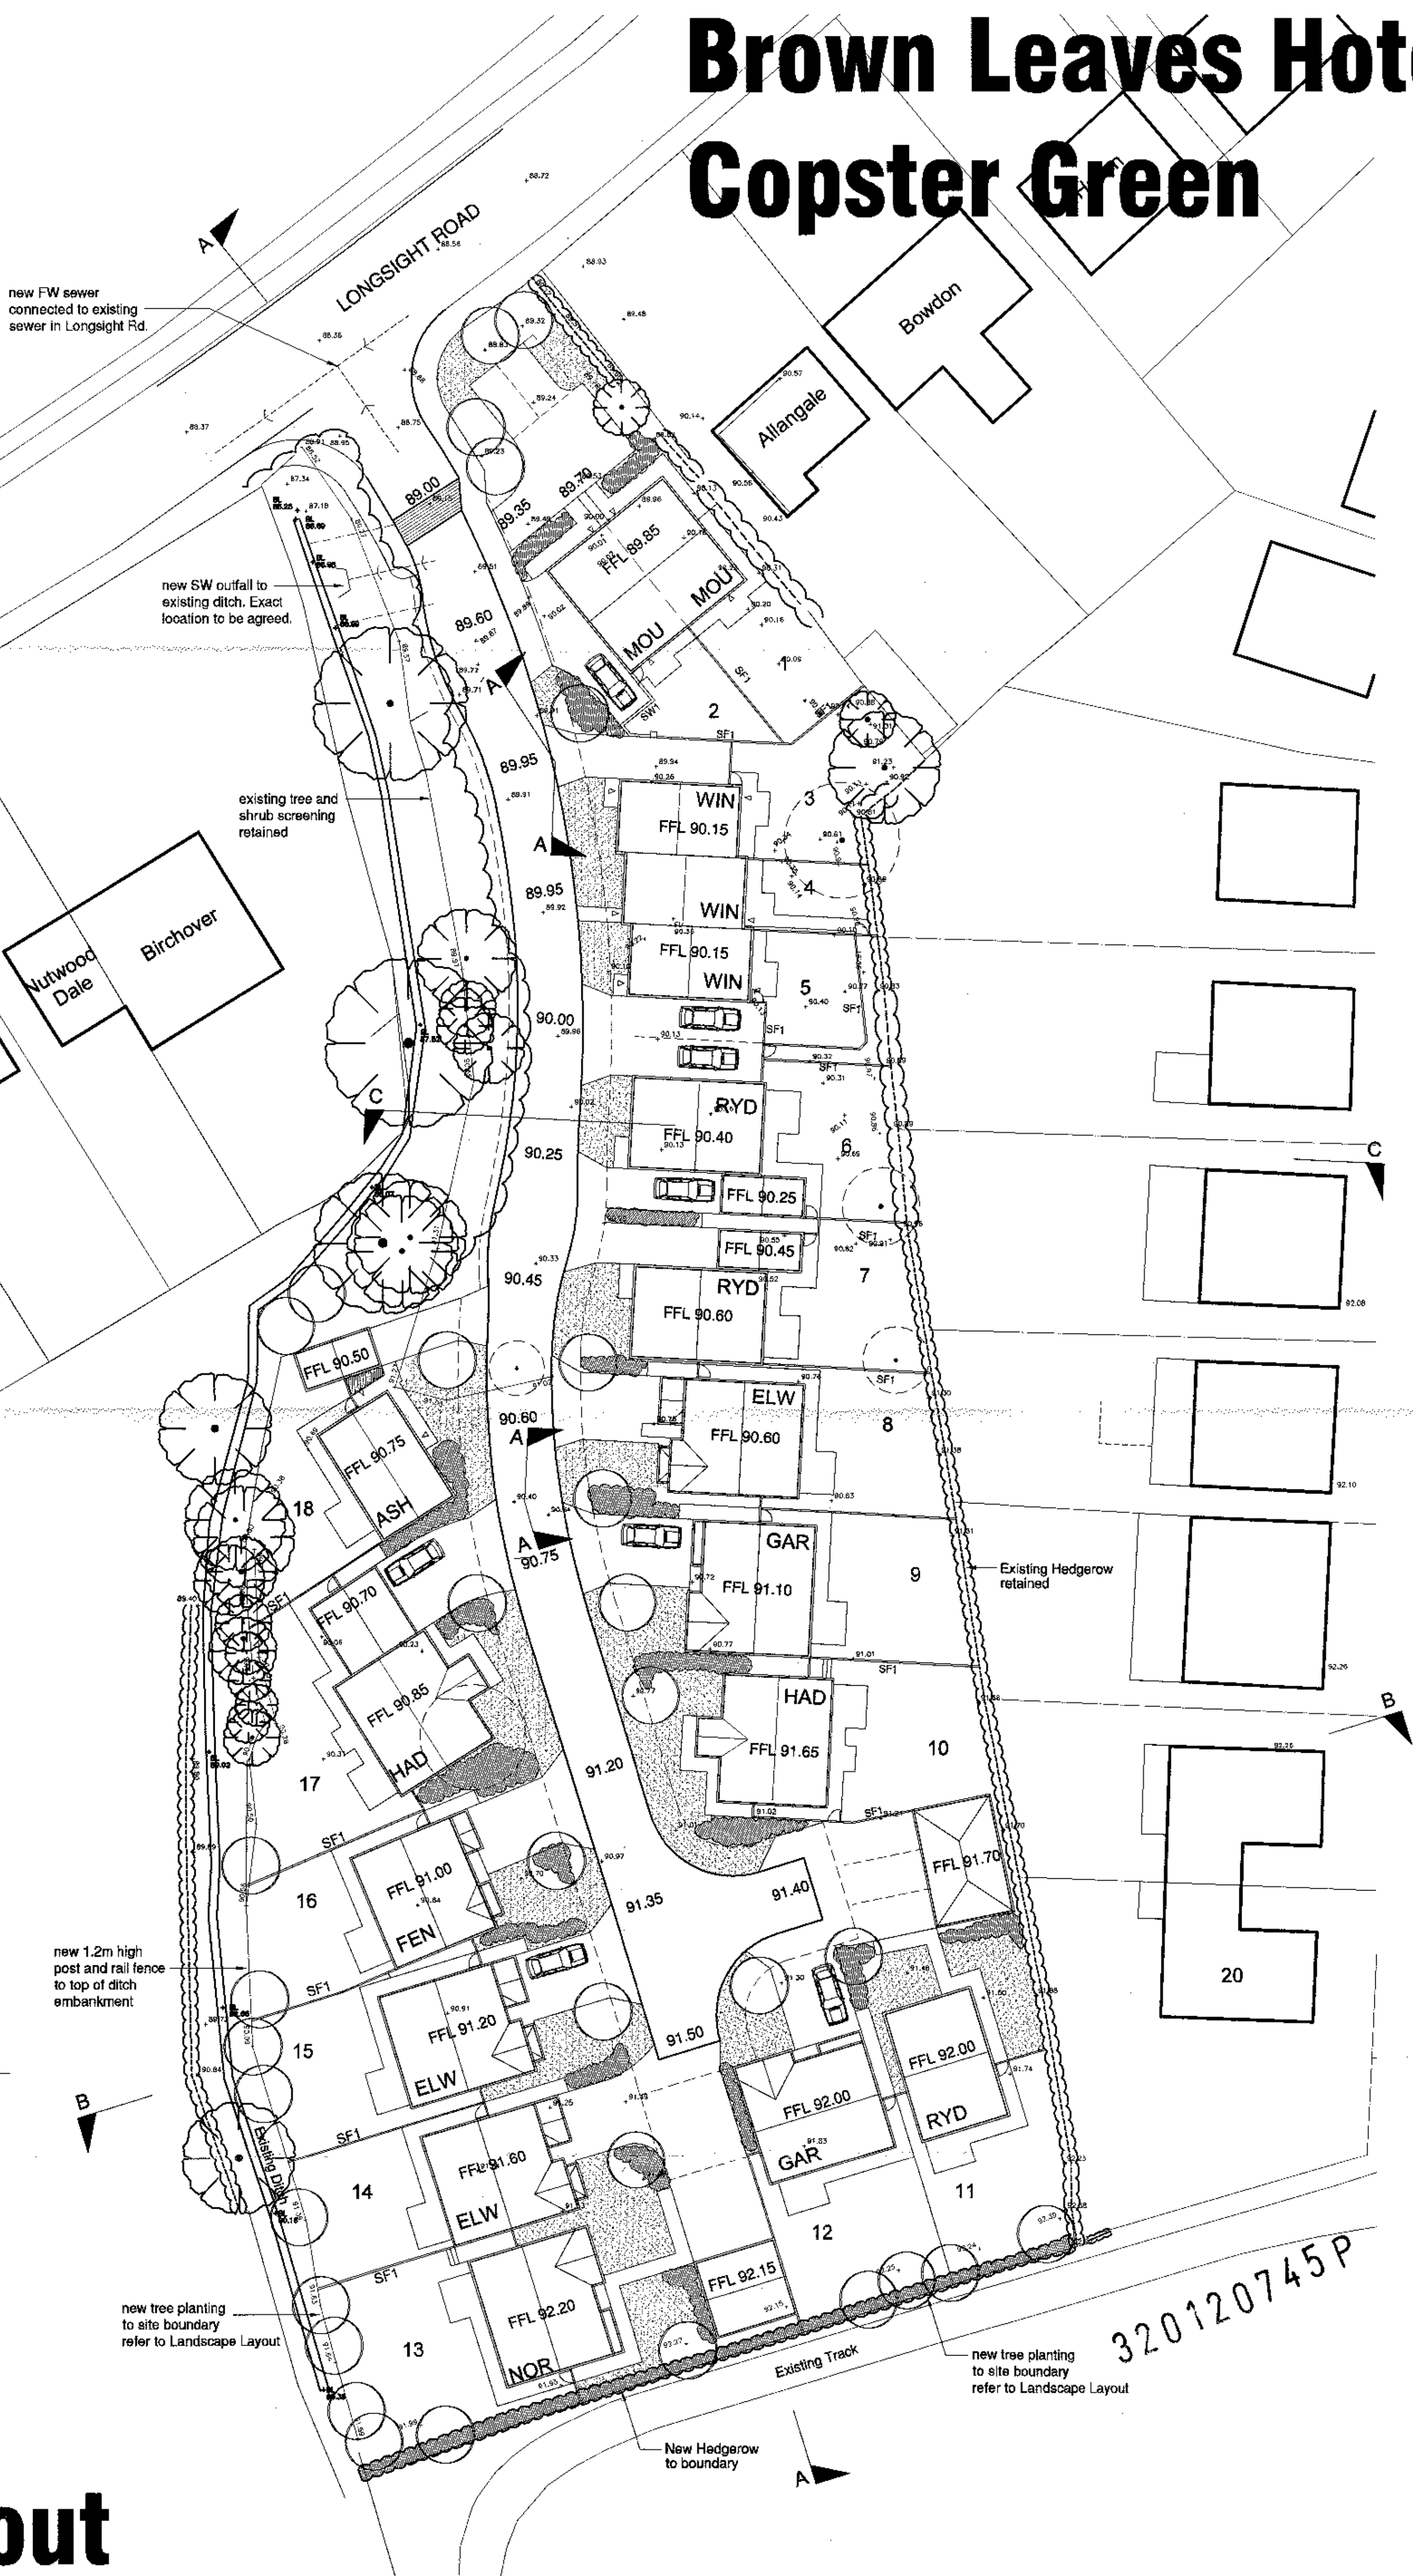

 cDermott
DEVELOPMENTS LTD
Jupiter House, 1 Mercury Rise, Altham Business Park, Altham, Burnley, BB5 5BY
Tel: 01282 774585 Fax: 01282 774816 www.modermott-homes.co.uk

Brown Leaves Hotel
Longsight Road
Copster Green

			Scale 1:250
Rev	Date	Revision	Date May 2012
Title			Dwg. No.
SITE LAYOUT			PL.02