

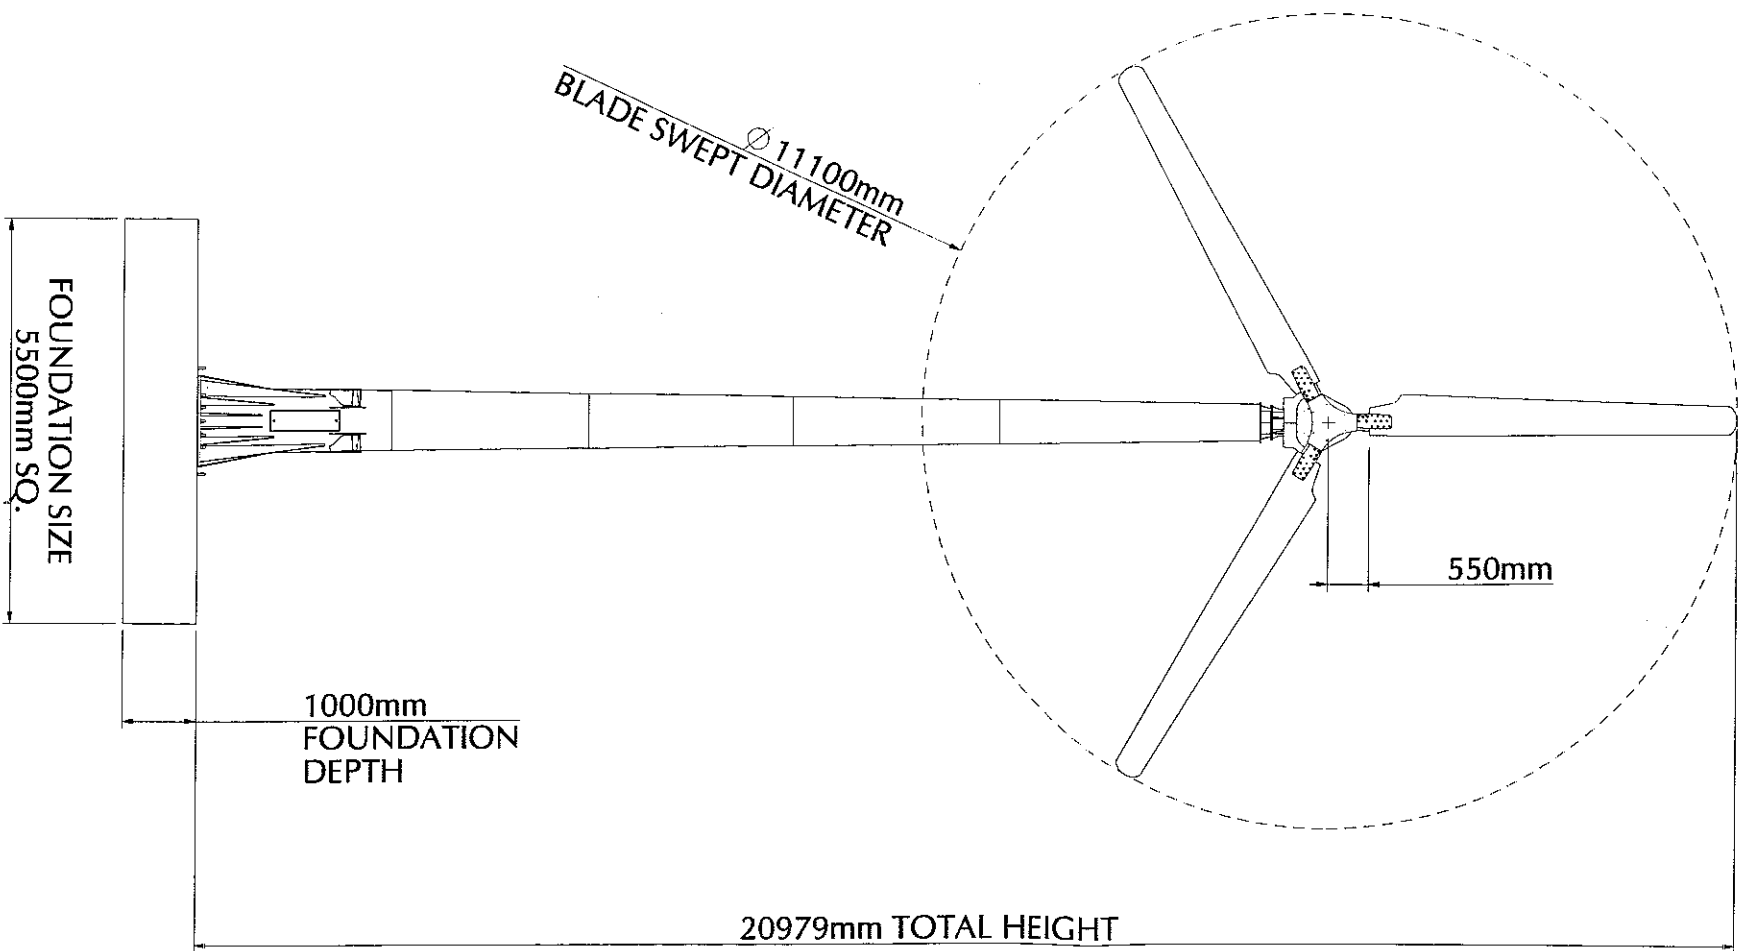


OVERALL DIMENSIONS FOR CF15 TURBINE:
15kW GENERATOR / 15m MAST / 5m BLADES

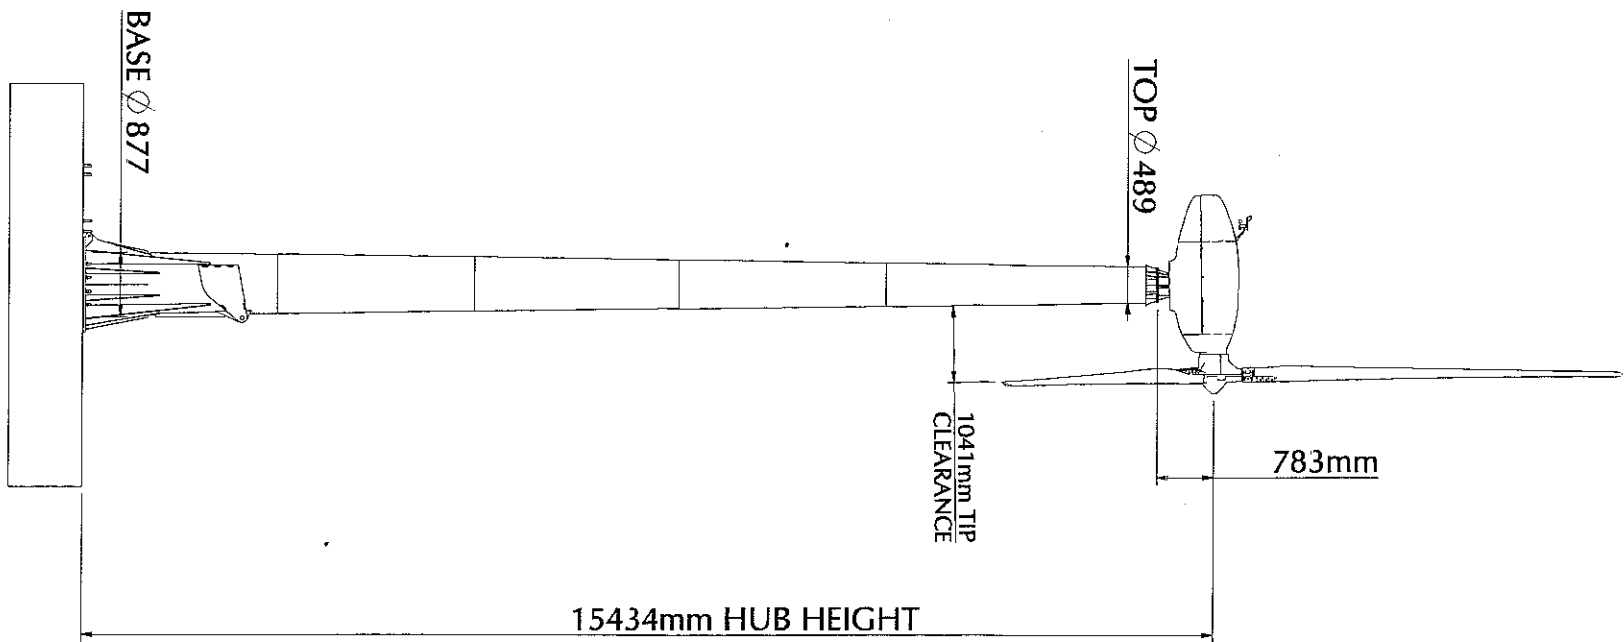

320120765P

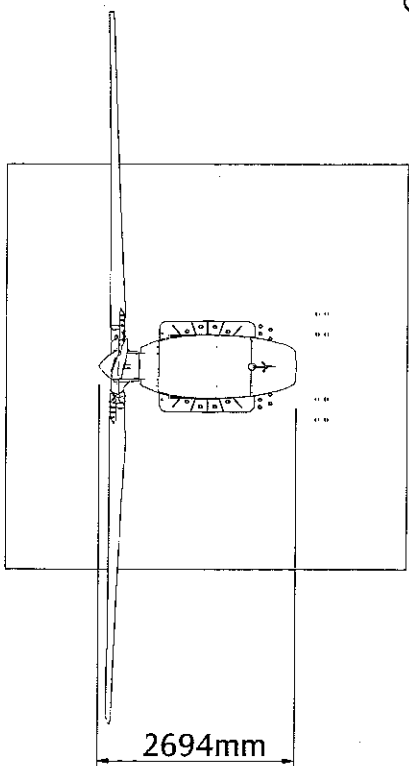

CAF Green-Energy				CF15	
DESCRIPTION: OVERALLS / PLANNING				All Dimensions in mm	
MATERIAL: Mast: S275 Galv				QTY PER UNIT:	-
DRAWN: C O'Neill				SCALE:	1:100
CHECKED: -				DATE:	16-Feb-11
FINISH: -				SHEET:	1 OF 1
DATE: 16-Feb-11				DWG SIZE: A3	
				DRAWING COMMENT TO: ANALYST/PLANNER	
				THESE DIMENSIONS ARE FOR INFORMATION ONLY AND ARE NOT TO BE USED FOR CONSTRUCTION PURPOSES. THE DIMENSIONS SHOWN ON THE DRAWING SHALL BE USED FOR CONSTRUCTION PURPOSES.	