



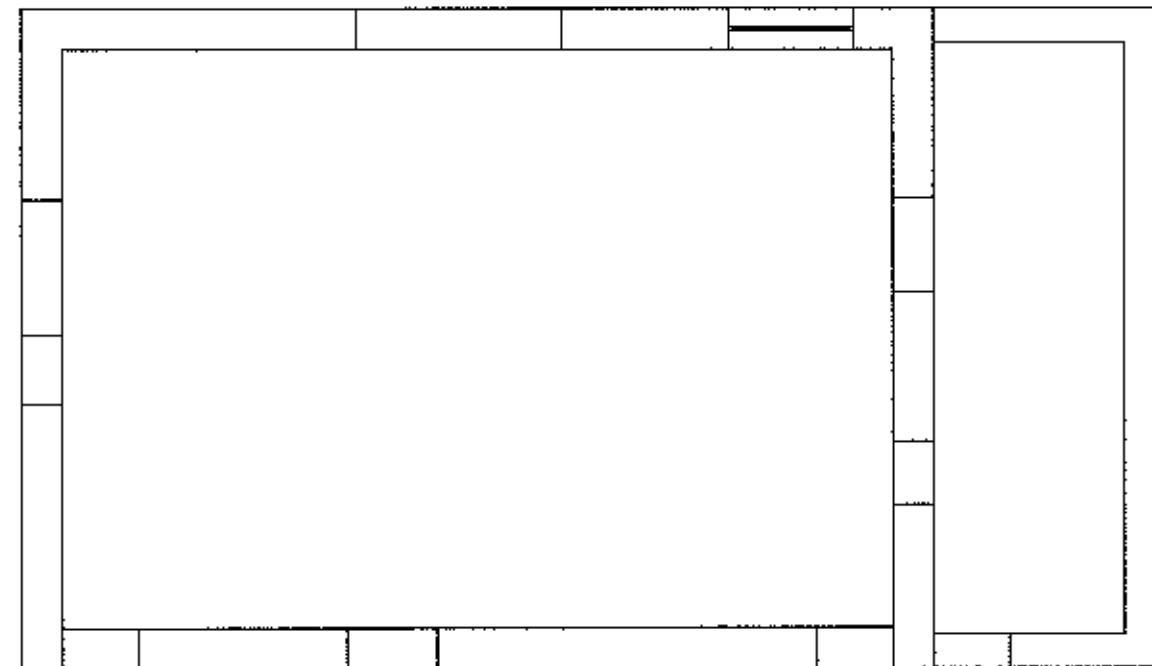


Materials:-

Roof Reclaimed Natural Slates


Walls:- Natural Random Sandstone and stone quoins

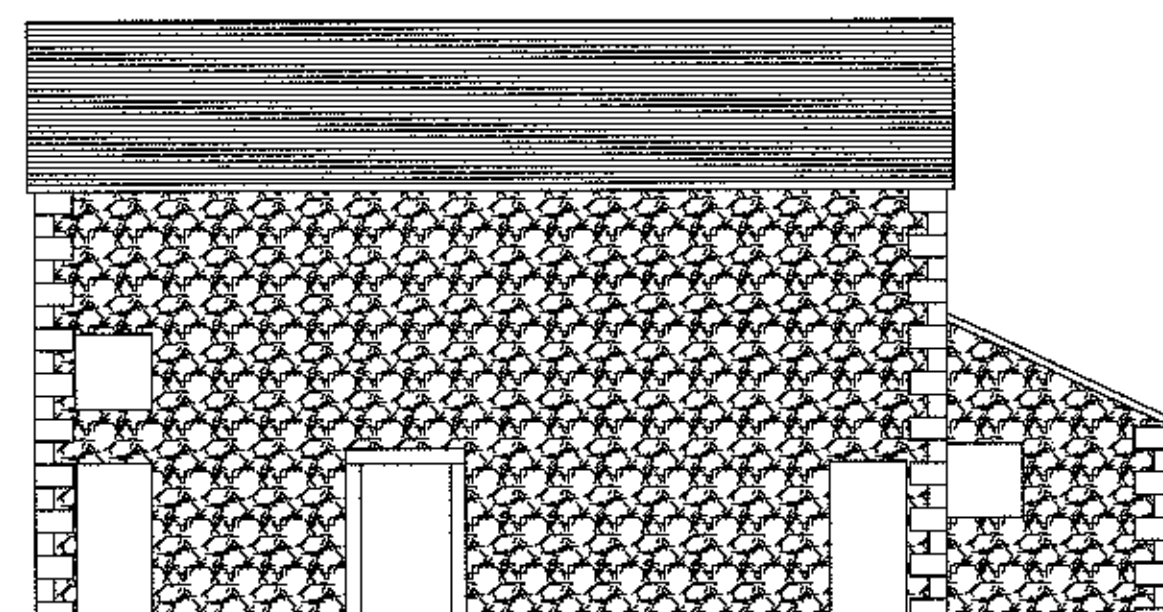


South

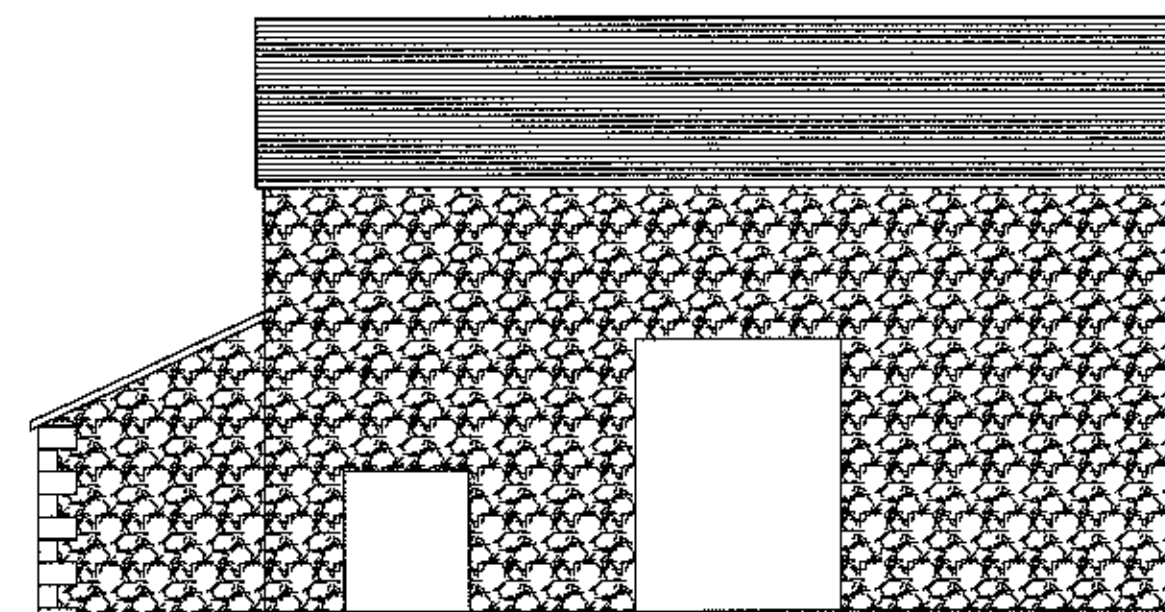


Existing Elevations North

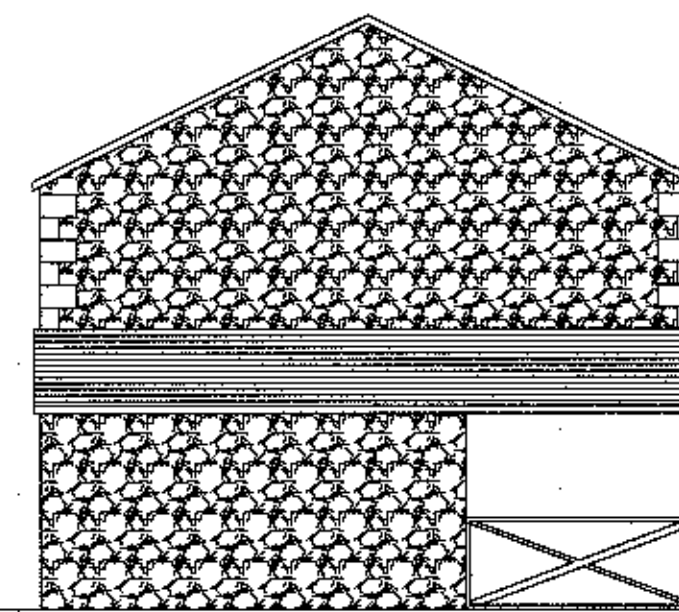


East

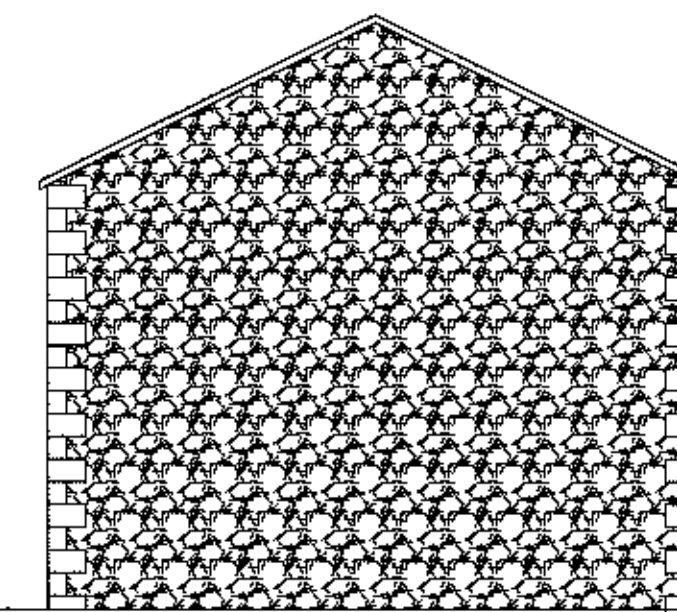


West

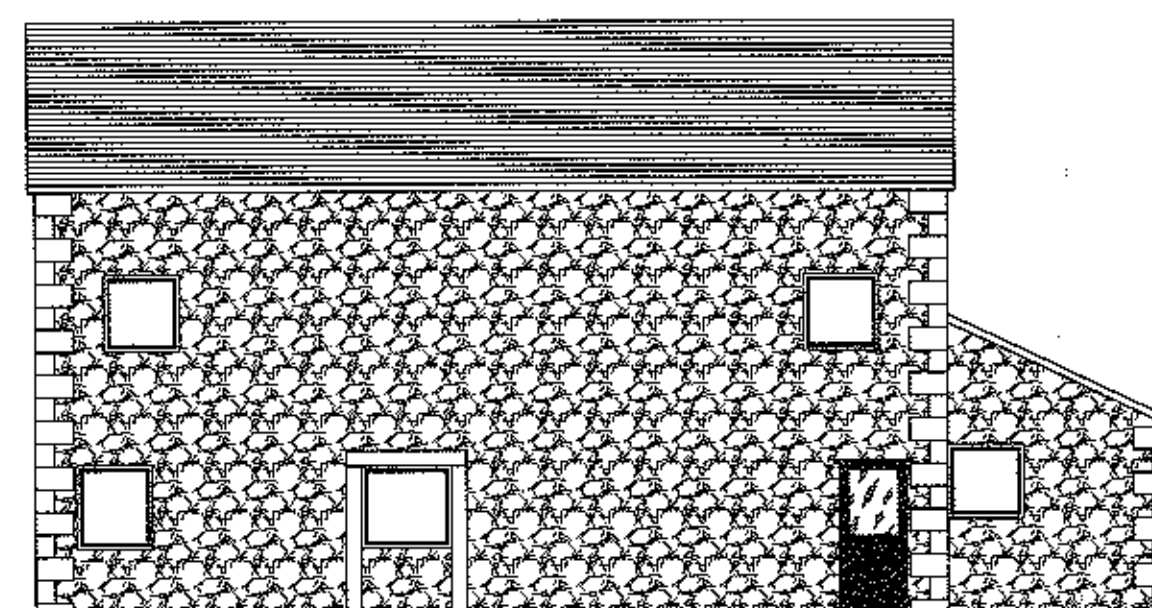

South

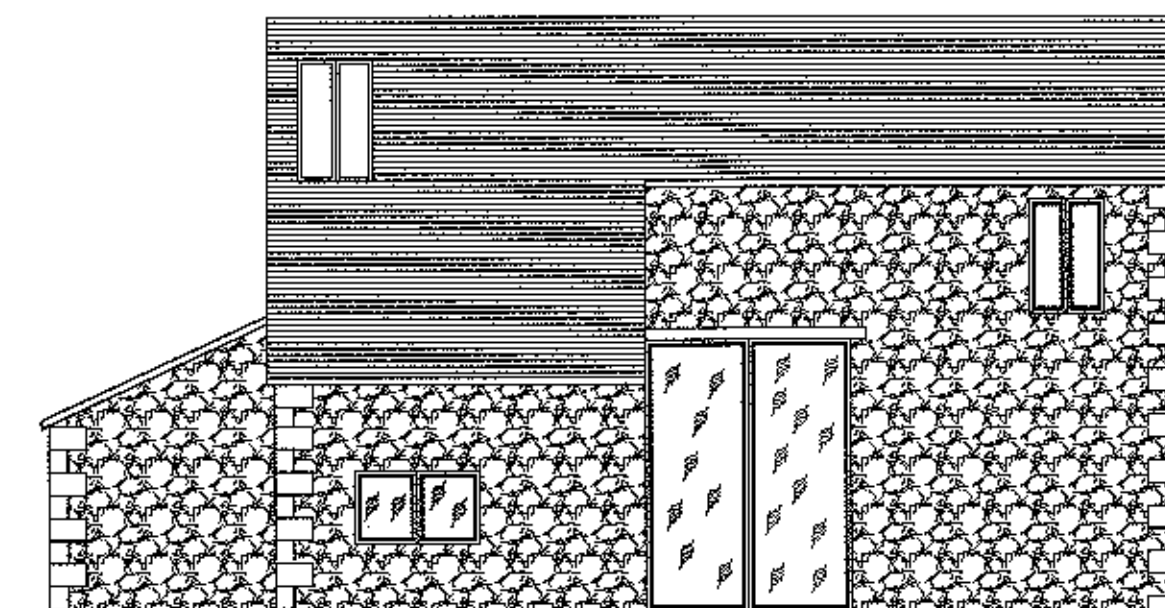

Proposed Elevations North

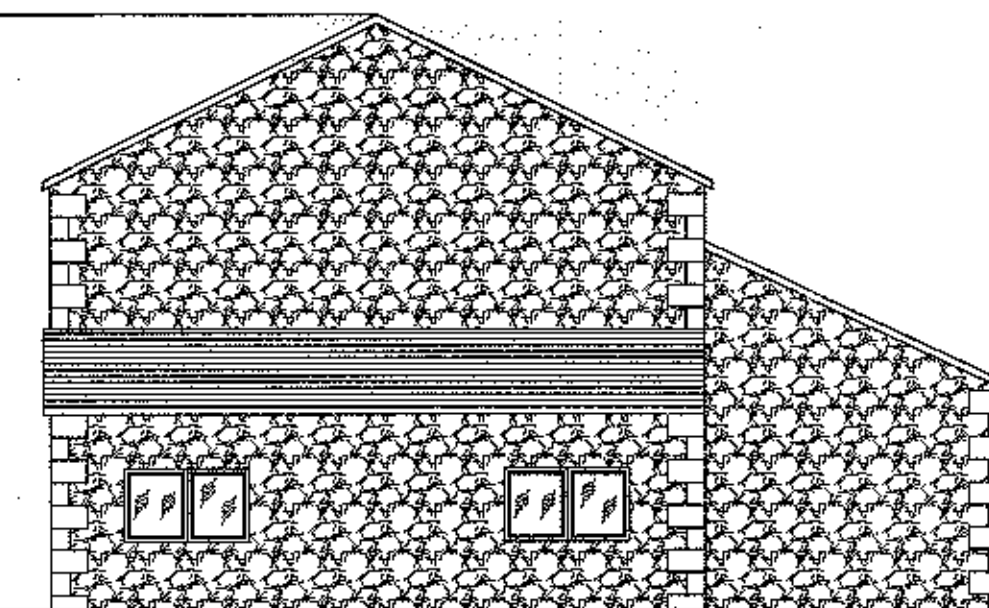

East



West

320120777P

Julia Pye

Hill Crest Farm, Startifants Lane, Chipping PR3 2NP
Tel 01965 61878 07803557019
email: jpyeplanning@gmail.com

Clients Details,

Messrs Forrest

Project Details,

Conversion of Barn to residential dwelling

Project Address,
Kellerts Farm

Drawing No.

GF/3415/1

Date

July 2012

Scale

1:100




Drawn By

Julia Pye

DO NOT SCALE THIS DRAWING. CHECK ALL DIMENSIONS ON SITE

THIS DRAWING IS PROVIDED BY CONTRACTOR. IT MAY NOT BE REPRODUCED IN ANY FORM OR BY ANY MEANS FOR ANY PURPOSES, WITHOUT GAINING PRIOR WRITTEN PERMISSION FROM JULIA PYE

AMENDED PLANS RECEIVED
DATE 14 DEC 2012

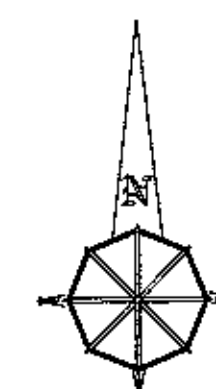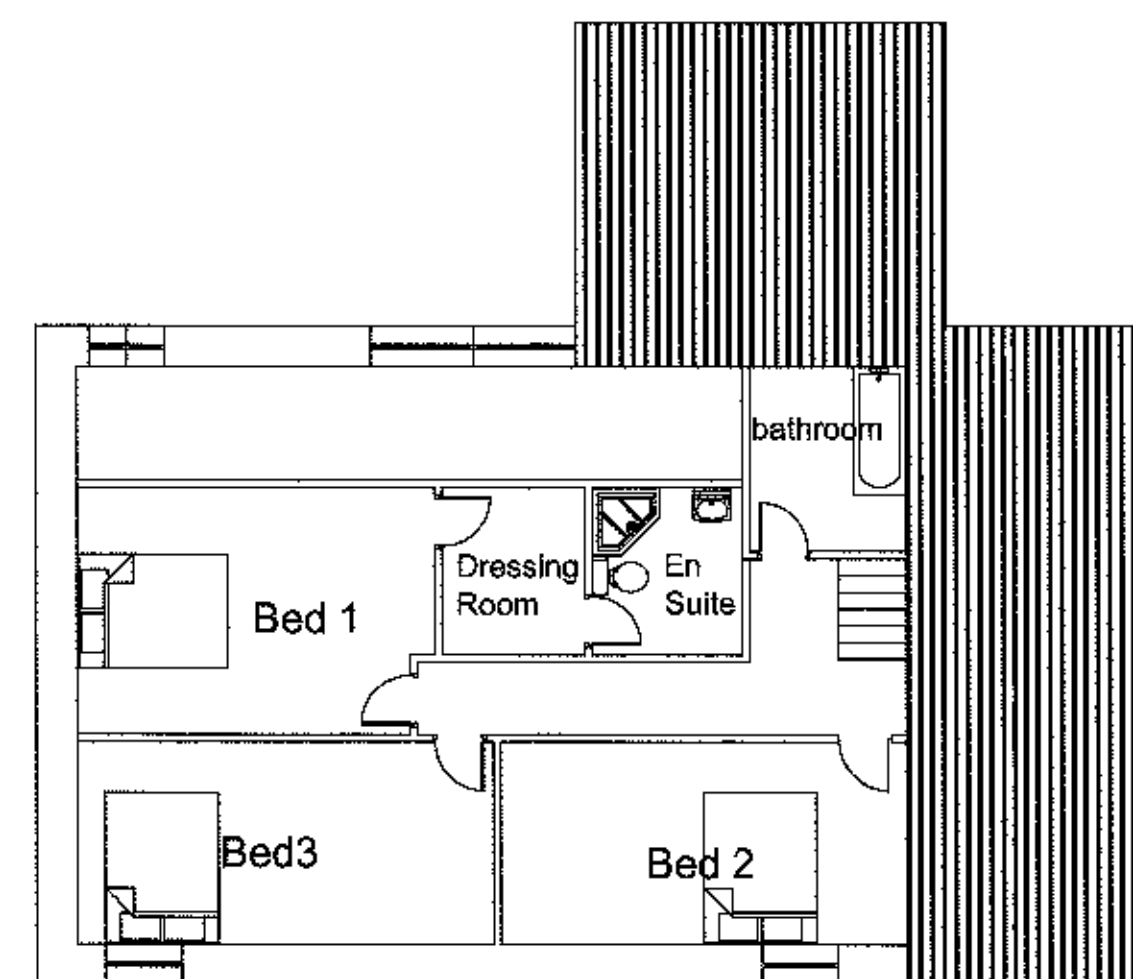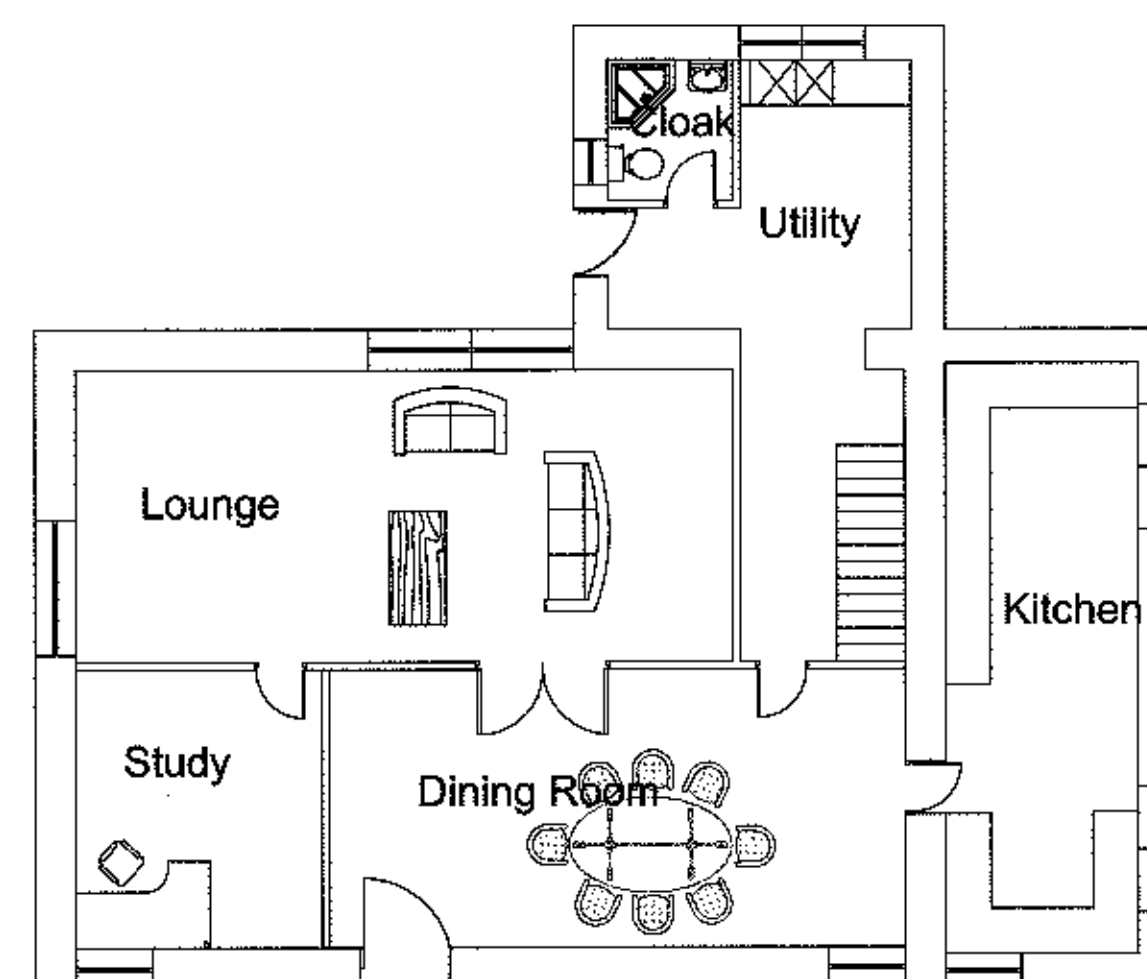

SCALE IN METRES

1:100

0 1 2 3 4 5 10 15 20

Plot Sheet @ A1 1:100