

Breakdown of individual letters in relation to the LED modules and Lumen

Letter	M ²	Led modules	Lumen
M	0.38	13	1079
c	0.18	7	581
D	0.30	10	830
o	0.22	7	581
n	0.21	7	581
a	0.22	6	498
l	0.11	3	249
d	0.25	8	664
s	0.20	6	498

3 2 0 1 2 0 8 3 2 P

McDONALDS ALFRESCO ROOF LETTERS

SIGN 5

320120832P

BUTTERFIELD SIGNS


DATE	07 FEBRUARY 2008	SCALE	1:50/20 @ A4
SALES CONT.	ARB	DRAWN BY	GC
JOB NO.	77670	DWG NO.	McDonalds / 002 / 2008



Scale - 1:50




FULL FACE OF LETTERS TO ILLUMINATE

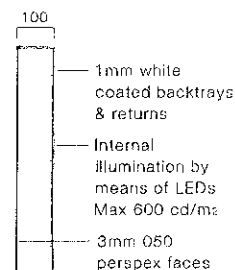

Scale - 1:20

ROOF ARCH - ADDITIONAL SUPPORTS

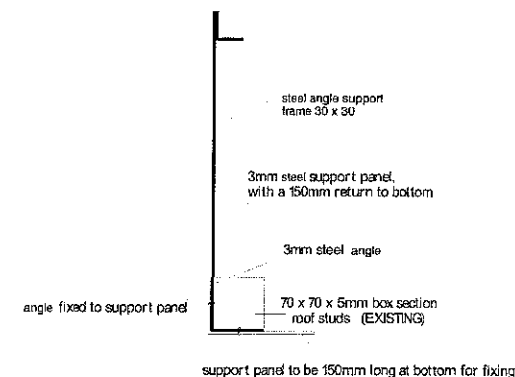

174 SUNBRIDGE ROAD, BRADFORD, WEST YORKSHIRE BD1 2RZ Tel : +44 (0) 1274 722244 Fax : +44 (0) 1274 848998 - www.butterfieldsigns.co.uk

This document is the property of Butterfield Signs Ltd who own the copyright therein. The information in this document is given in confidence and without the written consent of Butterfield Signs Ltd, given by contract or otherwise the document must not be copied, reprinted or reproduced in any material form either wholly or in part nor must the contents of the document or any method or technique available therefrom be disclosed to any third party.





CERTIFICATE No. FM 22254

320120832P

DATE	21-09-2010	SCALE	1:20 @ A4
SALES CONT.	ARB	DRAWN BY	GC
JOB NO.	97296	DWG NO.	McDonalds / 132 / 2010


SIGN 19

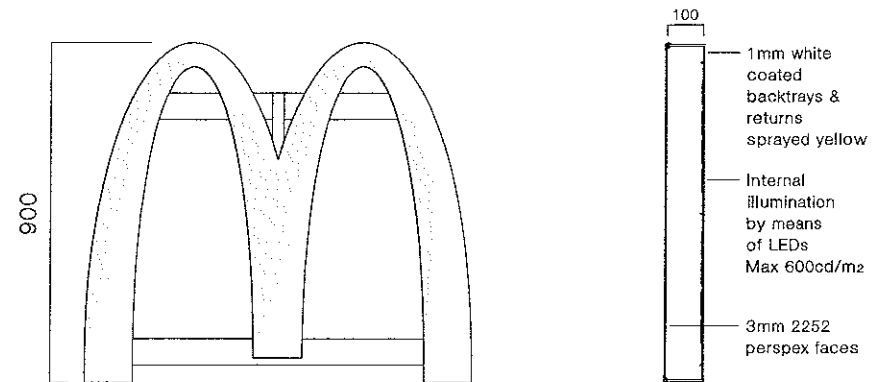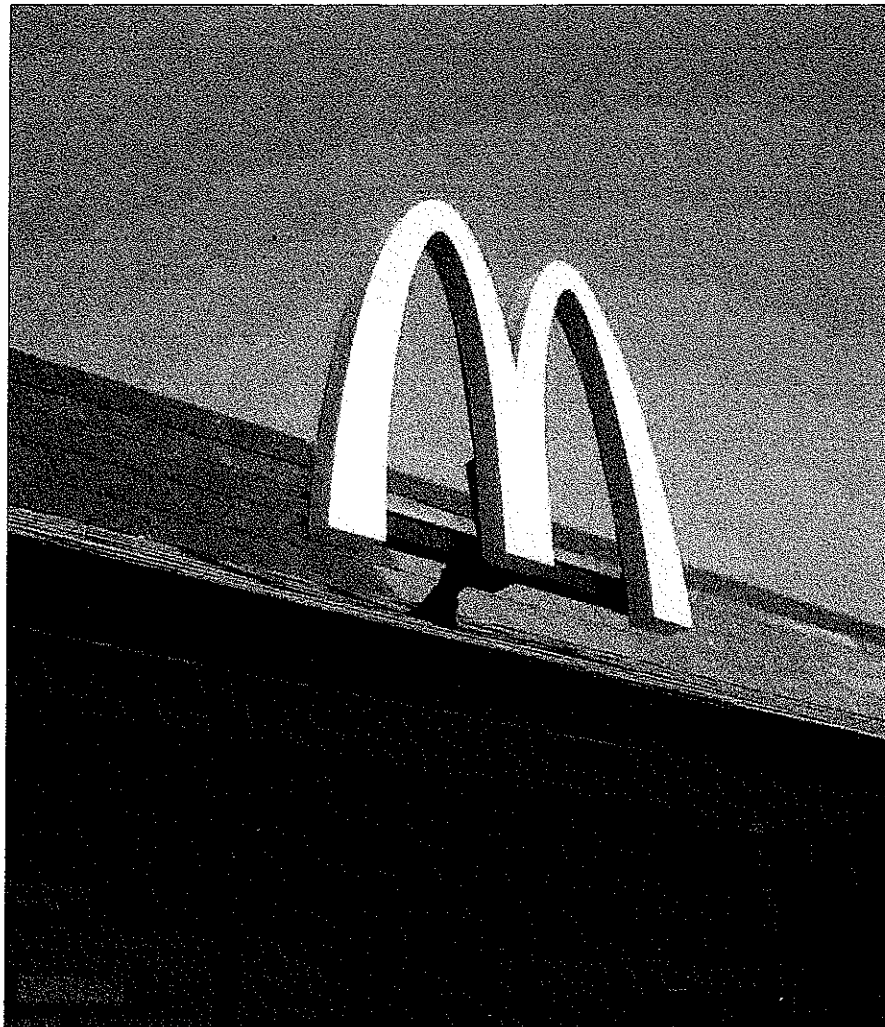

Scale 1:20

FULL FACE OF ARCH TO ILLUMINATE

ROOF ARCH - ADDITIONAL SUPPORTS

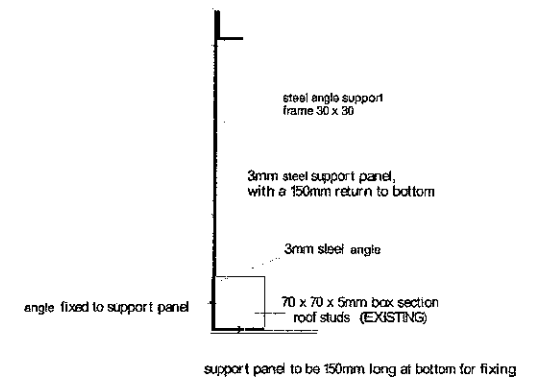

174 SUNBRIDGE ROAD, BRADFORD, WEST YORKSHIRE. BD1 2RZ. Tel : +44 (0) 1274 722244 Fax : +44 (0) 1274 848998 - www.butterfieldsigns.co.uk

This document is the property of Butterfield Signs Ltd who own the copyright therein. The information in this document is given in confidence and without the written consent of Butterfield Signs Ltd, given by contract or otherwise the document must not be copied, reprinted or reproduced in any material form either wholly or in part nor must the contents of the document or any method or technique available therefrom be disclosed to any third party.

