



Ground Floor

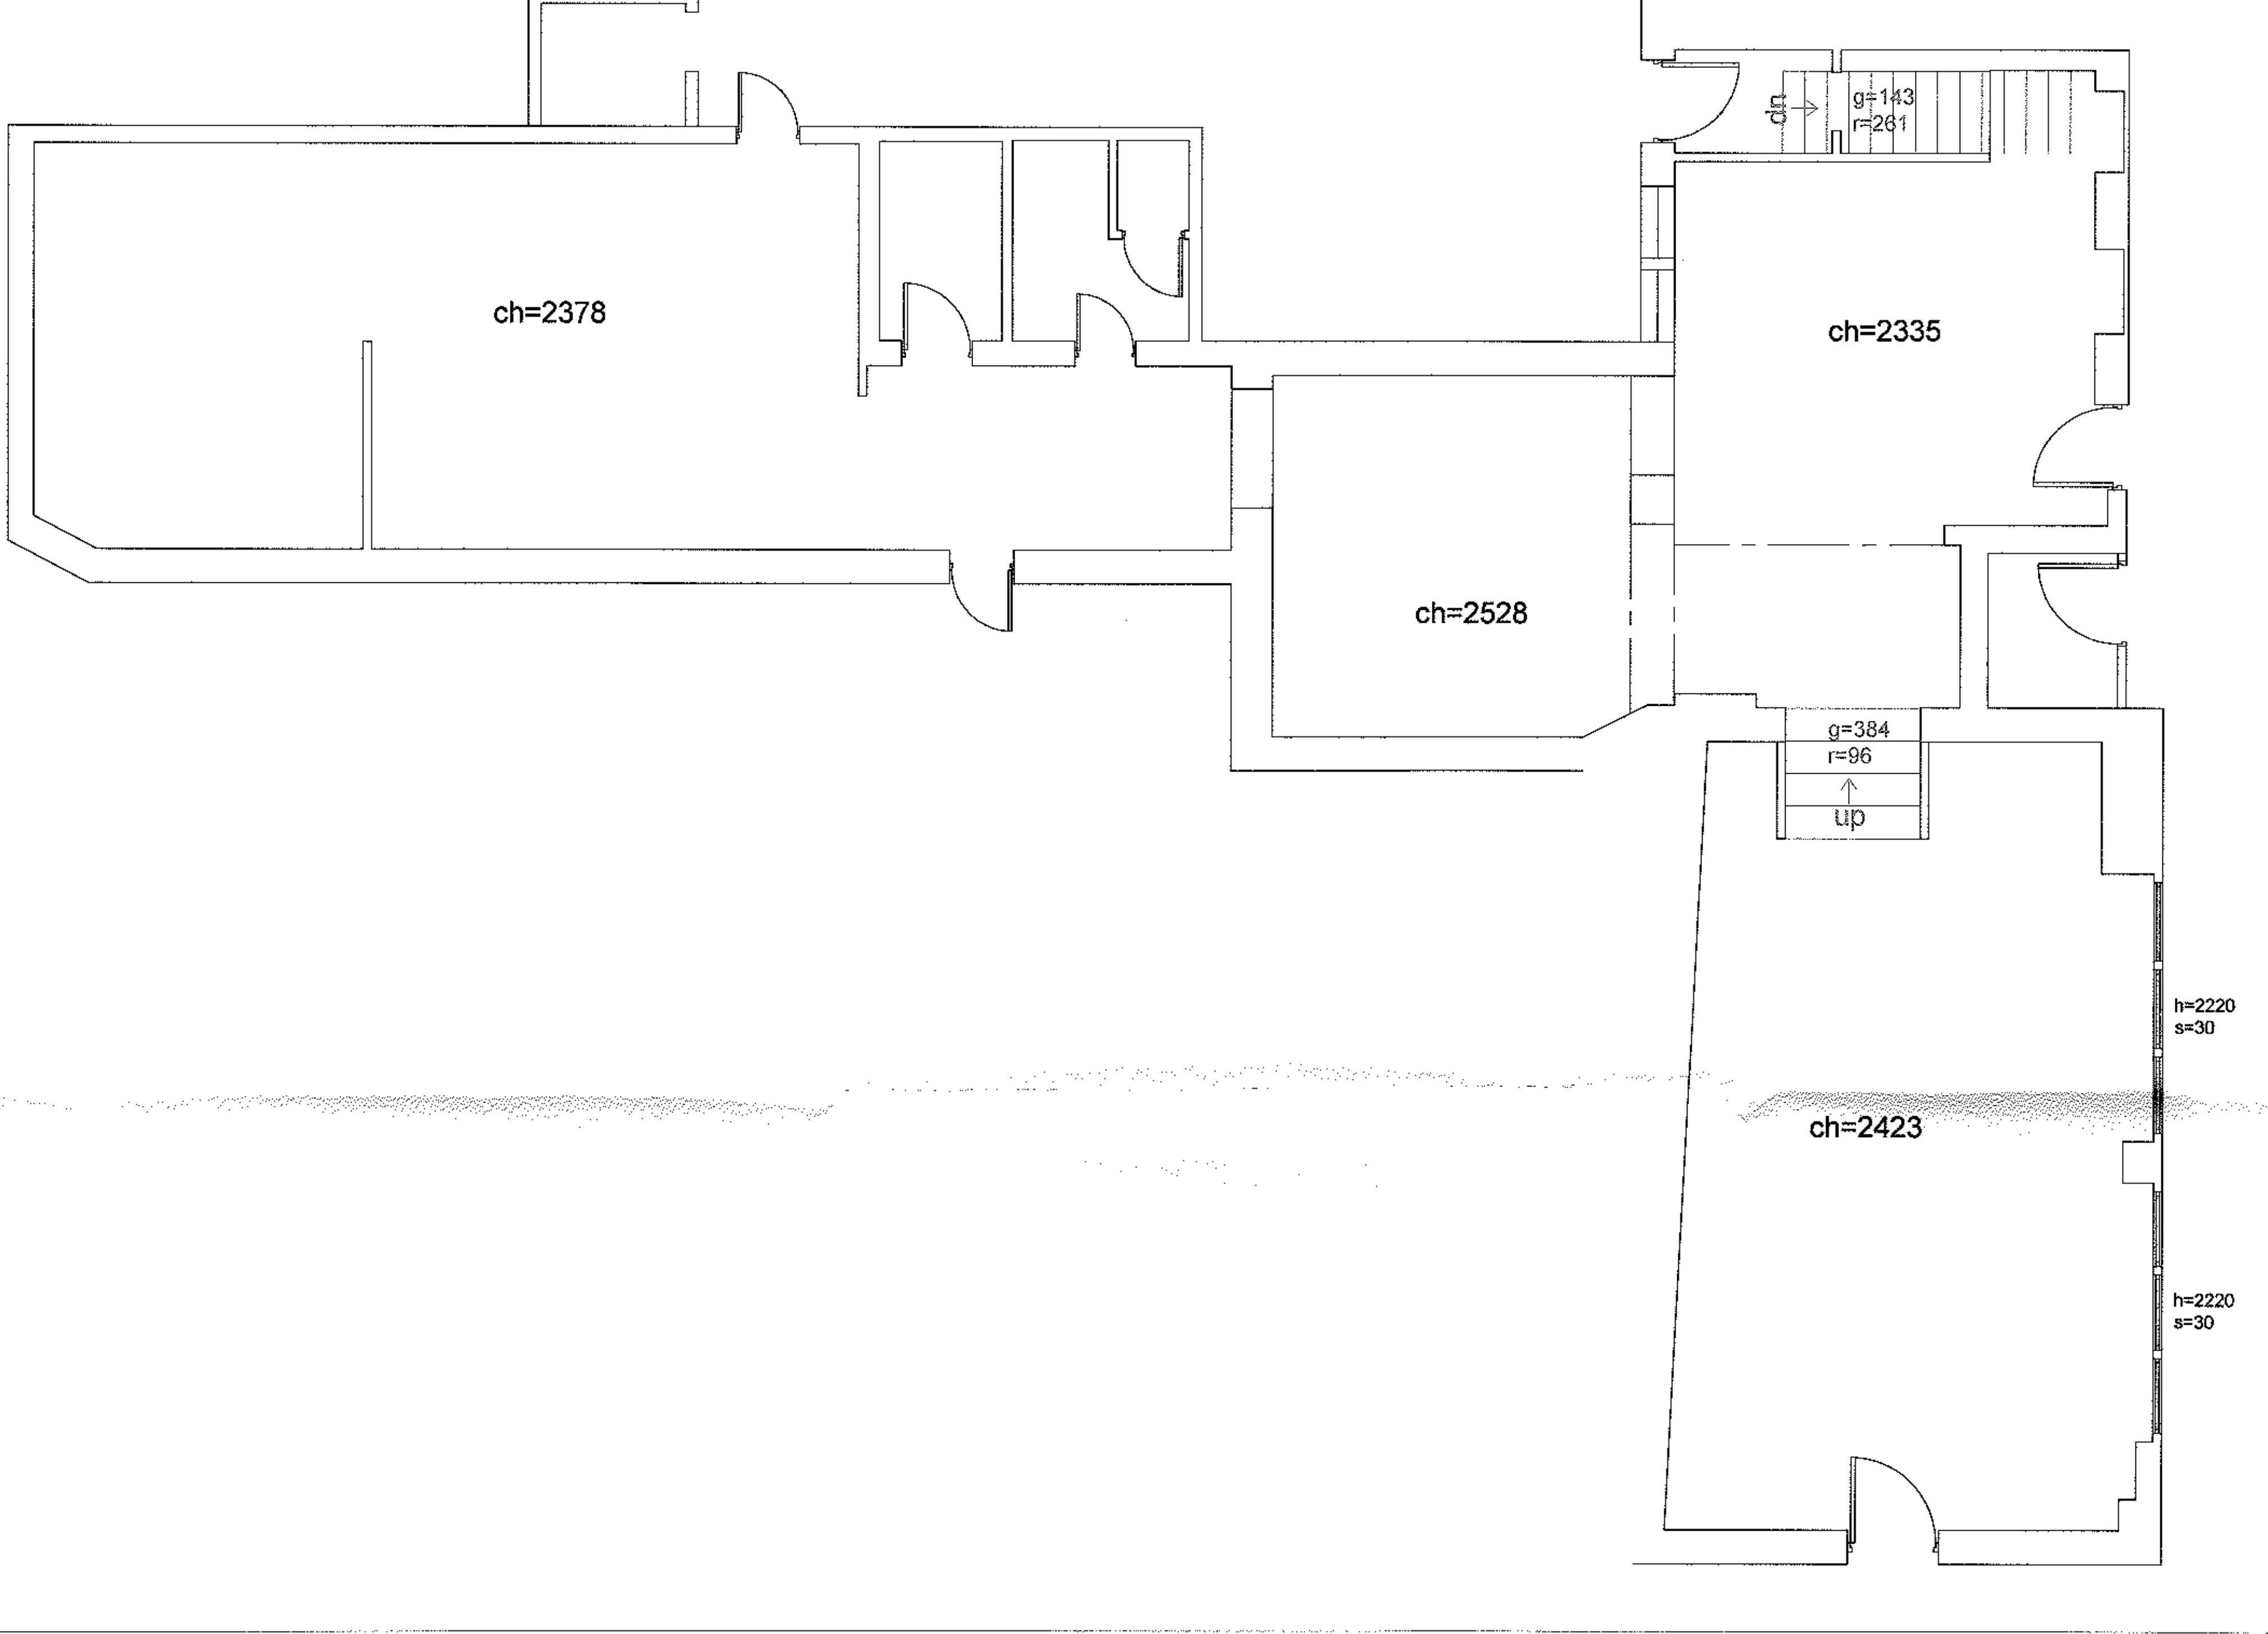

First Floor

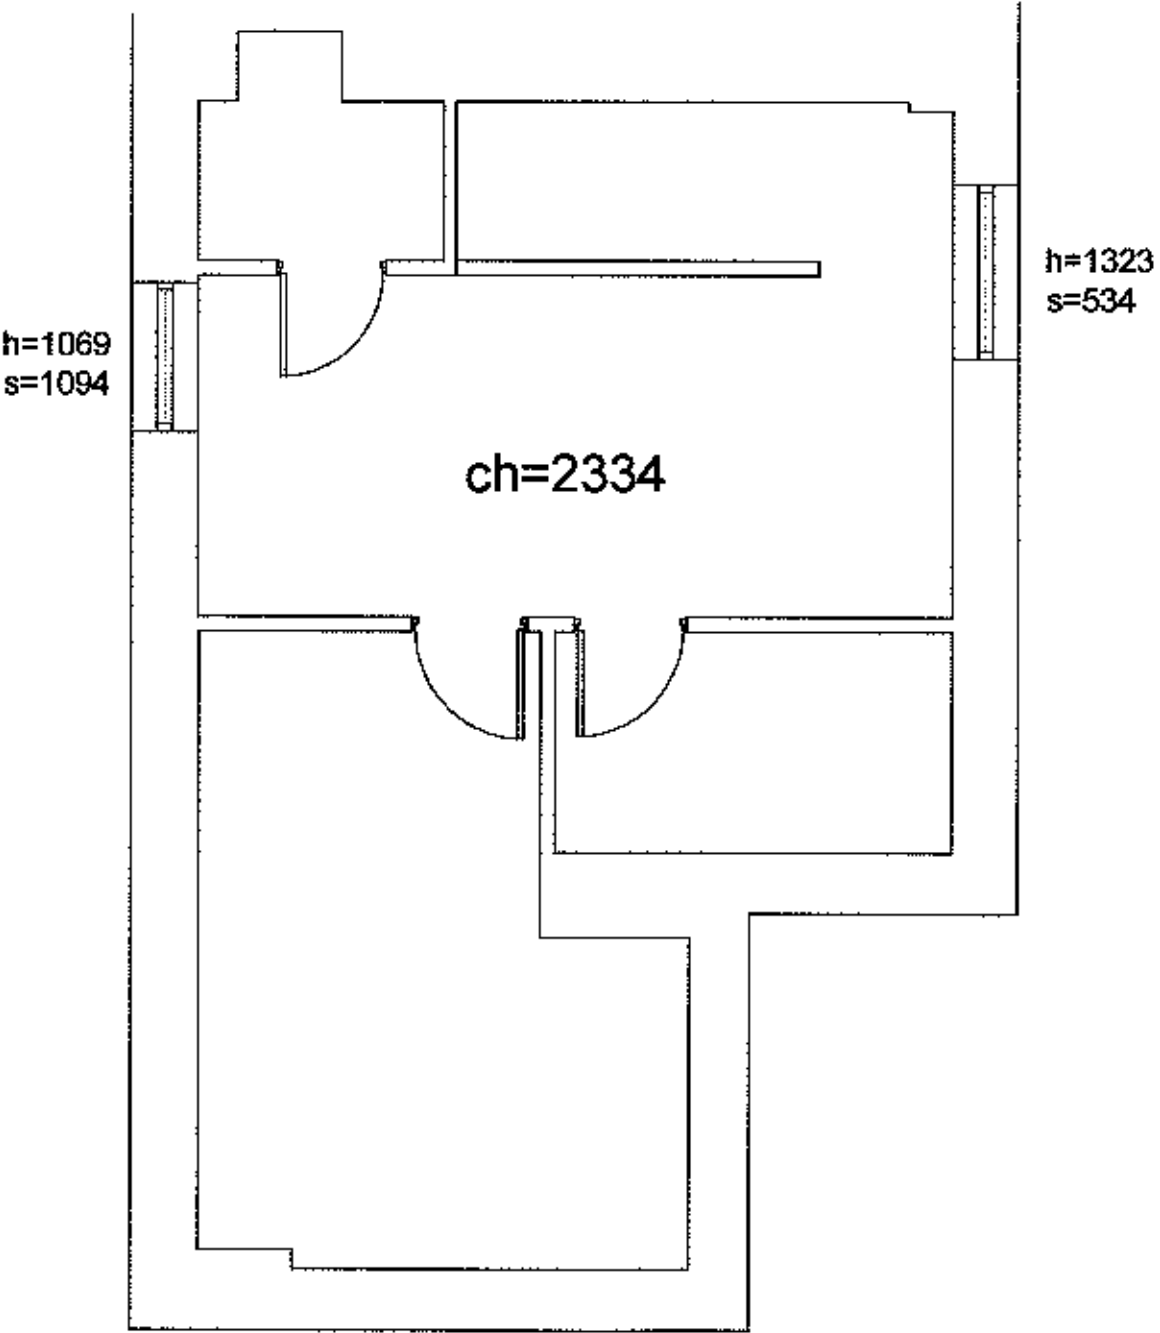

320120879P

Description	Rev	Date	By
AJH ASSOCIATES Chartered Building Surveyors			
21 Deansfield Court Pimlico Walk Road Clithorne Leam Ref: 102 Tel: 01990 428007 Fax: 01990 428008 e-mail: info@ajh-associates.co.uk www.ajh-associates.co.uk			
Client	MR MICHAEL ROBINSON		Scale 1:50
Project	THE STABLES DUCK STREET CLITHORNE		Date 26/09/2012
Description	EXISTING PLANS		By JT
DO NOT SCALE THIS DRAWING. CHECK ALL DIMENSIONS ON SITE			Checked TH
THIS DRAWING IS PROVIDED BY COPYRIGHT. IT MAY NOT BE REPRODUCED IN ANY FORM OR BY ANY MEANS FOR ANY PURPOSE, WITHOUT OBTAINING PRIOR WRITTEN PERMISSION FROM AJH ASSOCIATES			No. 2900/100