


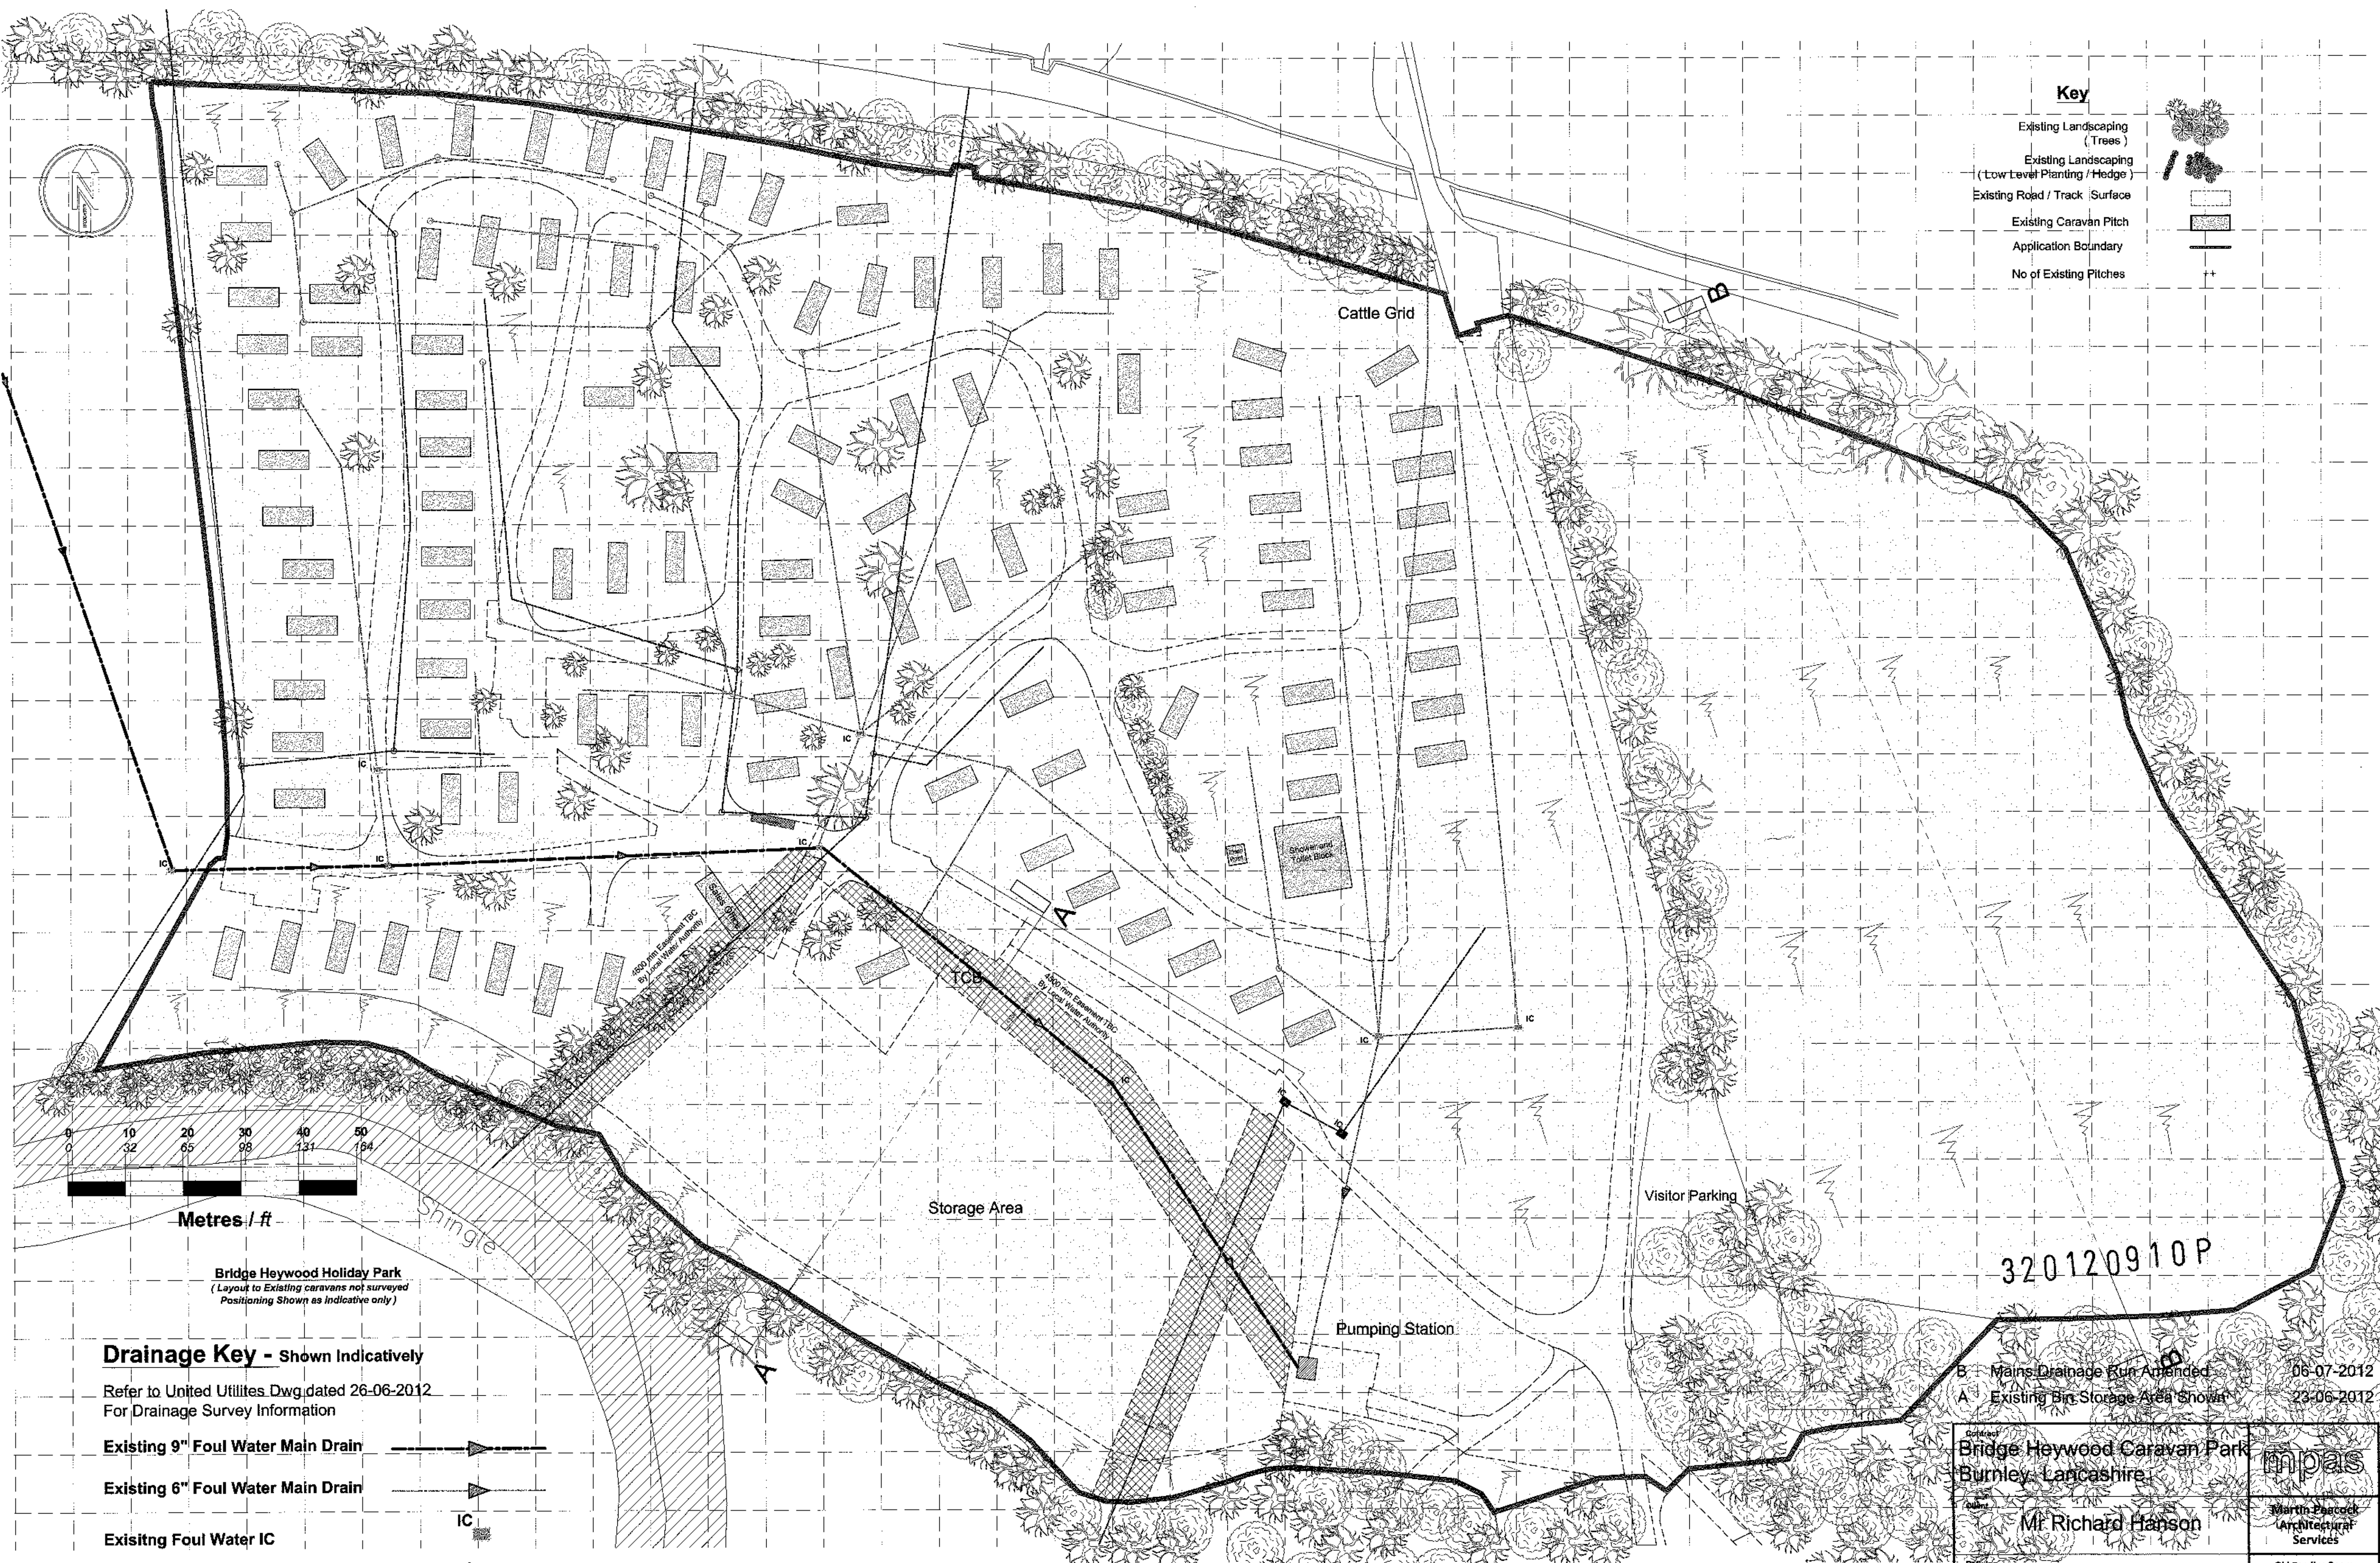

Key

- Existing Landscaping (Trees)
- Existing Landscaping (Low Level Planting / Hedge)
- Existing Road / Track / Surface
- Existing Caravan Pitch
- Application Boundary
- No of Existing Pitches

Drainage Key - shown Indicatively

Refer to United Utilities Dwg dated 26-06-2012
For Drainage Survey Information

- Existing 9" Foul Water Main Drain
- Existing 6" Foul Water Main Drain
- Existing Foul Water IC
- Existing Surface Water Drain
- Existing Surface Water IC

Site Layout
Scale 1:500

320120910P

B - Mains Drainage Run Amended
A - Existing Bin Storage Area Shown

06-07-2012
23-06-2012

Contract Bridge Heywood Caravan Park Burnley, Lancashire		mdpas	
Client Mr Richard Hanson		Marlin Pascoe Architectural Services	
Drawing Site Layout As Existing		Old Reading Room Main Street, Stainforth, Settle North Yorkshire BD24 9PE. Tel: 07765 224 261	
Drawn MDP	Job No 1212-12	Drawing No 500	Revision B
Scale 1:500 @ A1	Date 08-06-2012		