




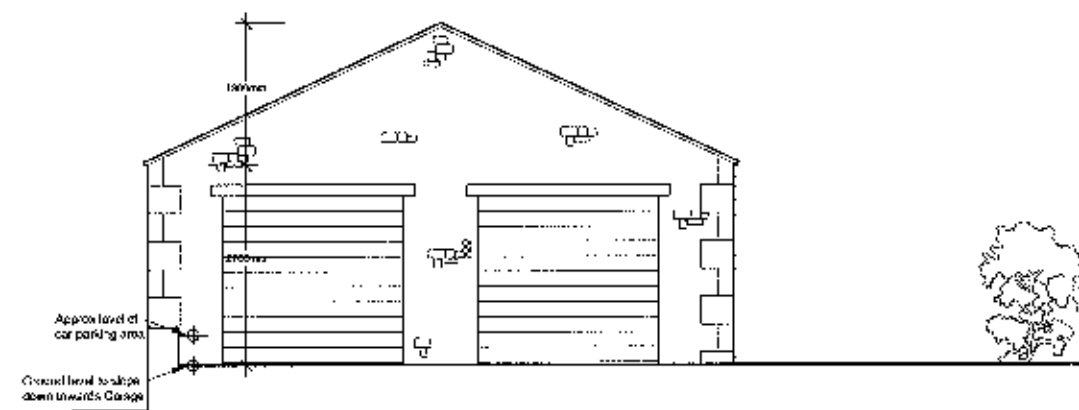


East Elevation

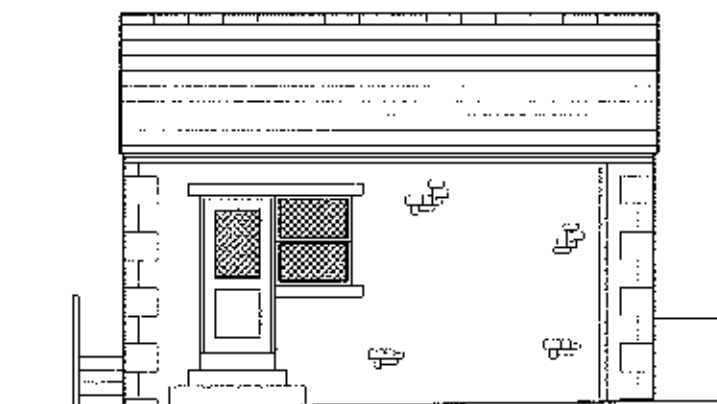

South Elevation

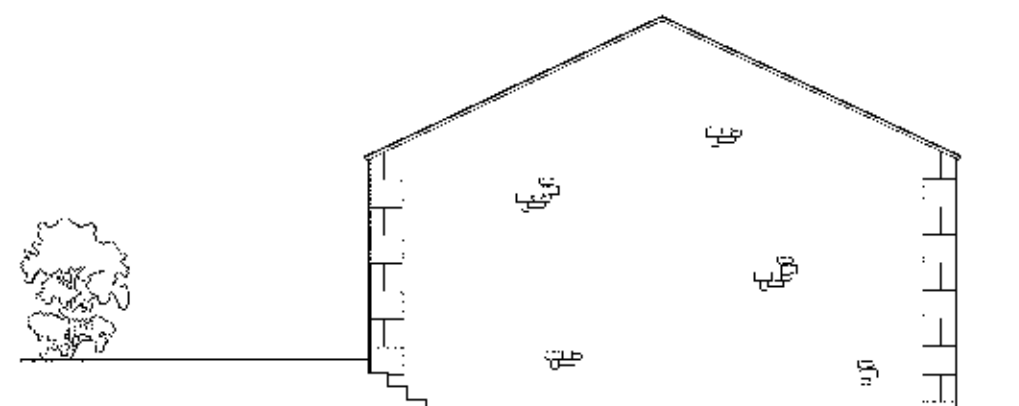


West Elevation

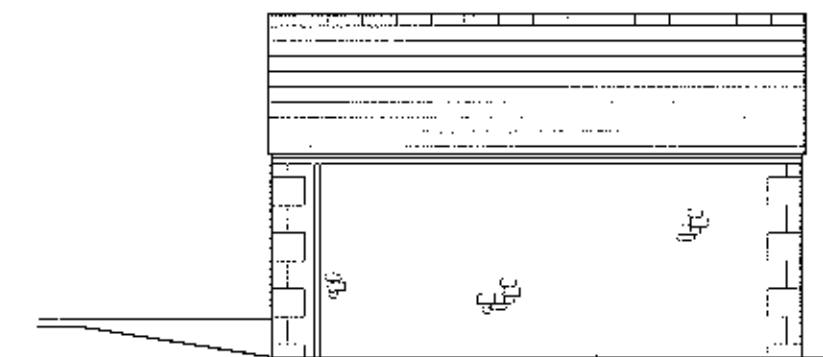

North Elevation

Proposed Materials

Slate roof
Natural stone walls
Timber/UPVC windows and doors

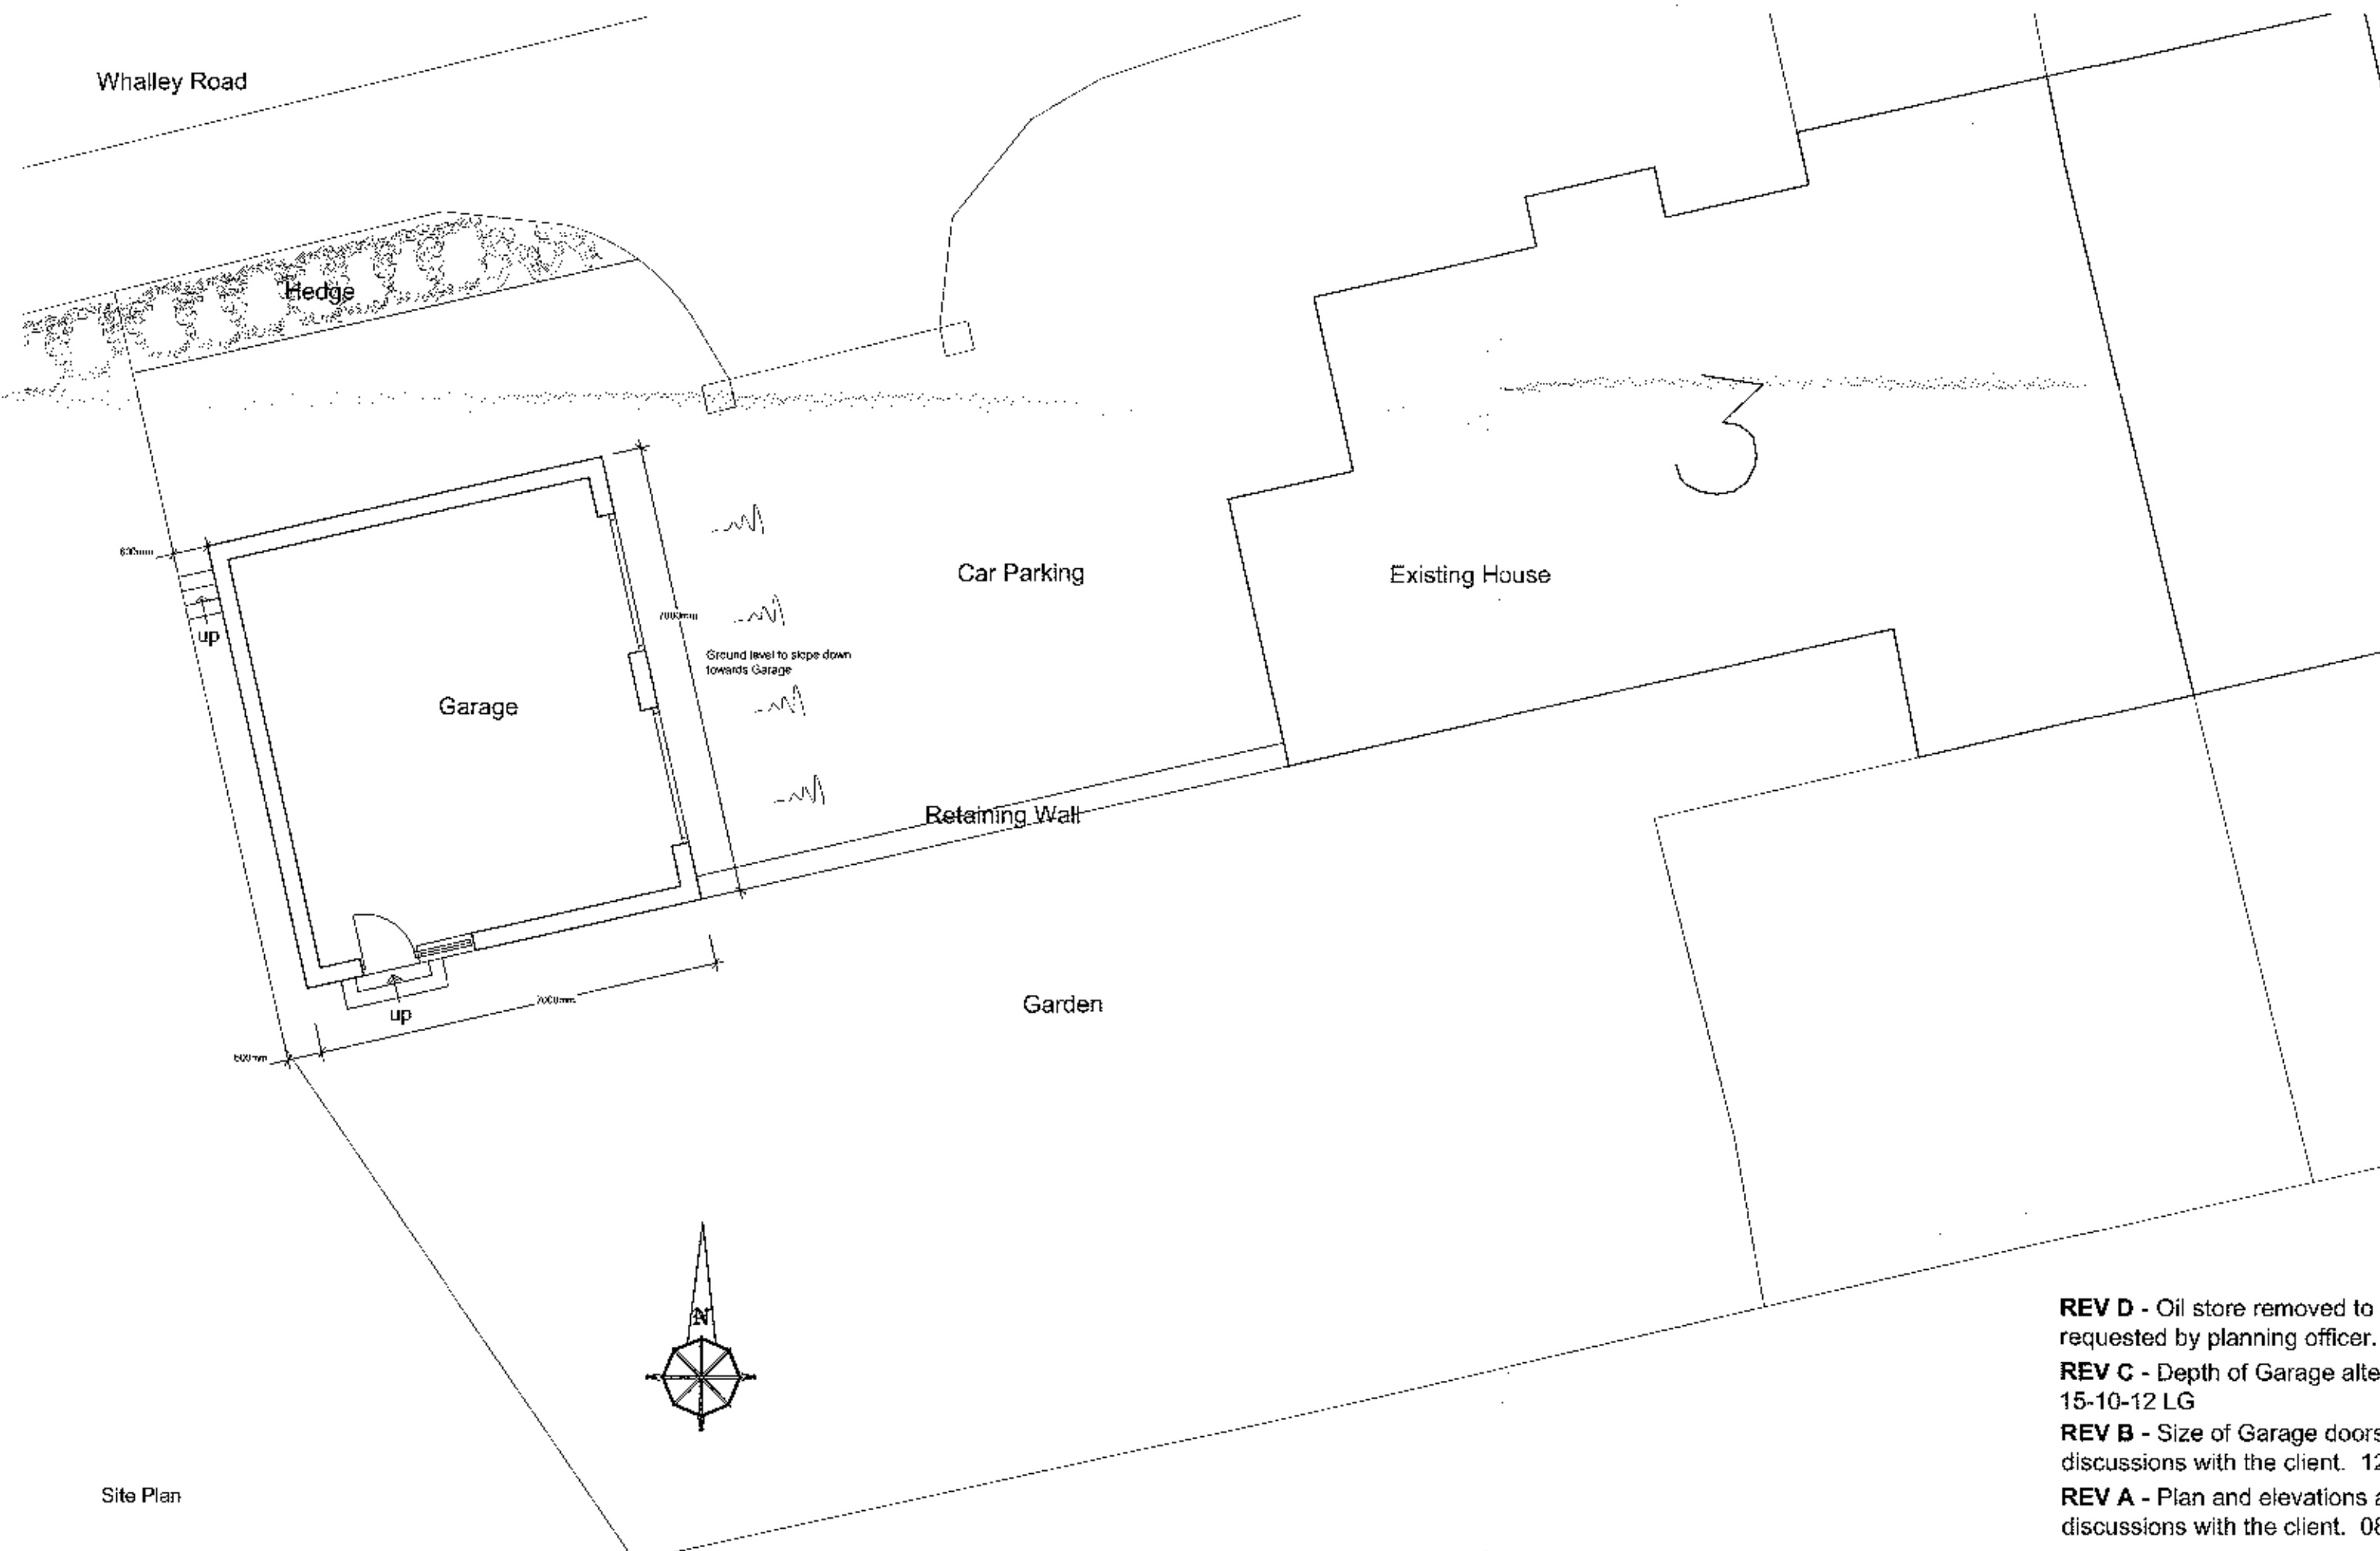

Site Plan

320120928P



Mr J Bywater
Proposed Garage at
3 Laneside
Sabden
BB7 9DU

Proposed Plan and Elevations

1:100 @ A2

September 2012

JB2012 - 02 D

REV D - Oil store removed to North elevation as requested by planning officer. 26-11-12 LG
REV C - Depth of Garage altered from 8m to 7m. 15-10-12 LG
REV B - Size of Garage doors altered following discussions with the client. 12-10-12 LG
REV A - Plan and elevations altered following discussions with the client. 08-10-12 LG