




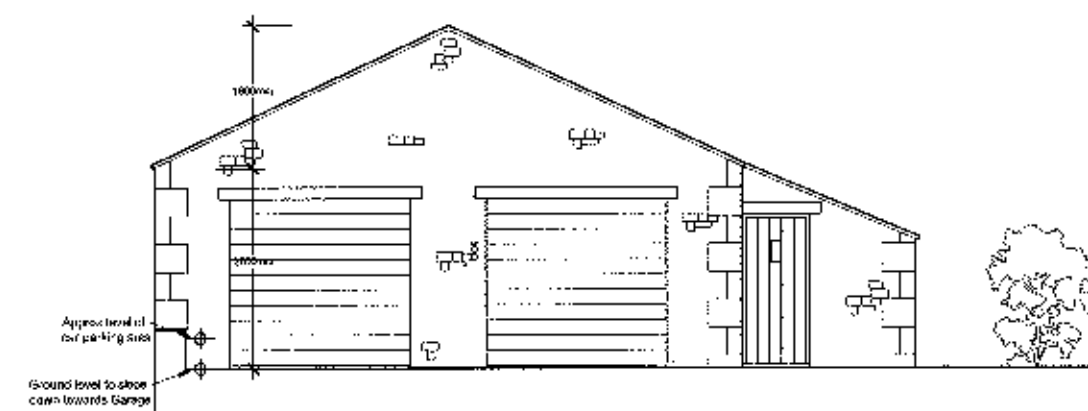


East Elevation

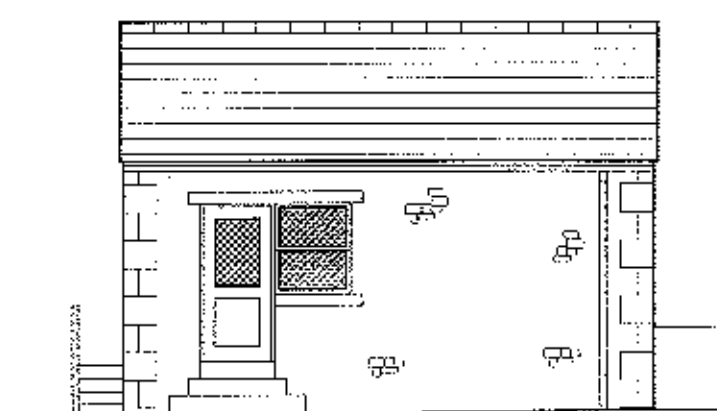

South Elevation

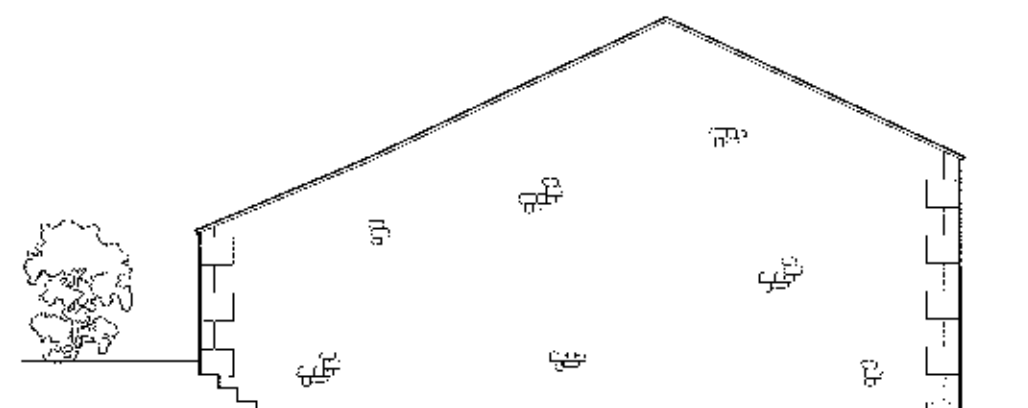


West Elevation

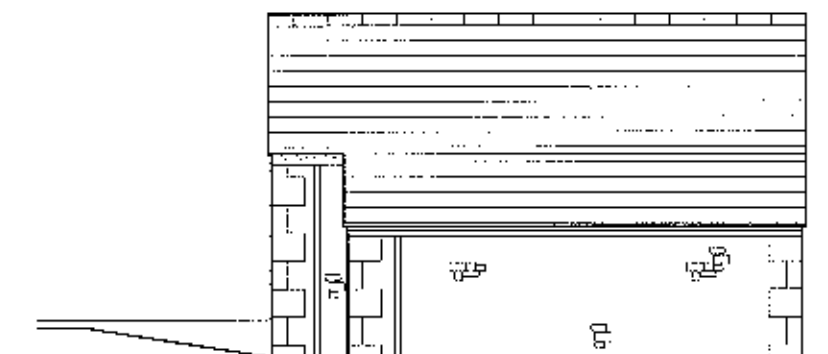

North Elevation

Proposed Materials

Slate roof
Natural stone walls
Timber/UPVC windows and doors

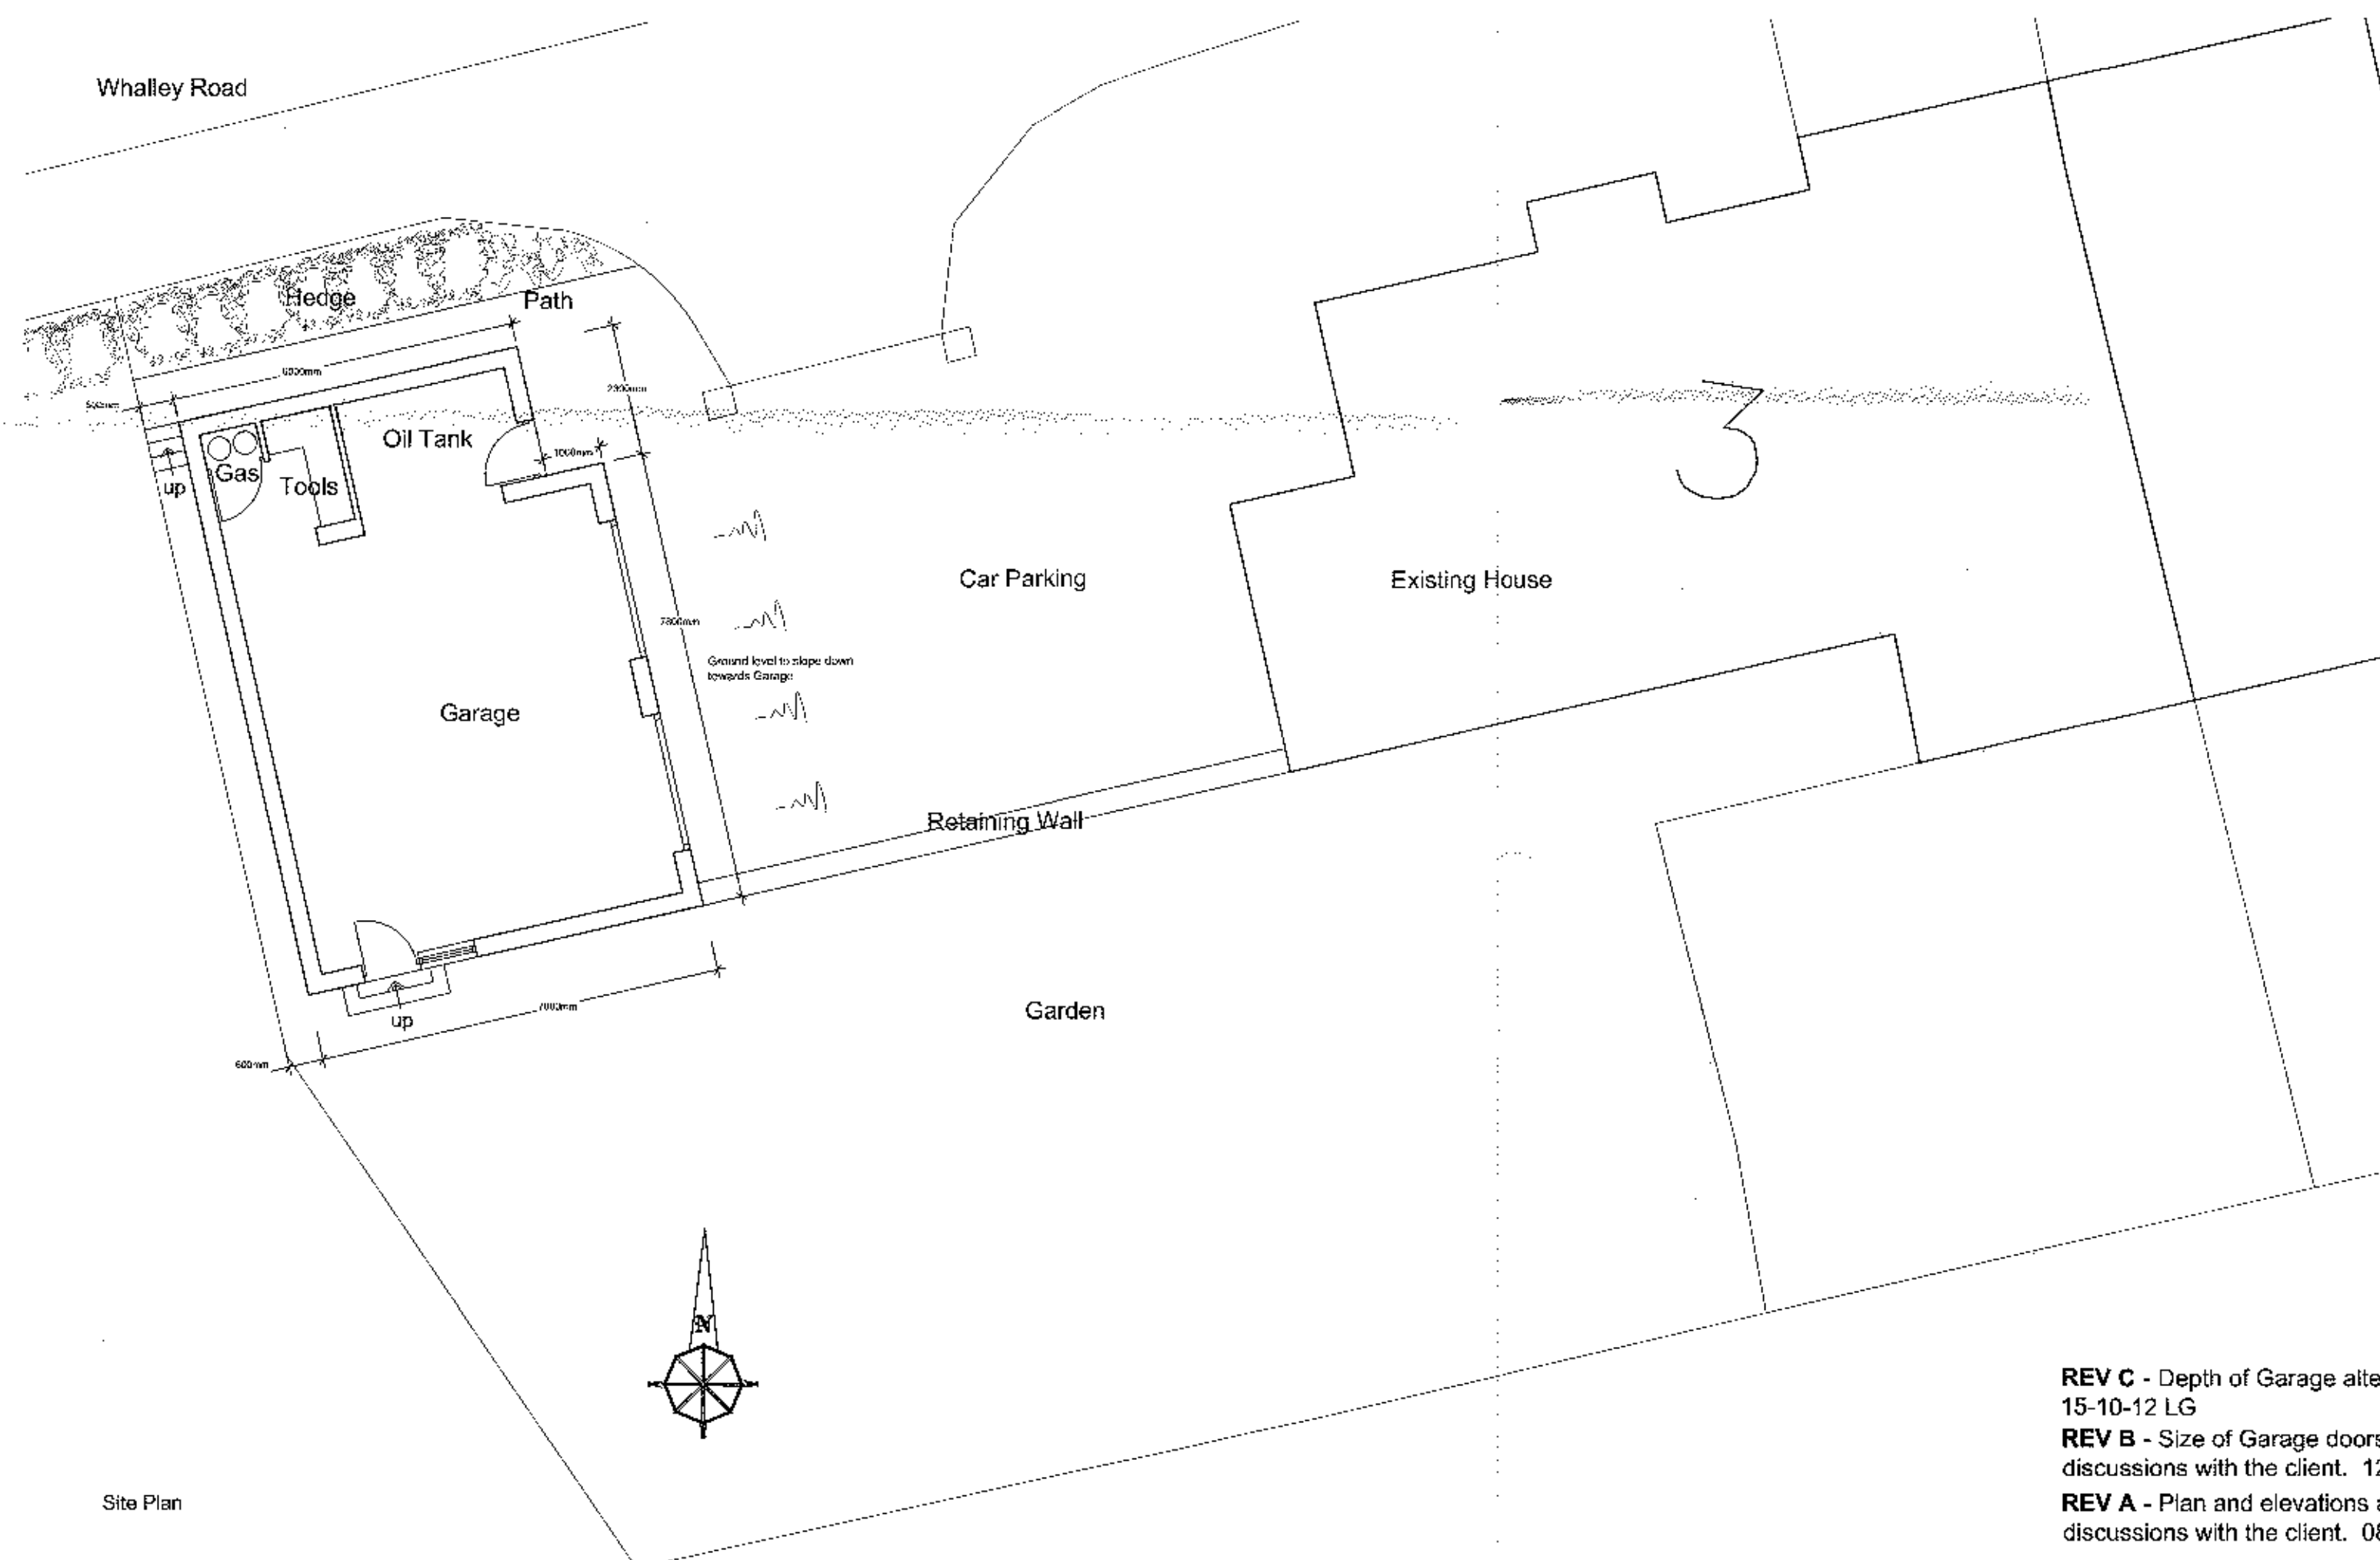

AMENDED PLANS RECEIVED
DATE 19/10/12

320120928 p

Mr J Bywater
Proposed Garage at
3 Laneside
Sabden
BB7 9DU

Proposed Plan and Elevations

1:100 @ A2

September 2012

JB2012 - 02 C

REV C - Depth of Garage altered from 8m to 7m.
15-10-12 LG

REV B - Size of Garage doors altered following
discussions with the client. 12-10-12 LG

REV A - Plan and elevations altered following
discussions with the client. 08-10-12 LG