

PLANTING BED SCHEDULE

Bed	Species	No.
16a	Hebe Autumn Glory	60
17	Geranium pratense 'White Ness'	68
18	Bergenia Silberlicht'	92
19	Cornus alba 'Elegantissima'	35
20	Bergenia Silberlicht'	104
21	Viburnum opulus 'Compactum'	70
22	Bergenia Silberlicht'	138
23	Cornus Grace	28
24	Hebe Autumn Glory	64
25	Liriope muscari	64
26	Salix hastate 'Weihnacht'	61
27	Geranium Johnsons blue	115
28	Hebe Autumn Glory	94
29	Hebe Autumn Glory	79
30	Salix hastate 'Weihnacht'	39
31	Cornus Grace	60
32	Salix hastate 'Weihnacht'	126
33	Geranium pratense 'White Ness'	114
34	Cornus Grace	13
35	Stemna japonica 'Fructo albo'	101
36	Bergenia Silberlicht'	55
37	Viburnum davidii	53
38	Cornus alba 'Elegantissima'	75
38a	Euonymus fortunei 'Silver Queen'	42

BULB SCHEDULE

Code	Species	Size	Density	No.
BI	Galanthus invidis	Top size	50/m ²	2500

TREE SCHEDULE

Code	Species	Size (root min. height)	No.
Ac	Acer campestre	R8, 425-600cm, Extra heavy standard	3
Ac	Acer campestre	R8, min. 350-425cm, Heavy standard	2
Bp	Betula pendula	R8, min. 450cm, Extra heavy standard	3
Buj (EHS)	Betula utilis 'Jaquemoniti'	R8, min. 425-600cm, Extra heavy standard	3
Buj	Betula utilis 'Jaquemoniti'	R8, min. 350-425cm, Heavy standard	3
Fe	Fraxinus excelsior	R8, min. 450cm, Extra heavy standard	3
Qr	Quercus robur	R8, 425-600cm, Extra heavy standard	5
Sa	Sorbus aucuparia	R8, min. 350-425cm, Heavy standard	2
SaE	Sorbus, Eastern Promise	R8, min. 350-425cm, Heavy standard	4


PLANTING SCHEDULE

Species	Pec size	Density
Achillea millefolium	2L	6/m ²
Bergenia Silberlicht'	2L	8/m ²
Chrysanthemum	5L	4/m ²
Cornus alba 'Elegantissima'	3L	4/m ²
Cornus Grace	3L	2/m ²
Euonymus fortunei 'Silver Queen'	2L	6/m ²
Geranium Johnsons blue	2L	8/m ²
Geranium pratense 'White Ness'	2L	8/m ²
Hebe Autumn glory	2L	6/m ²
Liriope muscari	2L	8/m ²
Lonitaea pileata	3L	5/m ²
Prunus laurocerasus 'Oro hygen'	5L	4/m ²
Pyracantha 'Saphyr rouge'	3L	5/m ²
Salix hastate 'Weihnacht'	5L	4/m ²
Stemna japonica 'Fructo albo'	3L	5/m ²
Viburnum davidii	5L	4/m ²
Viburnum opulus 'Compactum'	5L	4/m ²

SHRUB MIX SCHEDULE

%	Species	Size (root min. height)	Density	SM1	SM2
20	Cornus sanguinea	C (2L), 40-60cm	4/m ²	168	352
15	Ilex aquilegium	C (3L), 60-80cm	4/m ²	126	264
5	Lonitaea perfoliata	C (3L), 60-80cm	4/m ²	42	88
20	Rosa canina	B, 60-80cm	4/m ²	168	352
5	Rubus fruticosus	B, 30-40cm	4/m ²	42	88
15	Sambucus nigra	B, 60-80cm	4/m ²	126	264
20	Viburnum opulus	B, 60-80cm	4/m ²	168	352

REFER TO LL02

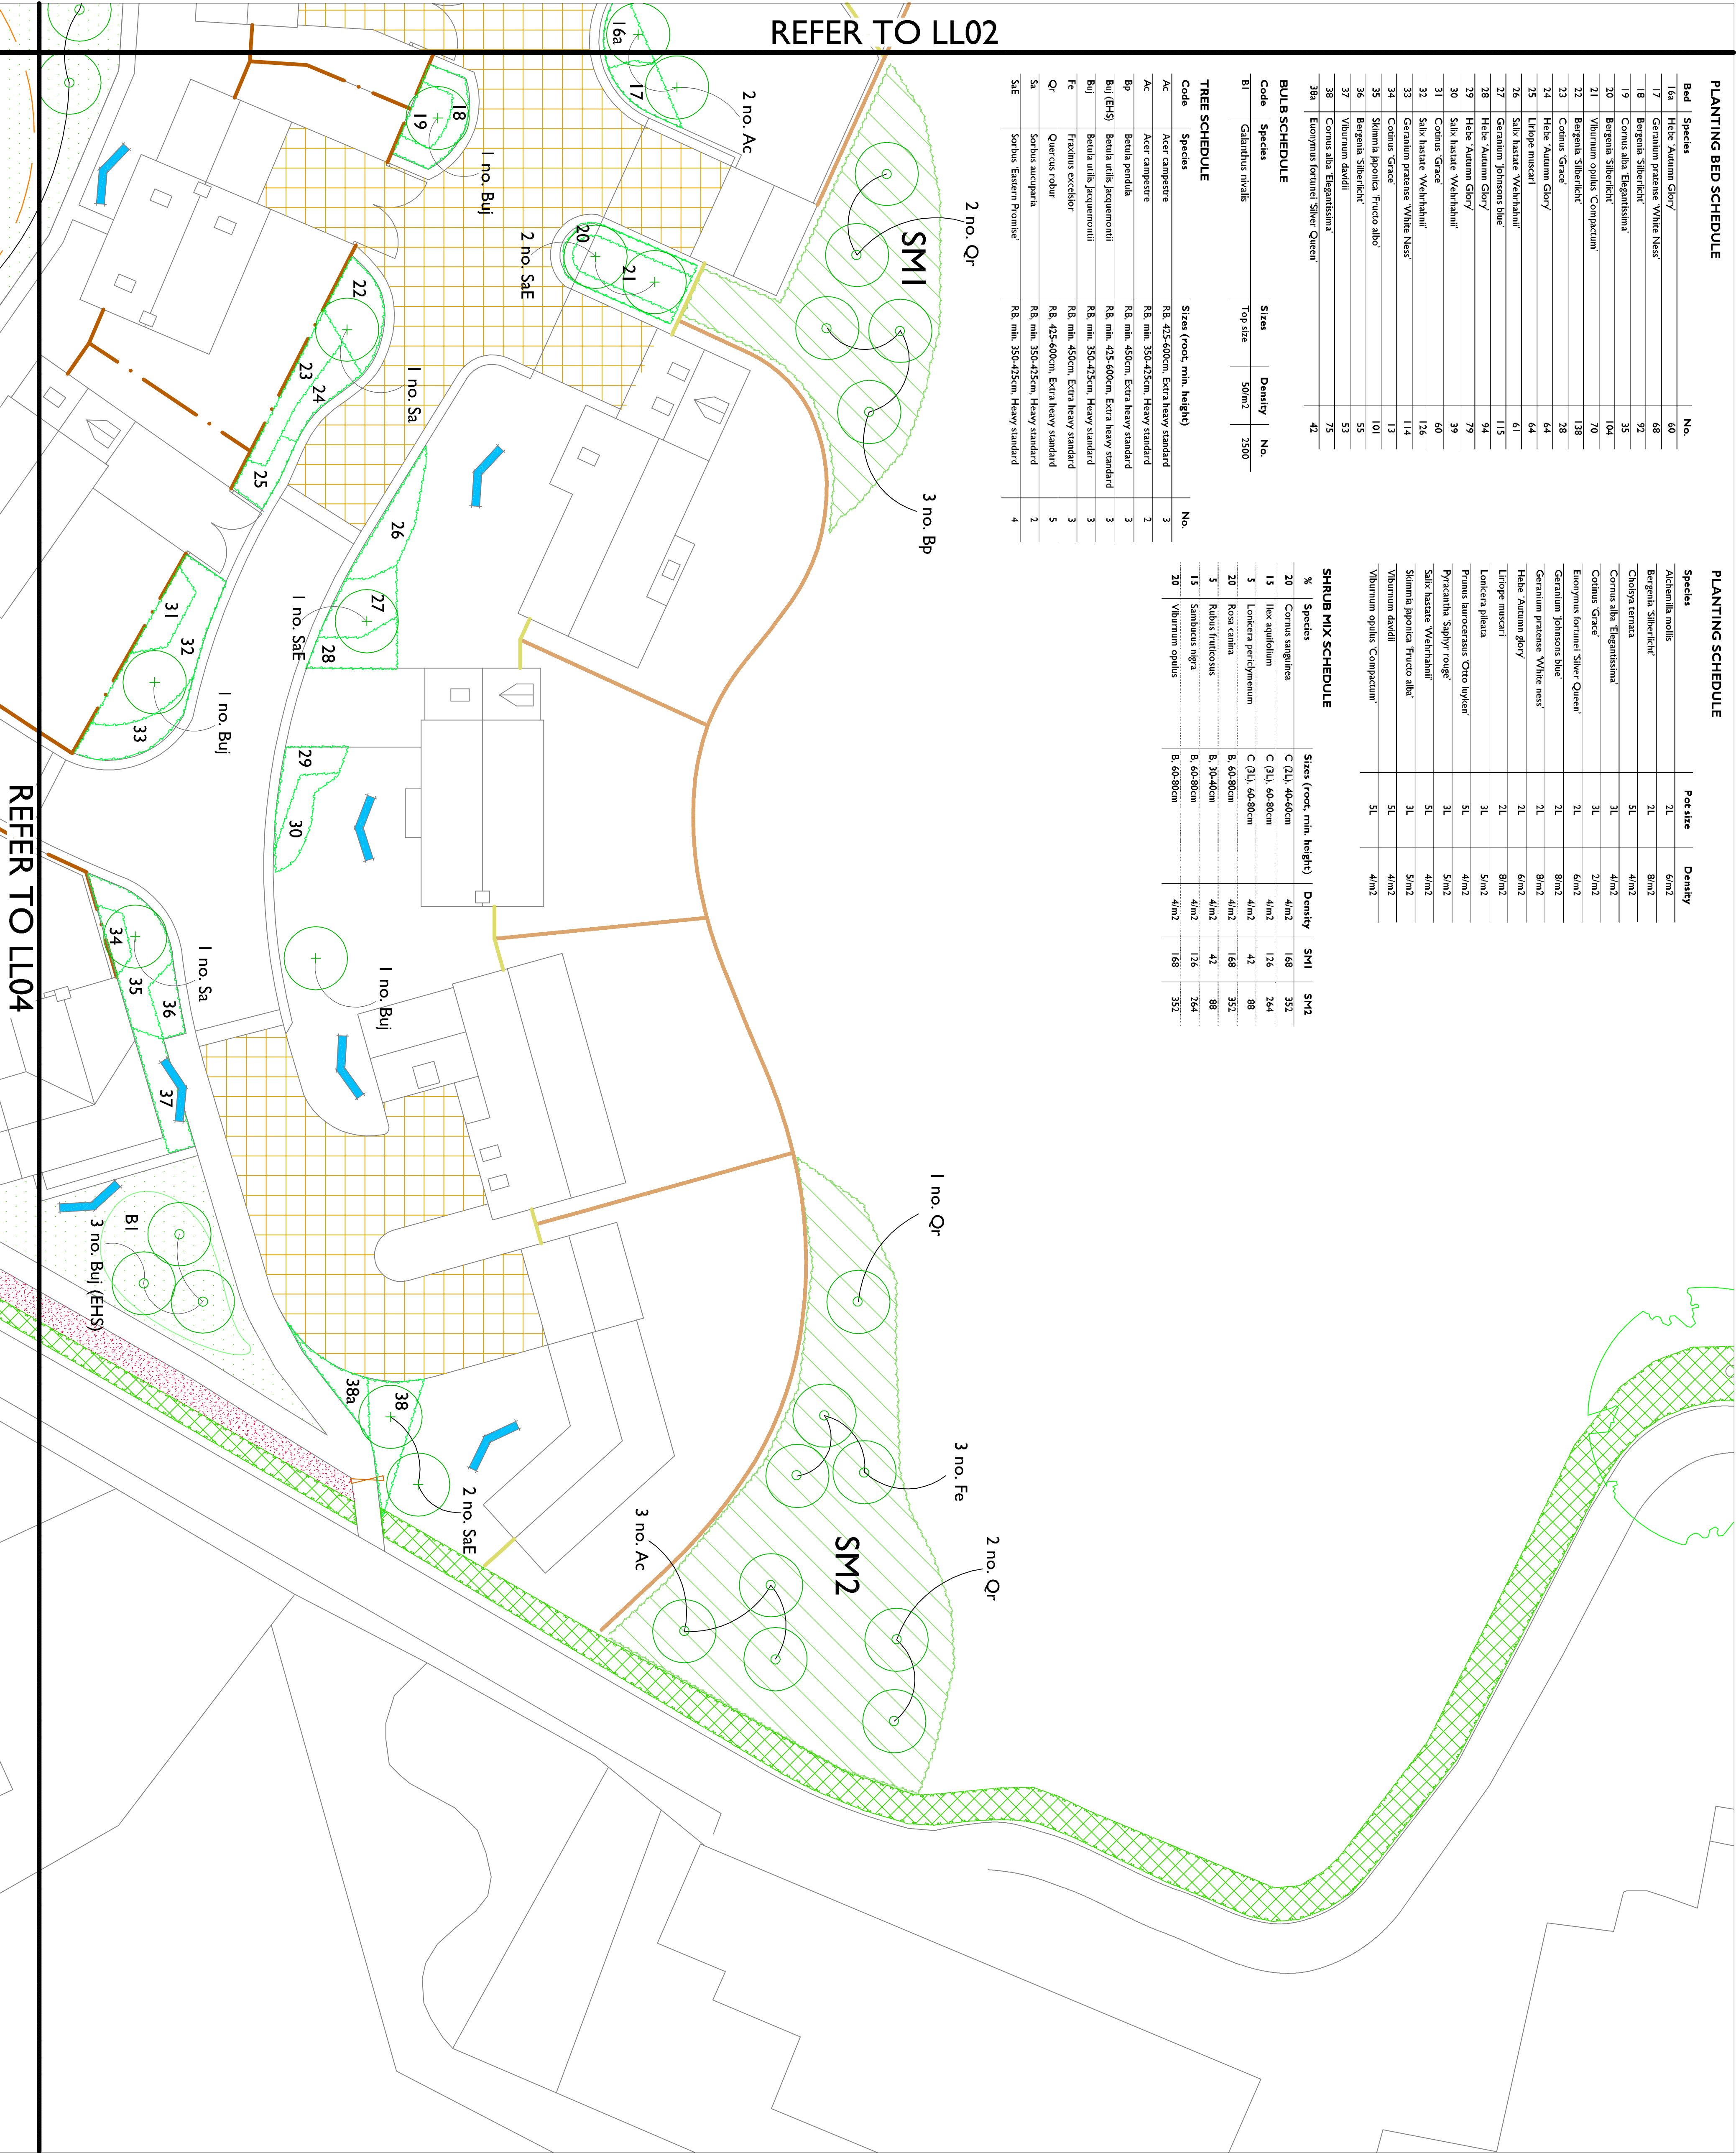


KEY

- Existing tree to be retained
- Proposed tree planting (Heavy Standard)
- Proposed tree planting (Extra Heavy Standard)
- Existing hedge/row to be retained
- Proposed ornamental planting
- Proposed native shrub mix
- Proposed built planting
- Wildflower seed 'Country Lane Meadow' and 'Companion Annual' mix from Landlife or similar and approved.

- Score faced retaining wall
- Score wall (1.1m high)
- Timber fence (1.2m high)
- Timber fence (1.8m high)
- Timber fence (1.8m high) set within stone piers
- Bound gravel surface and timber bollards to protect trees
- Change of surface e.g. sets or tar and chipp

Grass seed to be used for rear gardens and turf for the front. All other landscaped areas (eg. Central Green) to be grass seed except where otherwise specified.

Housing layout extracted from the architects drawings.

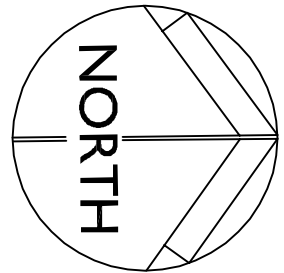

SMEEDEN
FOREMAN

Project

Hurst Green

Title

NE Landscape Layout

Scale

1:200@A1

Drawn by

AC

Date

Sept 2012

Checked

CX

Project No.

LL03

Drawing No.

SF 2007

Rev

Landscape Architects - Urban Designers

Ecologists - Horticulturists

Somerset House, Low Moor Lane, Somerton,
Kireabonough, N. Yorks HG5 9JB
T: 01423 863369 Fax: 01423 313107
Email: office@smeedenforeman.co.uk
www.smeedenforeman.co.uk