


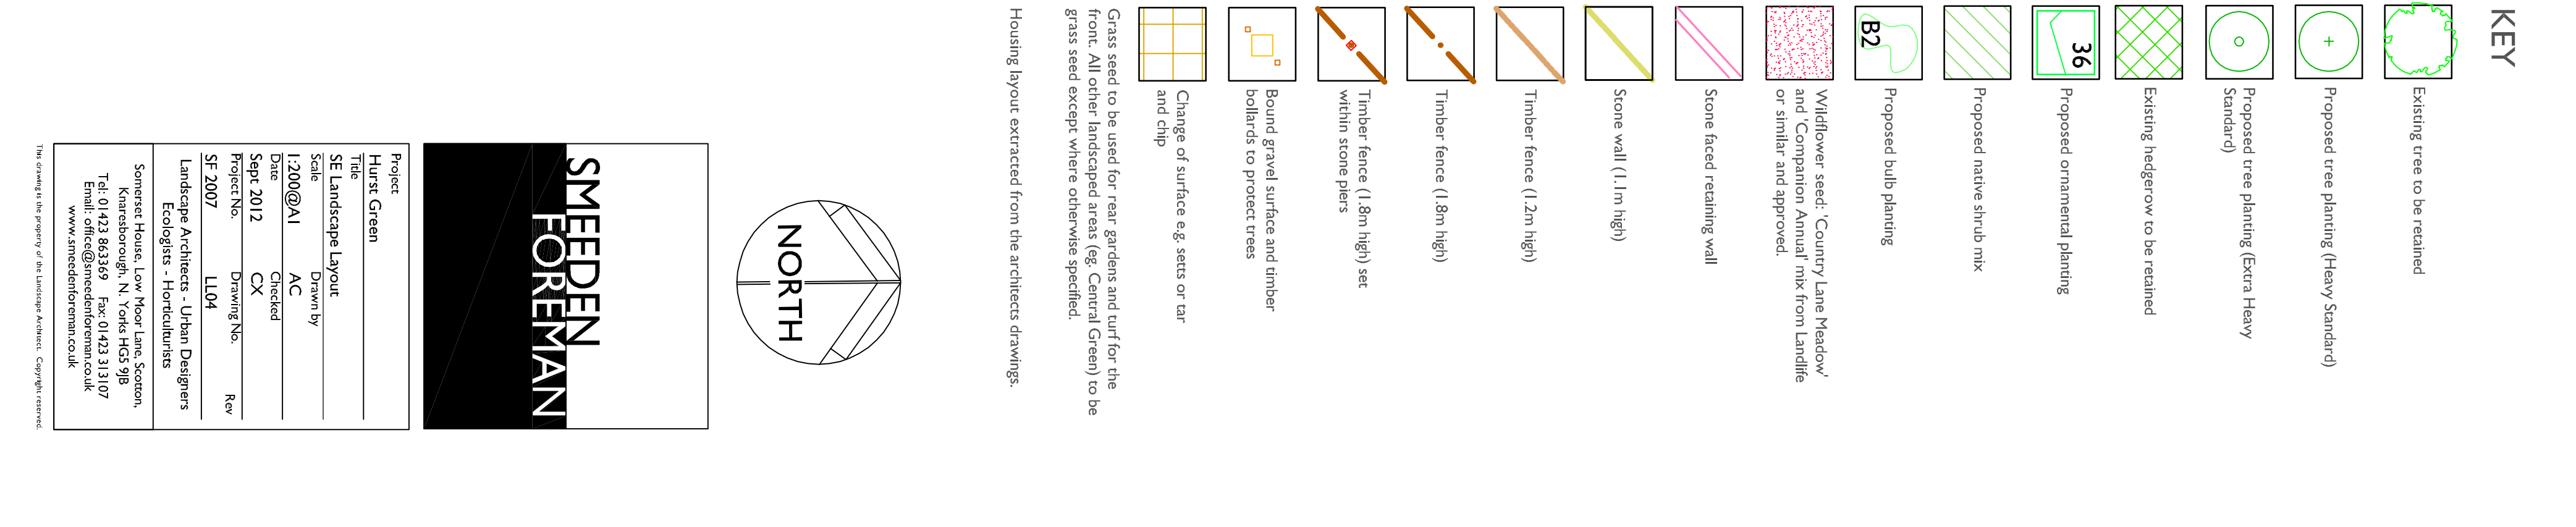

PLANTING BED SCHEDULE			
Bed	Species		No.
39	Viburnum davidii		71
40	Cedrus 'Green'		9
41	Prunus buxeroceras 'Oro Iuyken'		68
42	Geranium 'Johnson's blue'		148
43	Liriodie muscari		100
44	Lonicera plicata		85
45	Achillea millefol		115
46	Bergenia 'Silverclit'		72
47	Not used		-
48	Bergenia 'Silverclit'		53
49	Prunus buxeroceras 'Oro Iuyken'		91
50	Hebe 'Autumn glory'		41
51	Slumia japonica 'Fragro albo'		123
52	Cornus alba 'Elegantissima'		68
53	Prunus buxeroceras 'Oro Iuyken'		40
53a	Hebe 'Autumn glory'		50
54	Prunus buxeroceras 'Oro Iuyken'		74
55	Pyracantha 'Sagely range'		70
56	Pyracantha 'Sagely range'		63
57	Prunus buxeroceras 'Oro Iuyken'		35
TREE SCHEDULE			
Code	Species	Sizes (root min, height)	No.
Ac	Acer campestre	R8, min, 350-425cm, Heavy standard	1
Bp	Betula pendula	R8, min, 450cm, Extra heavy standard	5
Bp	Betula pendula	R8, min, 350-425cm, Heavy standard	1
Buy (Hb)	Betula with Jacquemontii	R8, min, 450cm, Extra heavy standard	3
Qr	Quercus robur	R8, 425-600cm, Extra heavy standard	2
Sa	Sorbus aucuparia	R8, min, 350-425cm, Heavy standard	3
SeE	Sorbus 'Eckstein Promise'	R8, min, 350-425cm, Heavy standard	1

PLANTING BED SCHEDULE			
Bed	Species		No.
39	Viburnum davidii		71
40	Cedrus 'Green'		9
41	Prunus buxifera 'Oro luyken'		68
42	Geranium 'Johnson's blue'		148
43	Lirioden japonica		100
44	Lonicera japonica		85
45	Artemisia mollis		115
46	Bergenia 'Silverclit'		72
47	Not used		-
48	Bergenia 'Silverclit'		53
49	Prunus buxifera 'Oro luyken'		91
50	Hebe 'Autumn glory'		41
51	Stimulia japonica 'Frago albo'		123
52	Cornus alba 'Elegantissima'		68
53	Prunus buxifera 'Oro luyken'		40
53a	Hebe 'Autumn glory'		50
54	Prunus buxifera 'Oro luyken'		74
55	Pyracantha 'Sagely range'		70
56	Pyracantha 'Sagely range'		63
57	Prunus buxifera 'Oro luyken'		35
TREE SCHEDULE			
Code	Species	Sizes (root min, height)	No.
Ac	Acer campestre	R8, min, 350-425cm, Heavy standard	1
Bp	Betula pendula	R8, min, 450cm, Extra heavy standard	5
Bp	Betula pendula	R8, min, 350-425cm, Heavy standard	1
Buy (H8)	Betula with Jacquemontii	R8, min, 450cm, Extra heavy standard	3
Qr	Quercus robur	R8, 425-600cm, Extra heavy standard	2
Sa	Sorbus aucuparia	R8, min, 350-425cm, Heavy standard	3
Se	Sorbus 'Eckert Promise'	R8, min, 350-425cm, Heavy standard	1