


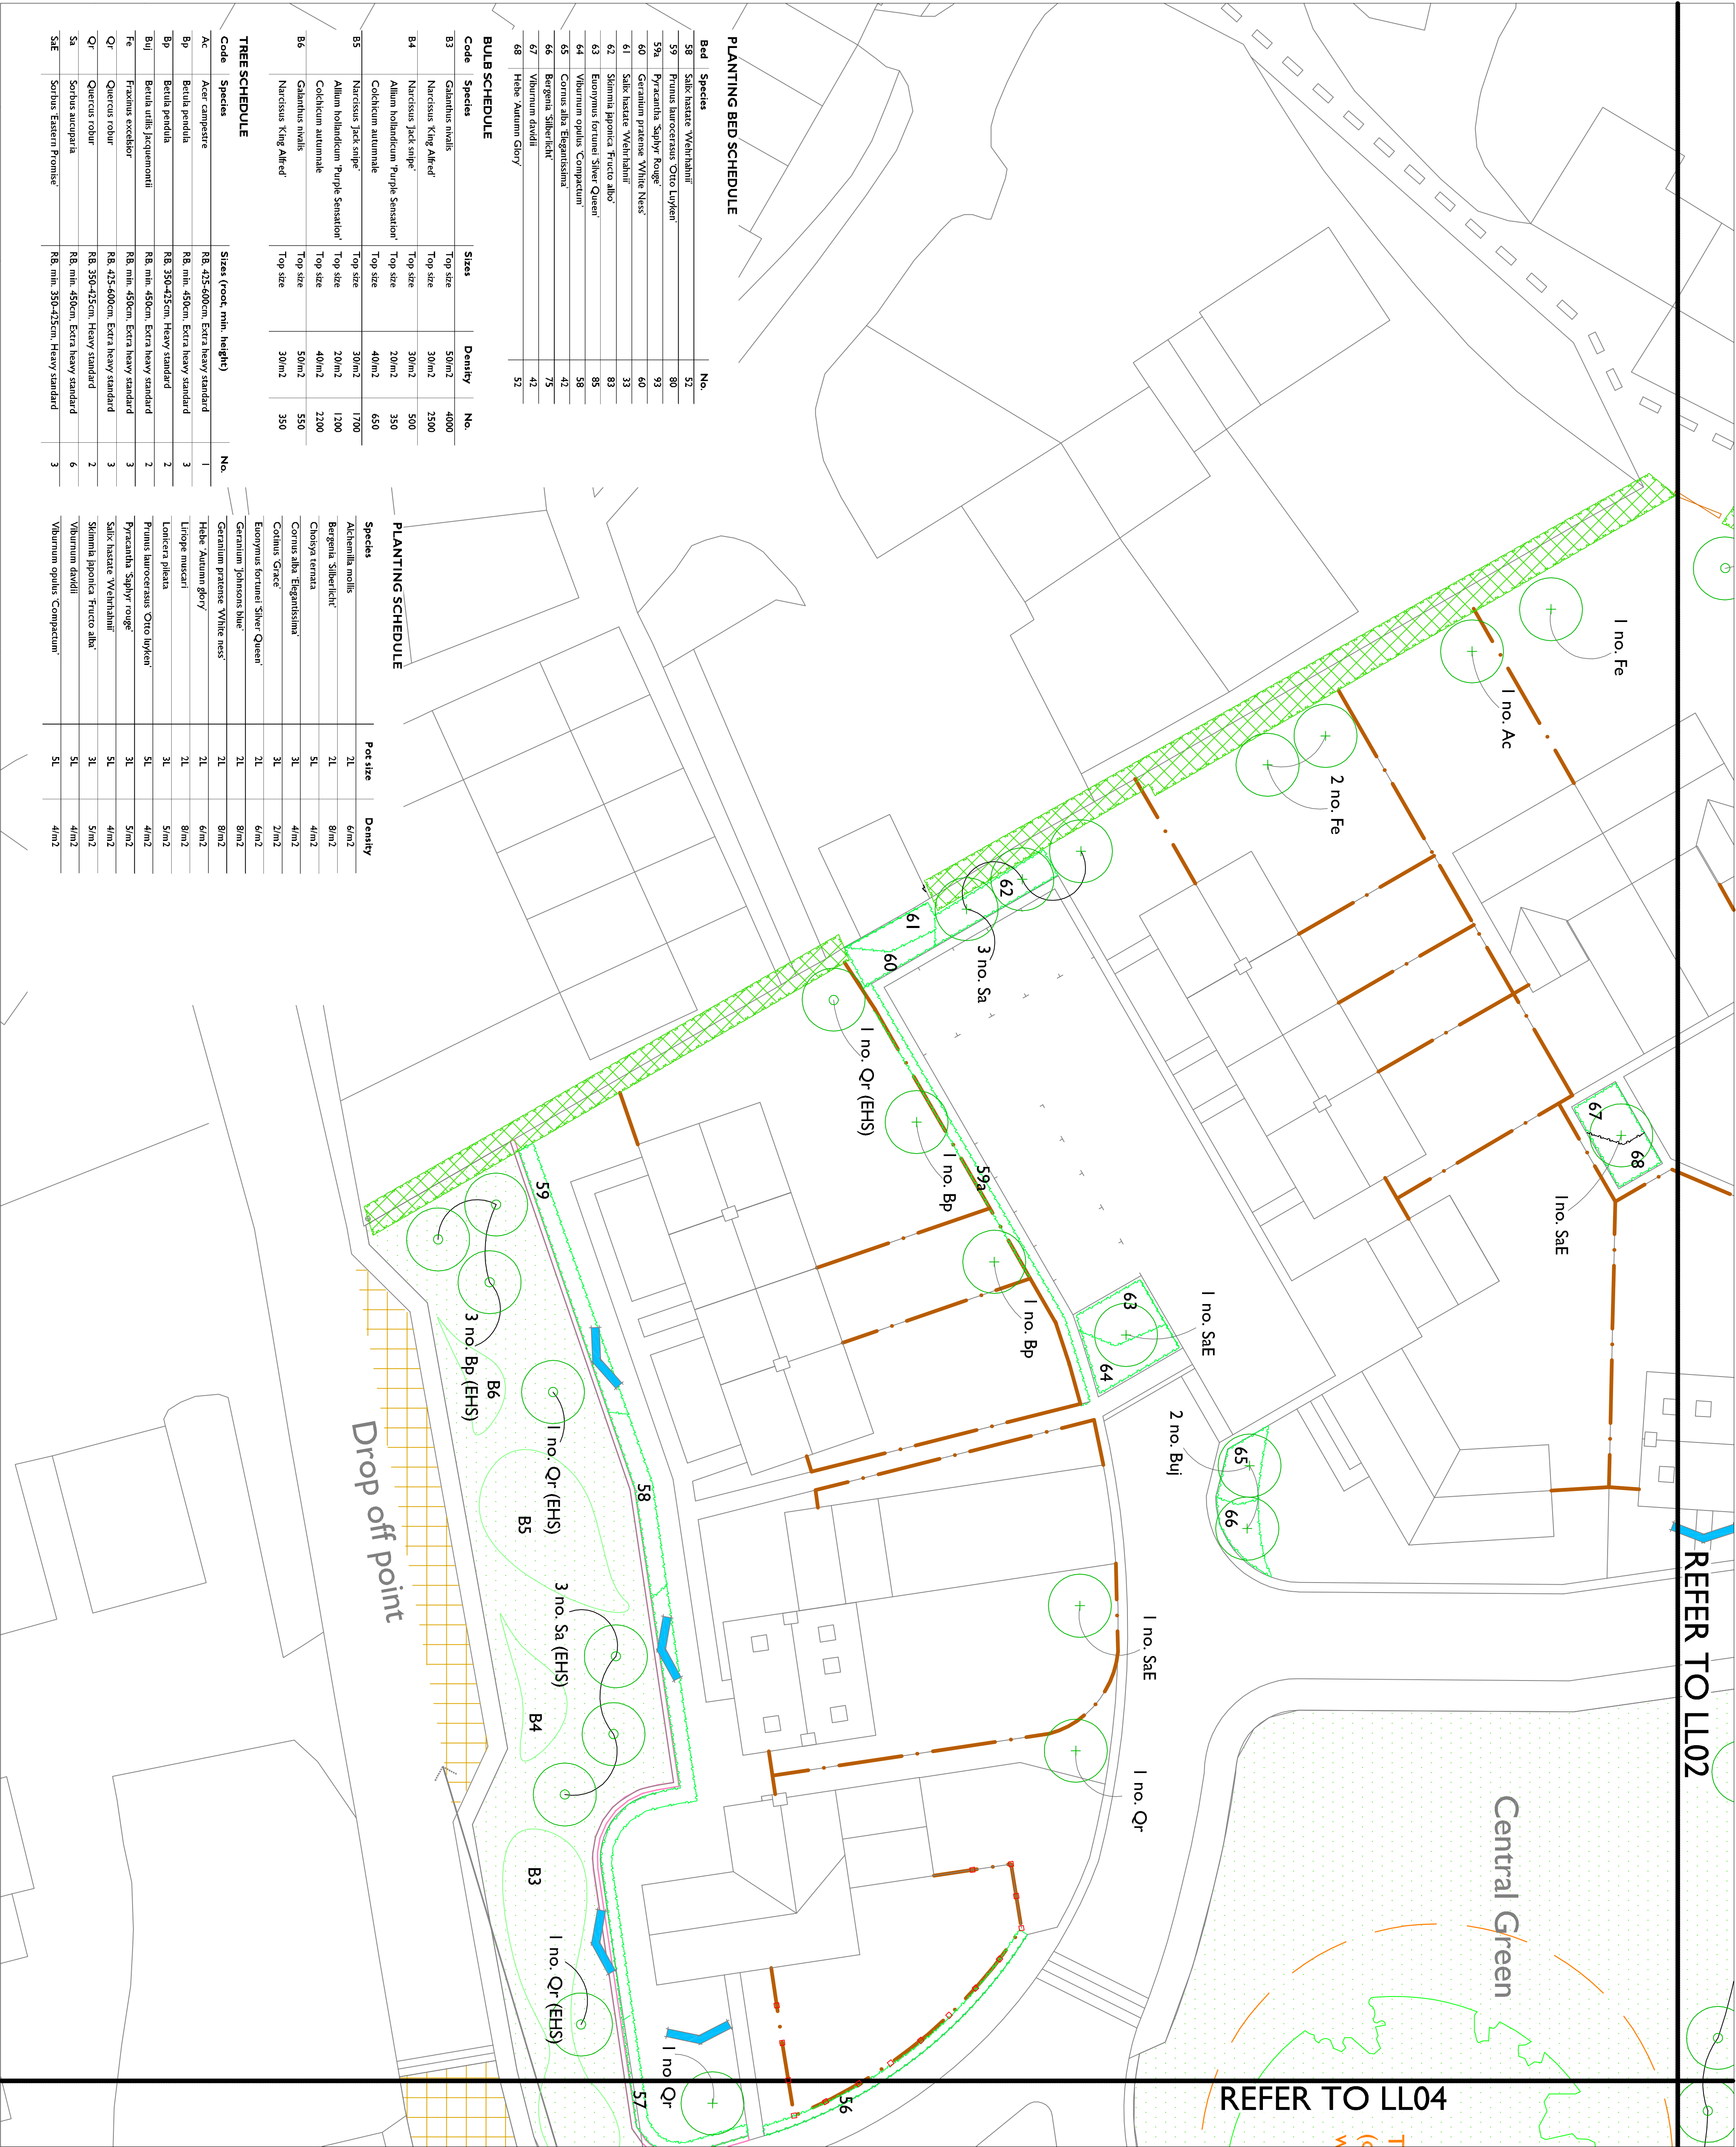


KEY

- Existing tree to be retained
- Proposed tree planting (Heavy Standard)
- Proposed tree planting (Extra Heavy Standard)
- Existing hedge/row to be retained
- Proposed ornamental planting
- Proposed native shrub mix
- Proposed built planting
- Wildflower seed 'Country Lane Meadow' and 'Companion Annual' mix from Landlife or similar and approved.
- Stone faced retaining wall
- Stone wall (1.1m high)
- Timber fence (1.2m high)
- Timber fence (1.8m high)
- Timber fence (1.8m high) set within stone piers
- Bound gravel surface and timber bollards to protect trees
- Change of surface e.g. seers or tar and chip

Grass seed to be used for rear gardens and turf for the front. All other landscaped areas (eg Central Green) to be grass seed except where otherwise specified.

Houbling layout extracted from the architects drawings.

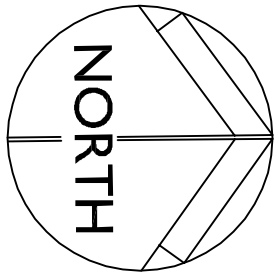

SPEEDEN FOREMAN

Project			
Hurst Green			
SW Landscape Layout			
Scale	1:200@A1	Drawn by	AC
Date	Sept 2012	Checked	CK
Project No.	LL05	Drawing No.	Rev
Rev	01	Rev	01
Landscape Architects - Urban Designers			
Ecologists - Horticulturists			
Somerset House, Low Moor Lane, Scorton, Knaresborough, N. Yorks HG5 9JB			
Tel: 01423 863369 Fax: 01423 313107			
Email: office@speedenforeman.co.uk			
www.speedenforeman.co.uk			