

Whalley Road, Hurst Green.



Front Elevation




Front Elevation




Rear Elevation

320120964P

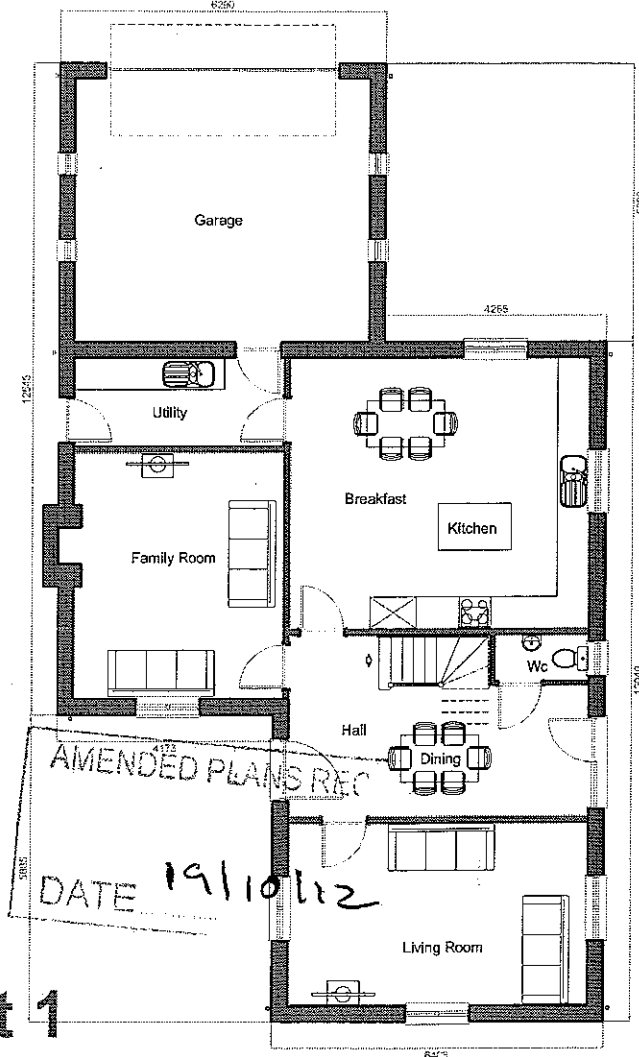

Plot 1

Ground Floor Plan

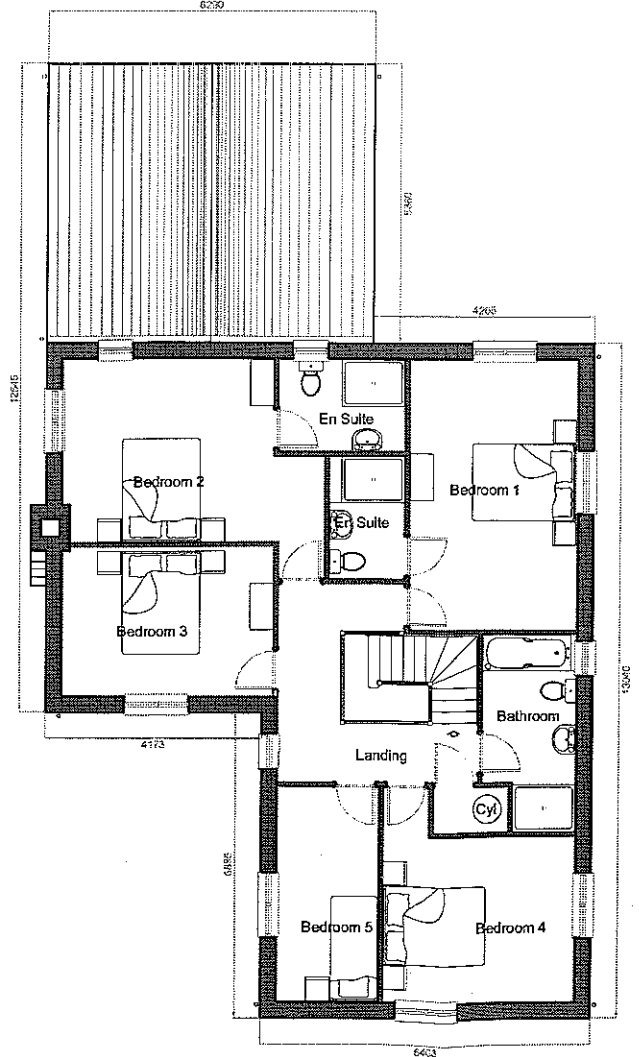

First Floor Plan

2115 SqFt




Side Elevation

A	CT	Dimensions added for planning	15.10.12
Rev	By	Note	Date




PROJECT	Whalley Road, Hurst Green
TITLE	Plot 1 Plans & Elevations
CLIENT	Stonyhurst College
DATE	15.10.2012
SCALE	1:100@A2
PROJECT NO.	Y81:781.00
DESIGNER	SH
CHECKED	PR

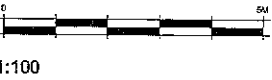


Whalley Road, Hurst Green.




3.0120964p

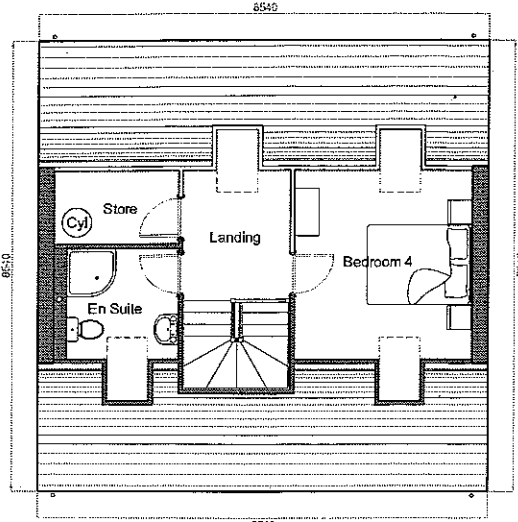

Second Floor Plan

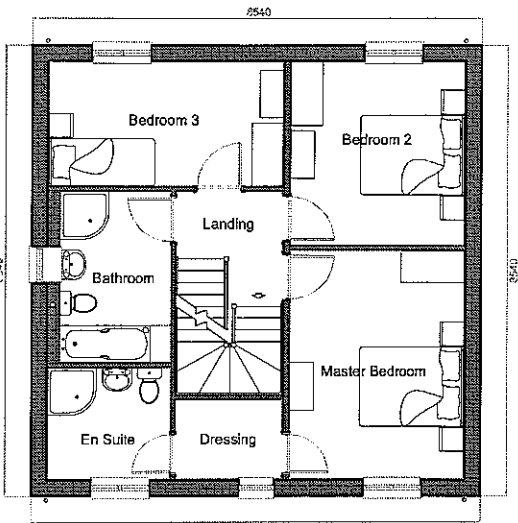

First Floor Plan

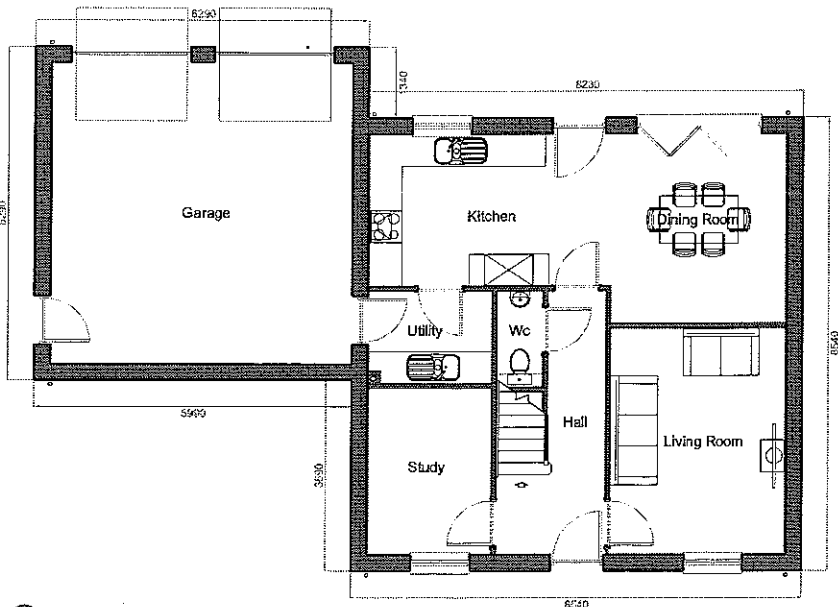


Ground Floor Plan

Plot 2

1635 SqFt

AMENDED PLANS RECEIVED
DATE 19/10/12

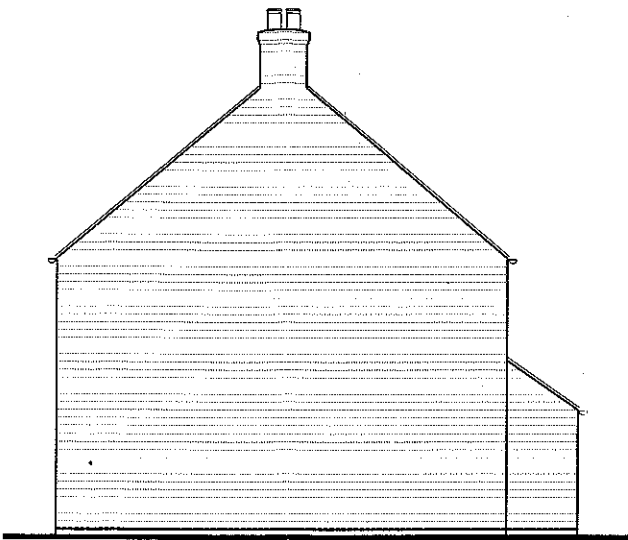

Side Elevation




Rear Elevation



Front Elevation



Side Elevation

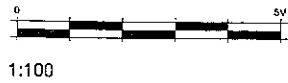

A	CT	Dimensions added for planning	15.10.12
Rev	By	Note	Date



53 The Tannery, Lawrence Street, York, YO10 3WH T: 01904 652772
F: 01904 653779 E: mail@pra-architects.com W: www.pra-architects.com

PROJECT Whalley Road Hurst Green
TITLE Plot 2 Plans & Elevations
CLIENT Stonyhurst College
DATE 15.10.2012 SCALE 1:100@A2
DWG. NO. Y81:781.00 REVISION A
DRAWN SH CHECKED PR
DO NOT SCALE FROM DRAWINGS, ANY DISCREPANCIES TO BE NOTIFIED TO THE ARCHITECTS. COPYRIGHT RESERVED


Whalley Road, Hurst Green.




Front Elevation




Rear Elevation

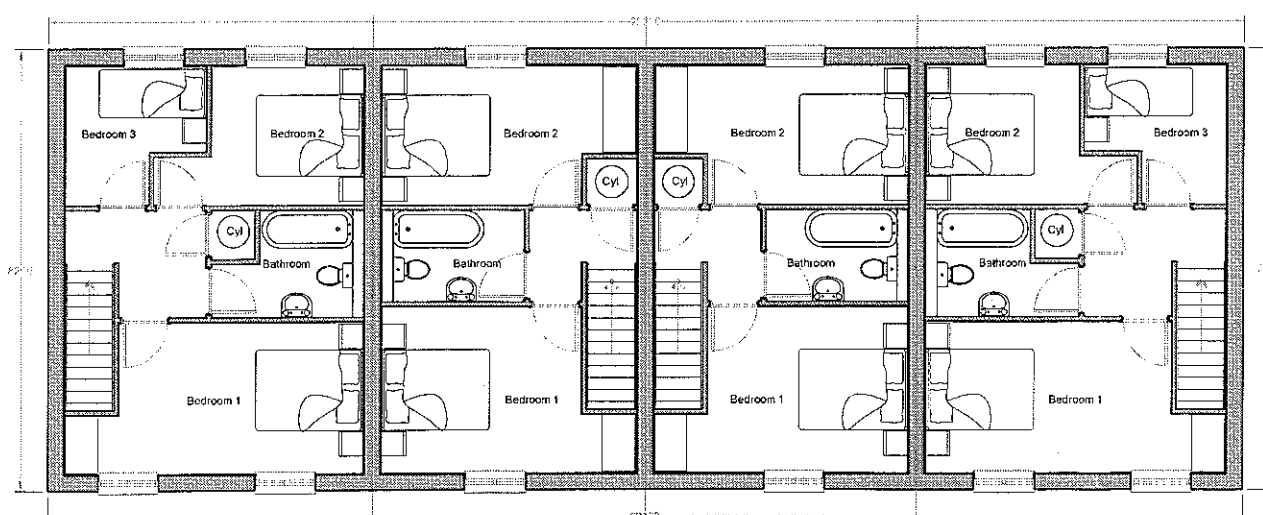

First Floor Plan

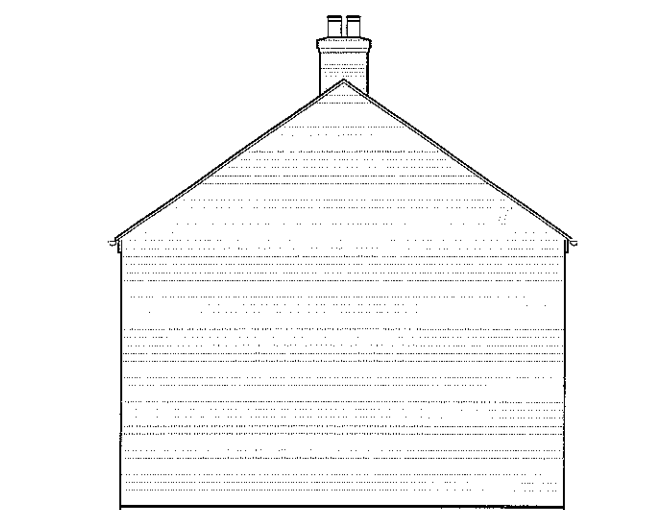

Side Elevation

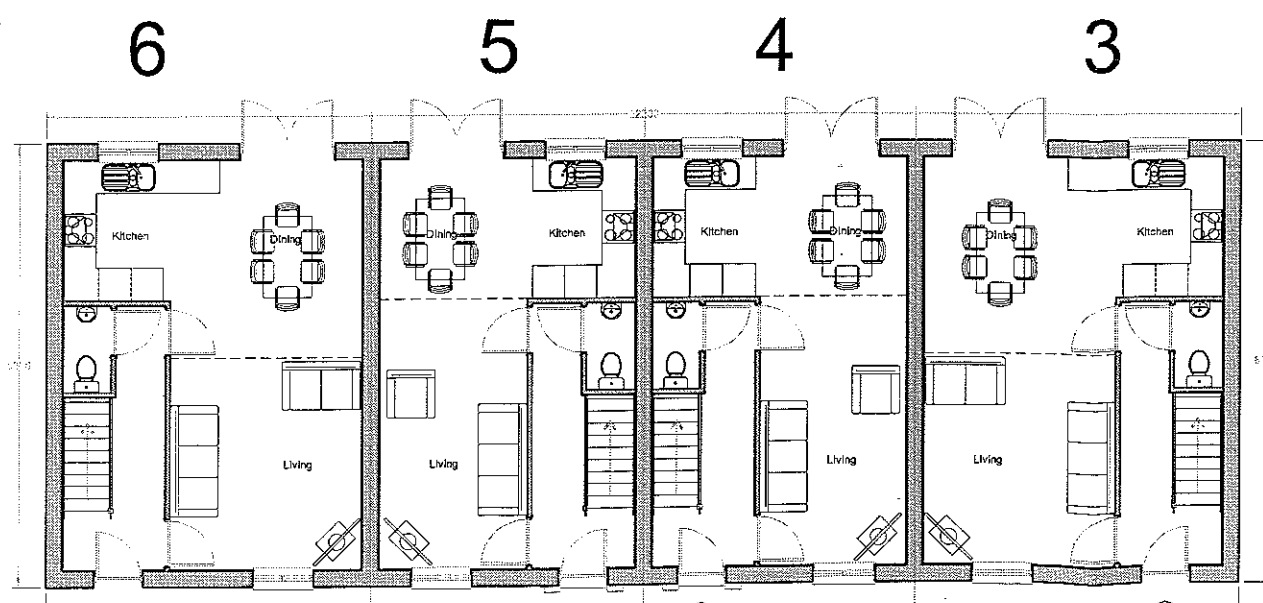

Ground Floor Plan

3336 SqFt

Plots 3&6: 904 SqFt

Plots 4&5: 764 SqFt

Plots 3-6

3-0120964P

AMENDED PLANS RECEIVED

DATE 15/10/12

Rev	By	Note	Date
A	CT	Dimensions added for planning	15.10.12



13 The Terrace, Lancaster LA1 1YH. T: 01524 653713
F: 01524 653773 E: mal@pra-architects.com W: www.pra-architects.com

Project Whalley Road, Hurst Green

Title Plots 3-6 Plans & Elevations

Client Stonyhurst College

Date 15.10.2012

Scale 1:100@A2

Drawn Y81:781.00

Checked A

Drawn SH

Checked PR

DO NOT SCALE FROM DRAWINGS. ALL DIMENSIONS TO BE NOTIFIED TO THE ARCHITECTS. COPYRIGHT RESERVED



1:100


Whalley Road, Hurst Green.




Front Elevation




Rear Elevation

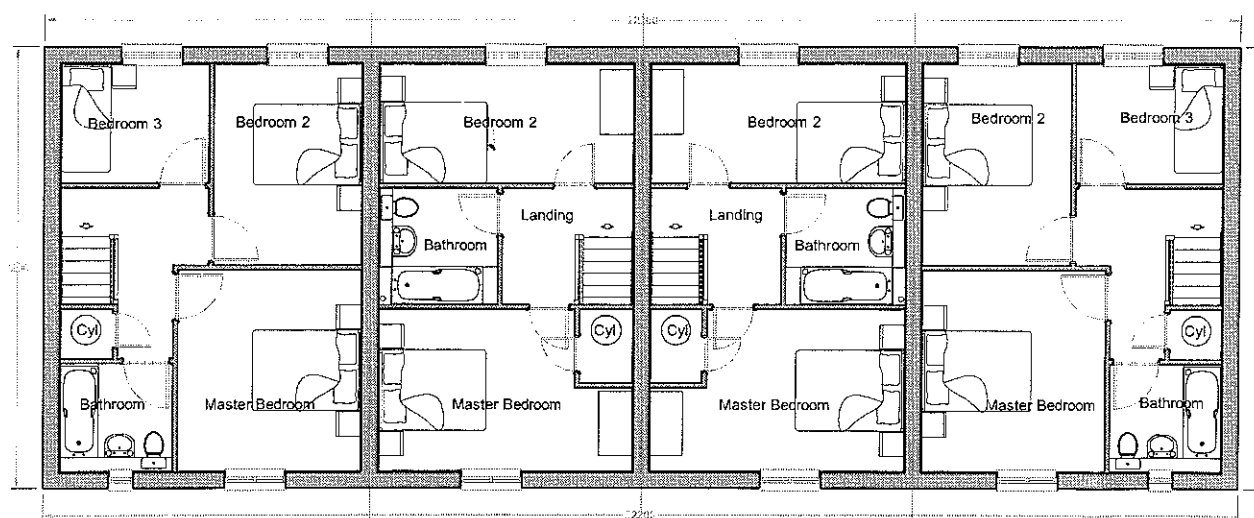

First Floor Plan

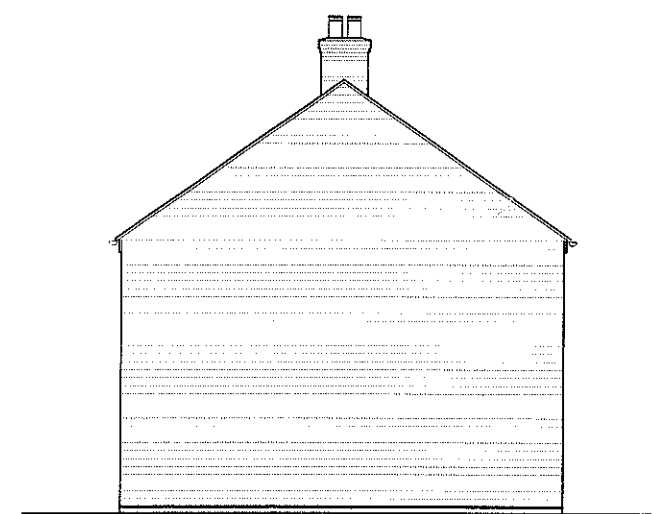


Side Elevation

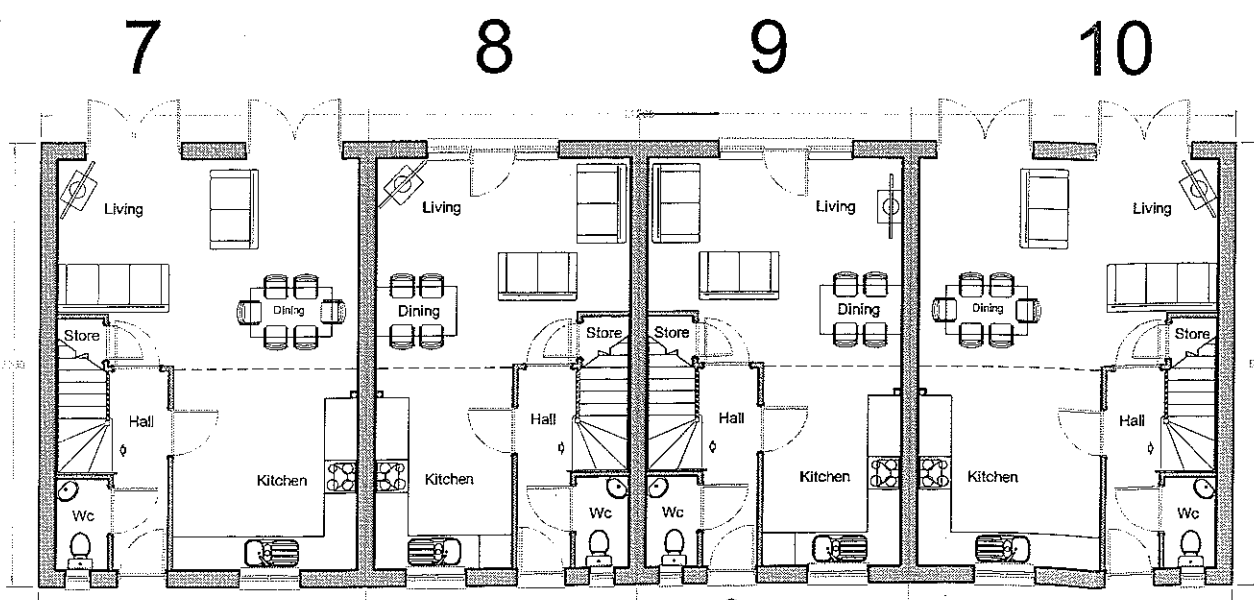

Ground Floor Plan

3336 SqFt

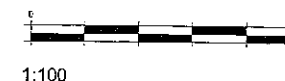

320120964P

AMENDED PLANS RECEIVED

DATE 19/10/12

Plots 7&10: 904 SqFt

Plots 8&9: 764 SqFt

Plots 7-10


A	CT	Dimensions added for planning	15/10/12
Rev	By	Note	Date

PRA ARCHITECTS
 53 The Tannery, Lawrence Street, York YO1 2PH T: 01904 653777
 E: info@pra-architects.com W: www.pra-architects.com


PROJECT	Whalley Road, Hurst Green
NO. 2	Plots 7-10 Plans & Elevations
CLIENT	Stonyhurst College
DATE	15.10.2012
SCALE	1:100@A2
REF NO	Y81:781.00
DESIGN	SH
CHECKED	PR

DO NOT SCALE FROM DRAWINGS. ANY DISCREPANCIES TO BE NOTIFIED TO THE ARCHITECTS. COPYRIGHT RESERVED


Whalley Road, Hurst Green.

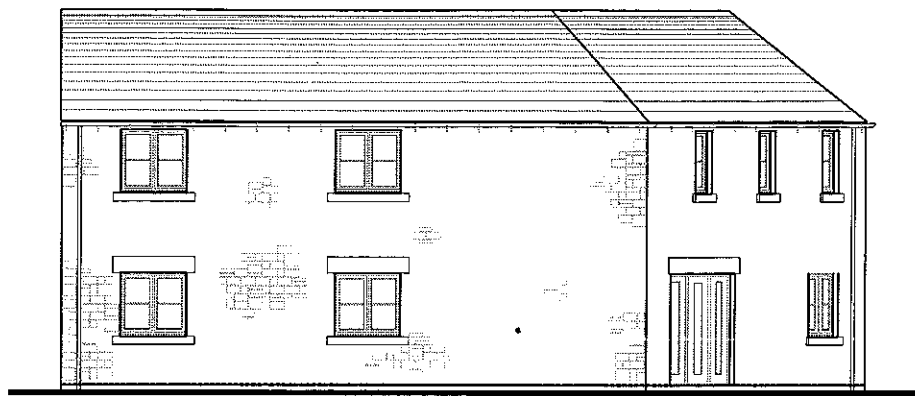


Front Elevation

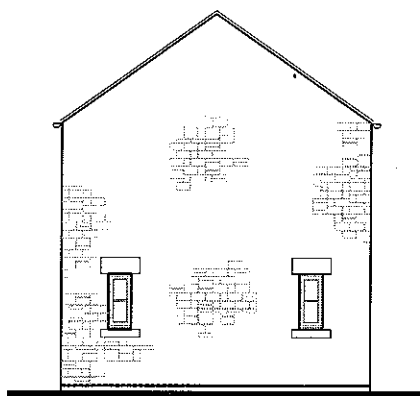

Side Elevation

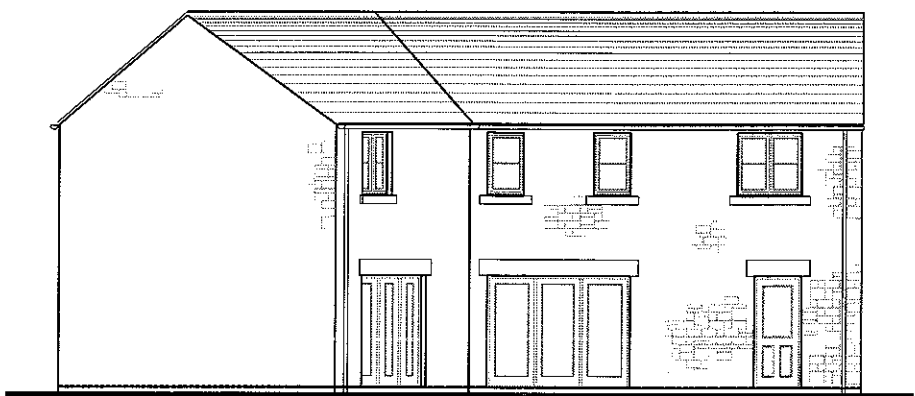


Rear Elevation

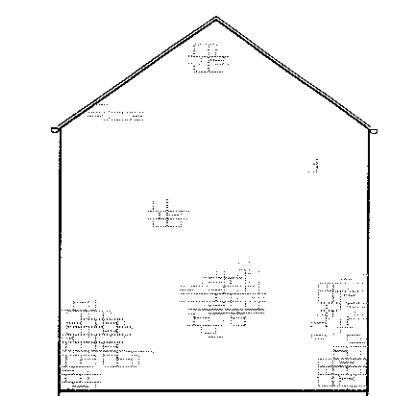


Side Elevation


3201209647

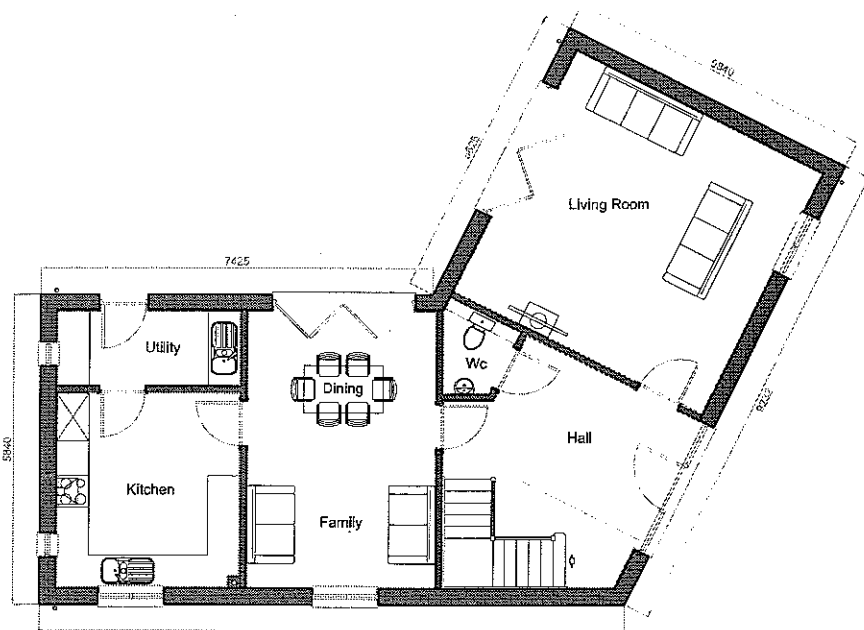

Ground Floor Plan

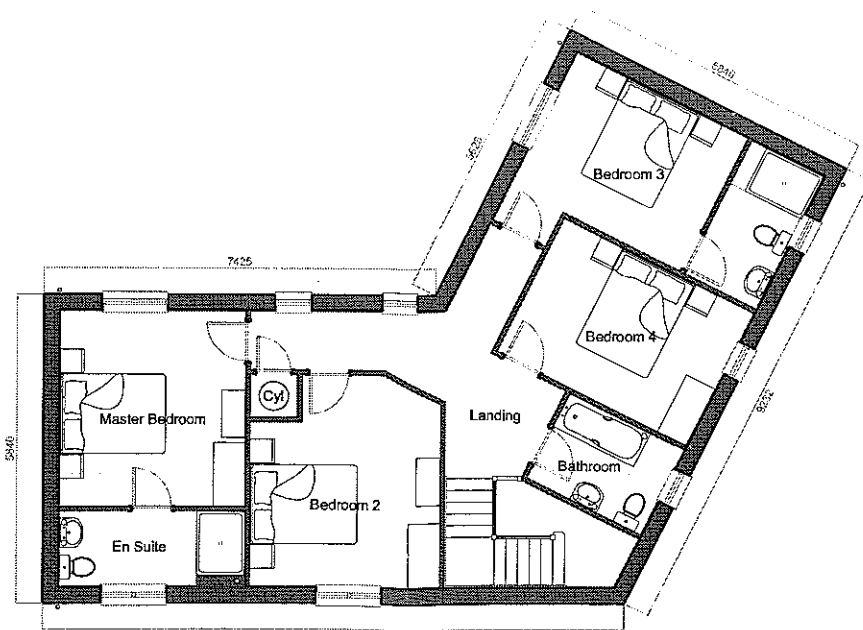

First Floor Plan

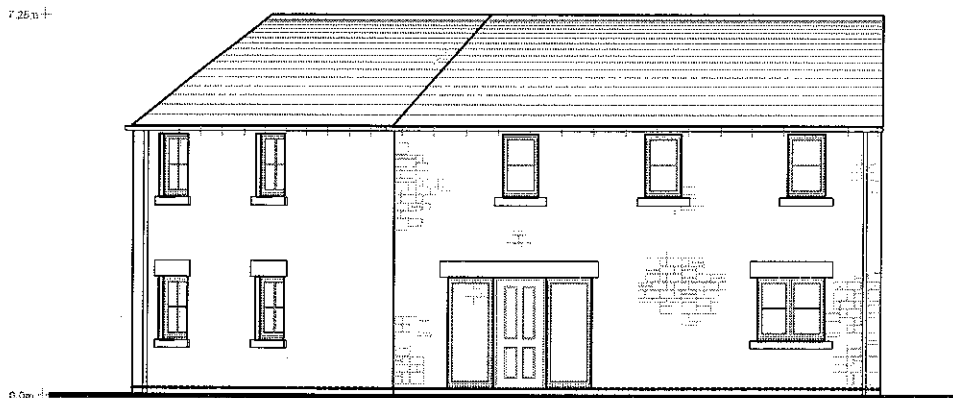

Front Elevation

A	CT	Dimensions added for planning	15.10.12
Rev	By	Note	Date



53 The Terrace, Lawrence Street, York, YO1 3WA. T: 01904 553112
F: 01904 653779 E: info@pra-architects.com W: www.pra-architects.com

PROJECT Whalley Road Hurst Green
TITLE Plot 11 Plans & Elevations
CLIENT Stonyhurst College
DATE 15.10.2012 SCALE 1:100@A2
DRAWN Y81:781.00 REVIEWER A
DESIGNER SH CHECKED PR

DO NOT SCALE FROM DRAWINGS. ANY DISCREPANCIES TO BE NOTIFIED TO THE ARCHITECTS. COPYRIGHT RESERVED.


Plot 11

1790 SqFt




1:100


Whalley Road, Hurst Green.

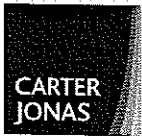

Front Elevation

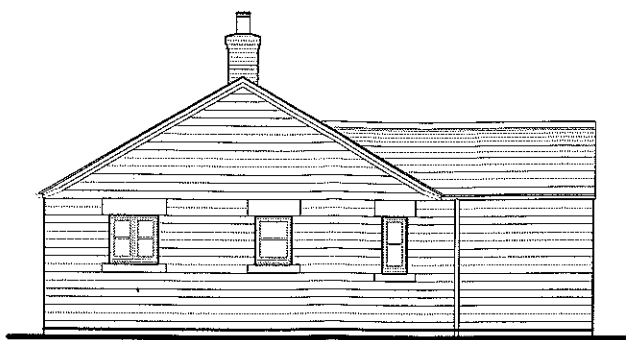


Side Elevation

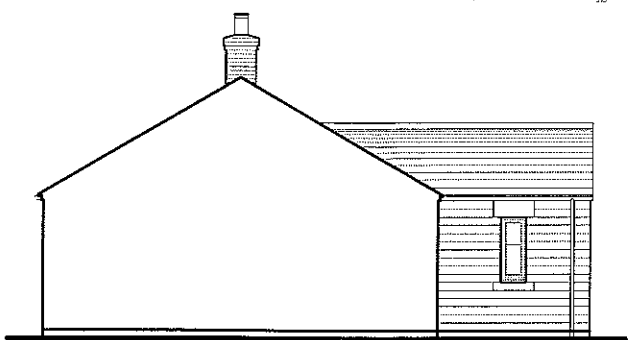


'Inner' Side Elevation



Rear Elevation

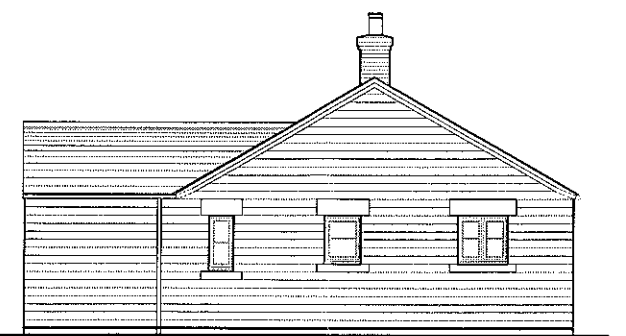


Side Elevation

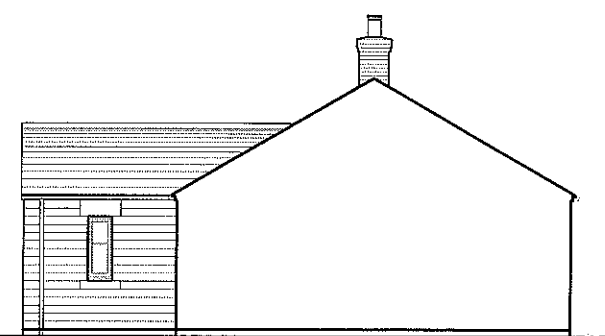


'Inner' Side Elevation

AMENDED PLANS RECEIVED
DATE 19/10/12

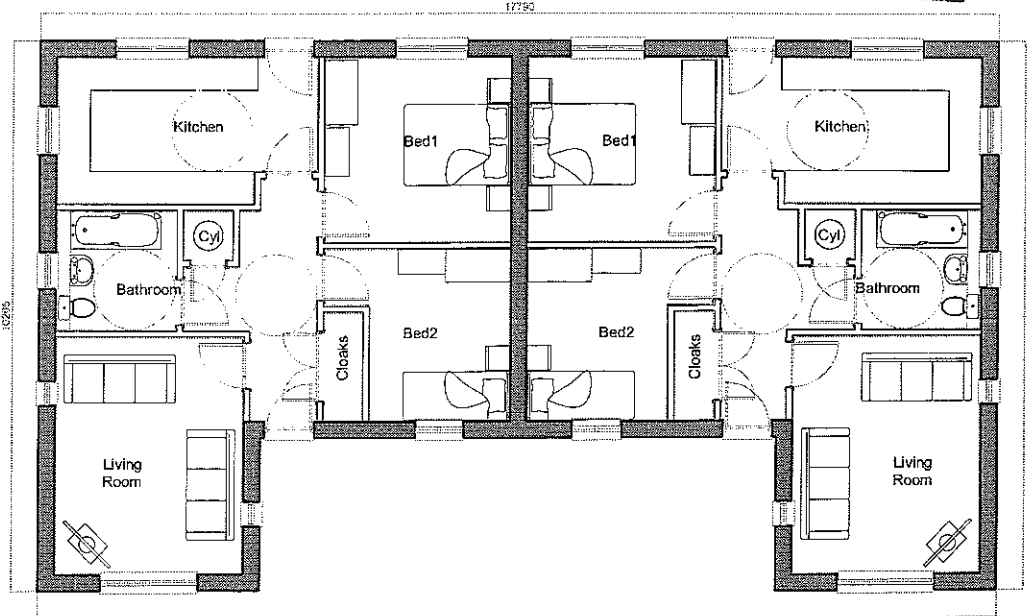

Ground Floor Plan

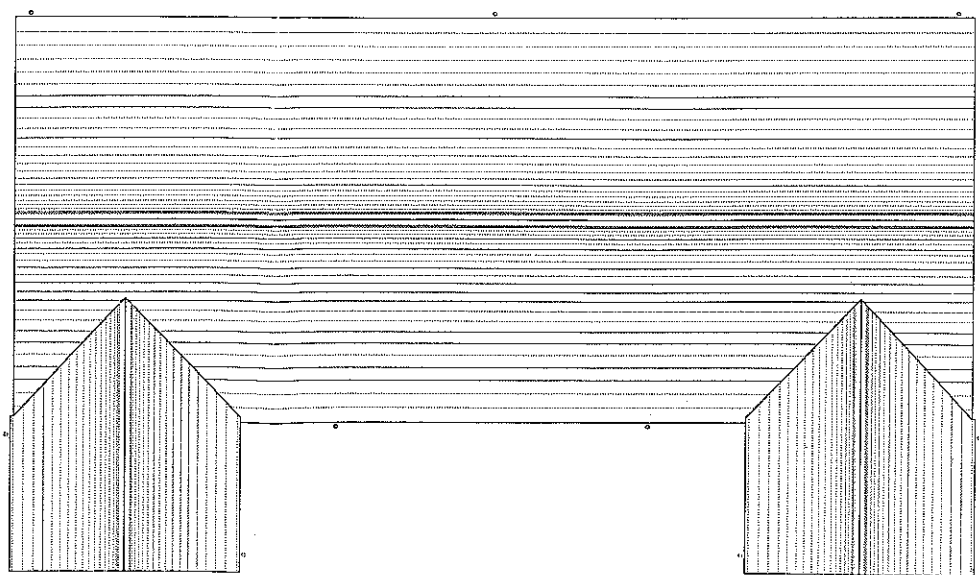

Roof Plan

Plots 12-13

713 / 1426 SqFt



A	CT	Dimensions added for planning	15.10.12
Rev	By	Note	Date



50 The Trenchery, Lawrence Road, York YO1 3WQ. Tel: 01904 353770
Fax: 01904 353779. Email: enquiries@pra-architects.com Web: www.pra-architects.com


PROJECT	Whalley Road Hurst Green
TITLE	Plot 12-13 Plans & Elevations
CLIENT	Stonyhurst College
DATE	15.10.2012
SCALE	1:100@A2
SYMBOLS	Y81:781.00
REVISION	A
DESIGNER	CT
CHECKED	JD

DO NOT SCALE FROM DRAWINGS. ANY DISCREPANCIES TO BE NOTIFIED TO THE ARCHITECTS. COPYRIGHT RESERVED


Whalley Road, Hurst Green.



Front Elevation

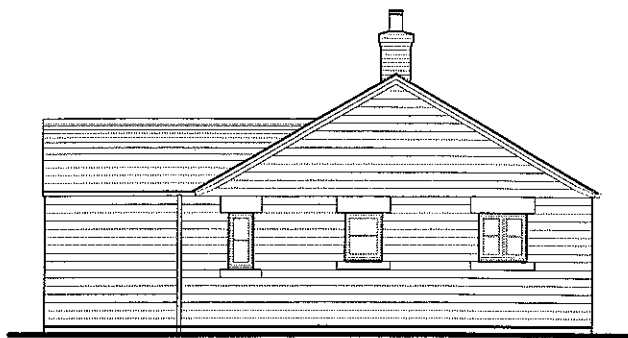


Side Elevation

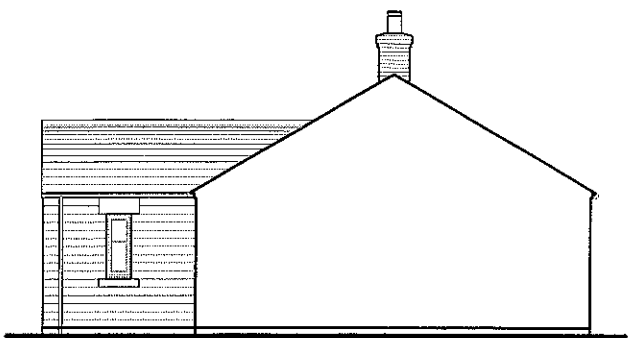


'Inner' Side Elevation



Rear Elevation

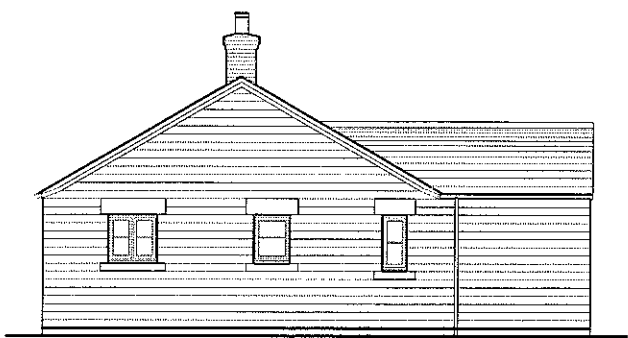


Side Elevation

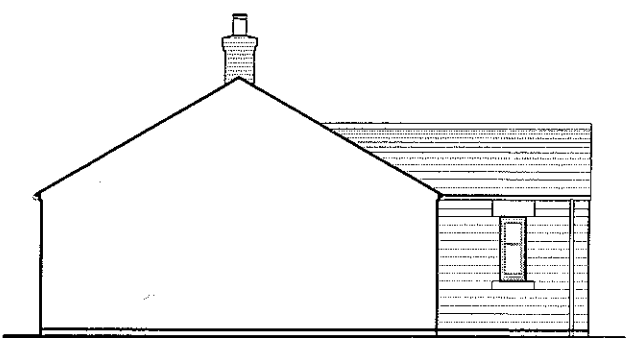

'Inner' Side Elevation

320120964P

AMENDED PLANS RECEIVED
DATE 19/10/12

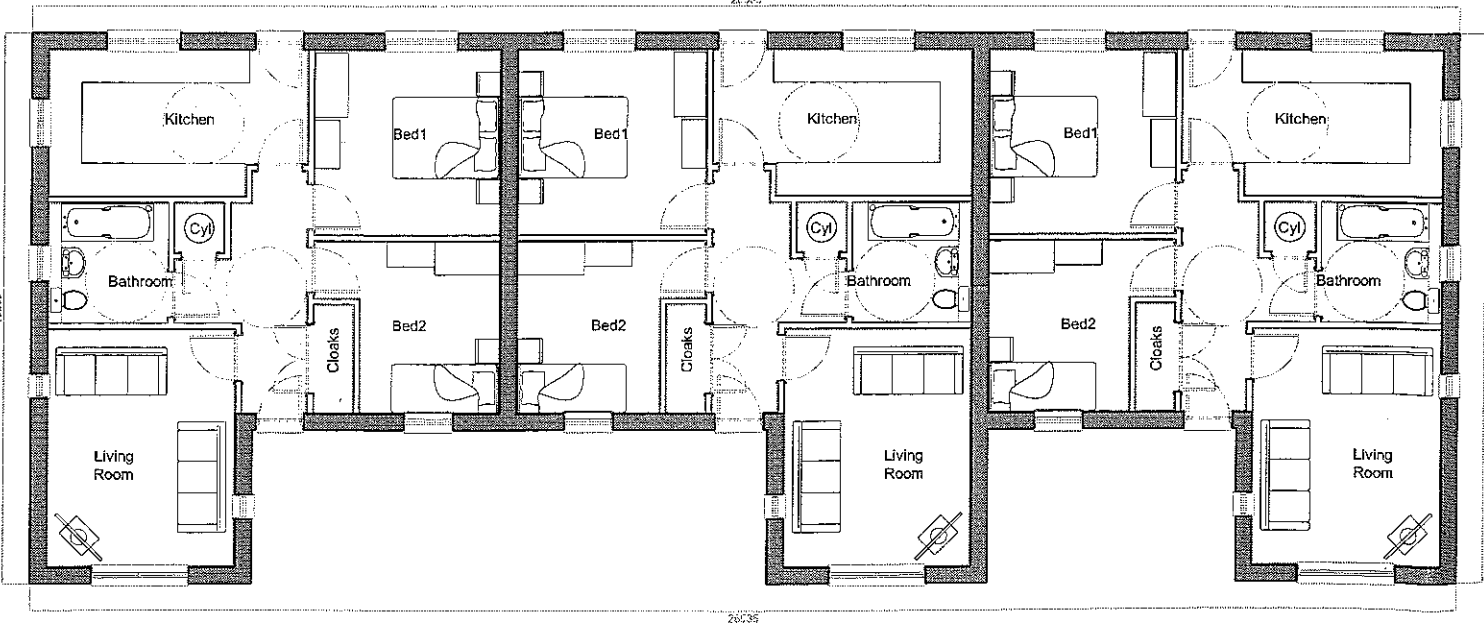

Ground Floor Plan

Plot 14-16

713 / 2139 SqFt



A	CT	Dimensions added for planning	15.10.12
Rev	By	Note	Date





50 The Quadrant, 19th Floor, 10013 NW, New York, NY 10019
Tel: 212 694 3577 Fax: 212 694 3578 Email: info@prarchitects.com


PROJECT	Whalley Road Hurst Green
TITLE	Plot 0 Plans & Elevations
CLIENT	Stonyhurst College
DATE	15.10.2012
SCALE	1:100@A2
ORIGIN	Y81:781.00
REVISION	A
DESIGN	CT
CHECKED	JD

DO NOT SCALE FROM DRAWINGS. ANY DISCREPANCIES TO BE NOTIFIED TO THE ARCHITECTS. COPYRIGHT RESERVED

Whalley Road, Hurst Green.

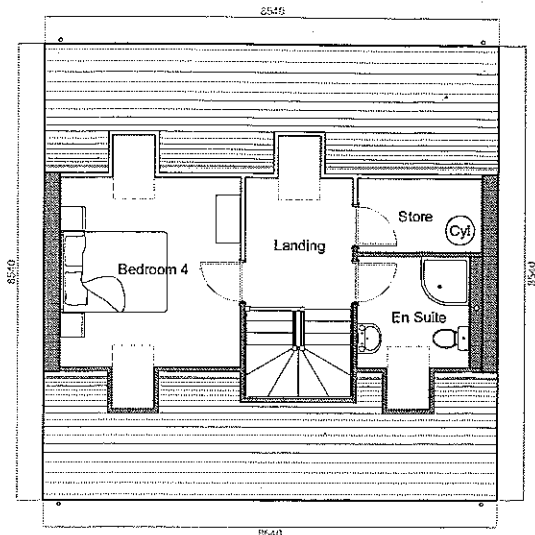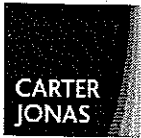


Second Floor Plan

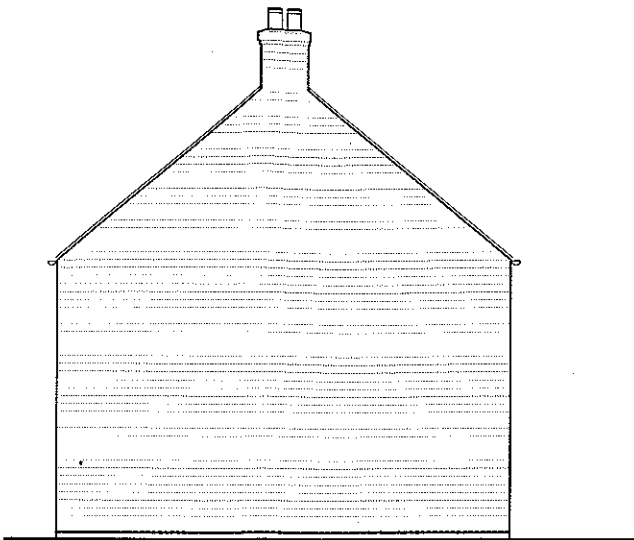

Side Elevation




Rear Elevation

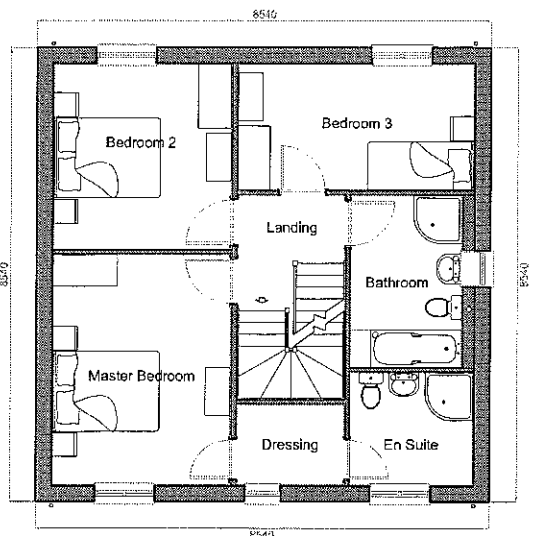


First Floor Plan



Front Elevation

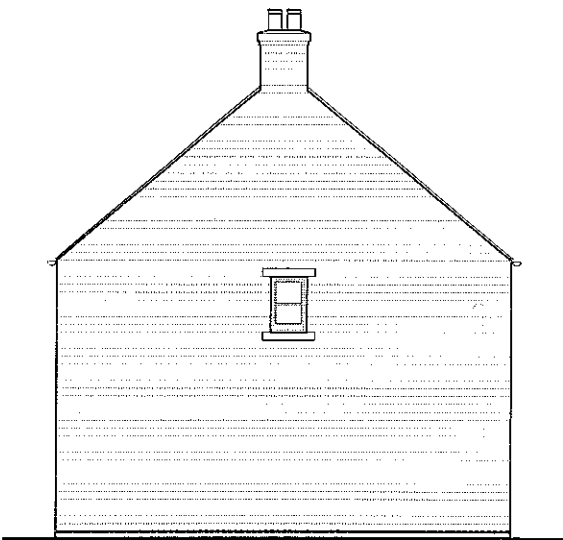

Side Elevation

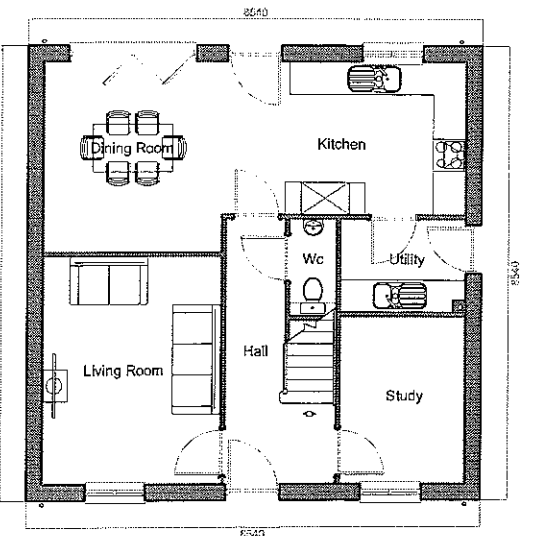

Ground Floor Plan

1635 SqFt

Rev	By	Note	Date
A	CT	Dimensions added for planning	15.10.12

AMENDED PLAN

DATE 19/10/12

PRA ARCHITECTS

53 The Barnyard, Lawrence Street, York, YO1 3MH. T: 01904 602270
P: 01904 602271 E: info@pra-arch.com W: www.pra-arch.com

PROJECT Whalley Road Hurst Green
TITLE Plot17 Plans & Elevations
CLIENT Stonyhurst College
DATE 15.10.2012 SCALE 1:100@A2
DRAWN Y81:781.00 REVISION A
CHECKED SH CHECKED PR
DO NOT SCALE FROM DRAWINGS. ANY DISCREPANCIES TO BE NOTIFIED TO THE ARCHITECTS. COPYRIGHT RESERVED




Plot 17

320120964P

Whalley Road, Hurst Green.



Front Elevation

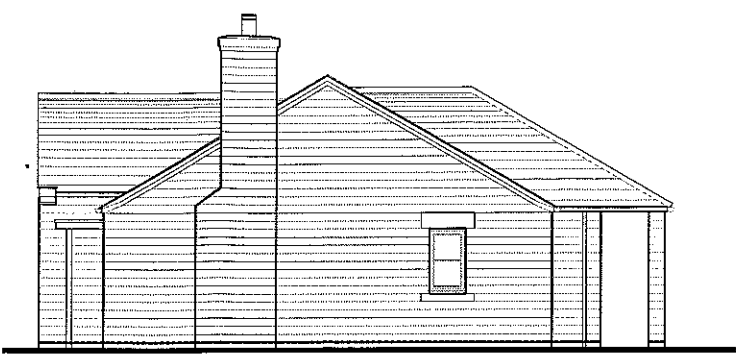


Side Elevation




Rear Elevation


301209642

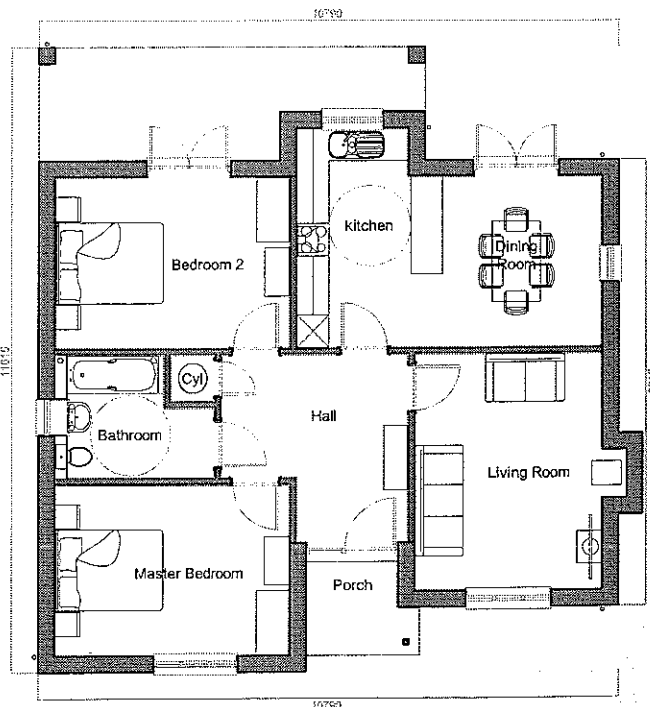

Ground Floor Plan

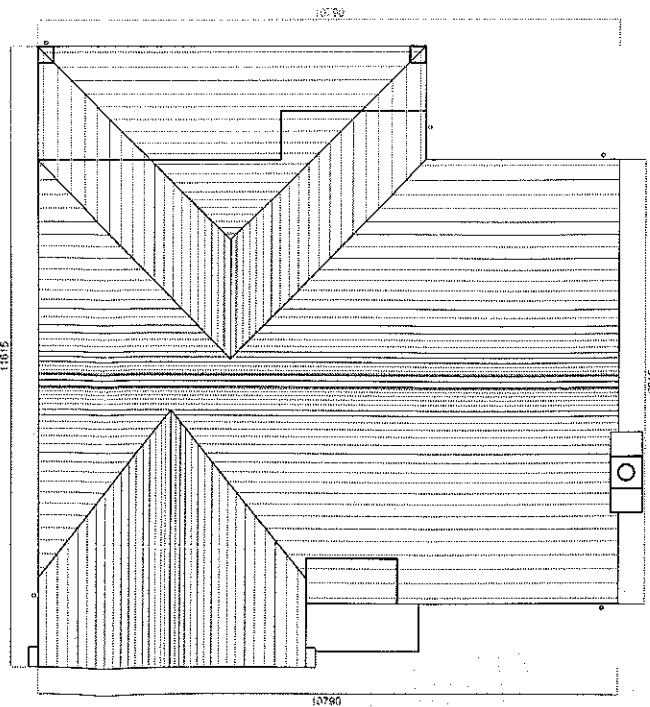

Roof Plan

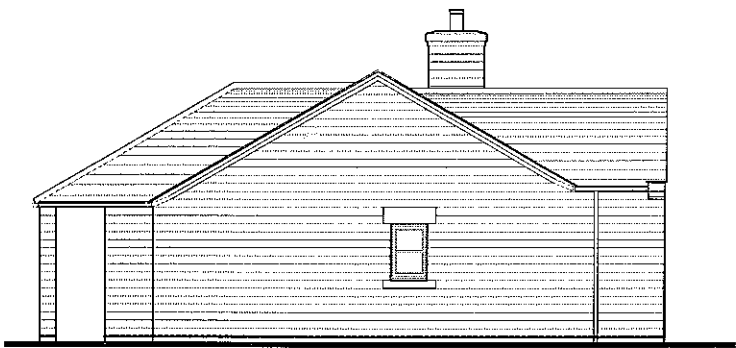

Side Elevation

A	CT	Dimensions added for planning	15.10.12
Rev	By	Note	Date

AMENDED
DATE 19/10/12



50 The Quarry, Lawrence Street, York, YO10 3WH. T: 01904 553773
F: 01904 553779 E: mail@prarchitects.com W: www.prarchitects.com

PROJECT Whalley Road, Hurst Green
TITLE Plot 18 Plans & Elevations
CLIENT Stonyhurst College
DATE 15.10.2012 SCALE 1:100@A2
DWG NO Y81:781.00 REVISION A
DRAWN JD CHECKED JD


DO NOT SCALE FROM DRAWINGS. ANY DISCREPANCIES TO BE NOTIFIED TO THE ARCHITECTS. COPYRIGHT RESERVED

Plot 18


895 SqFt




Whalley Road, Hurst Green.

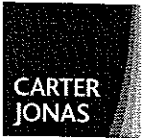

Front Elevation

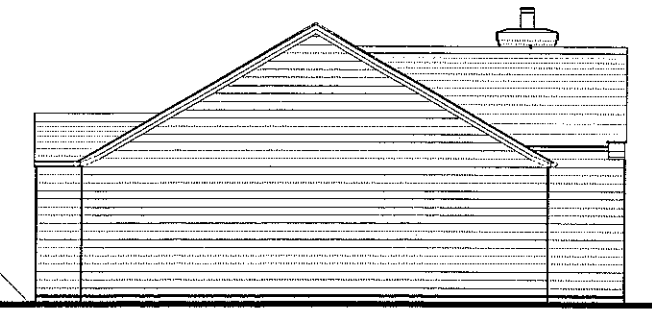

Side Elevation

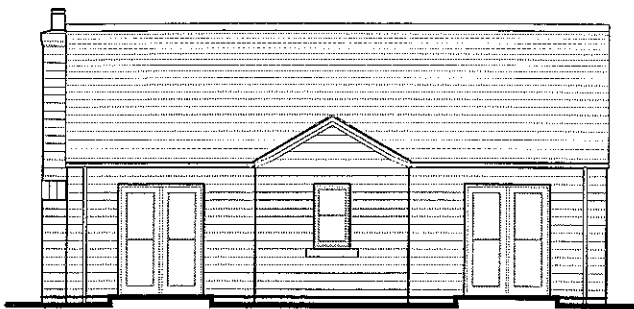


Rear Elevation




Side Elevation

320120964P

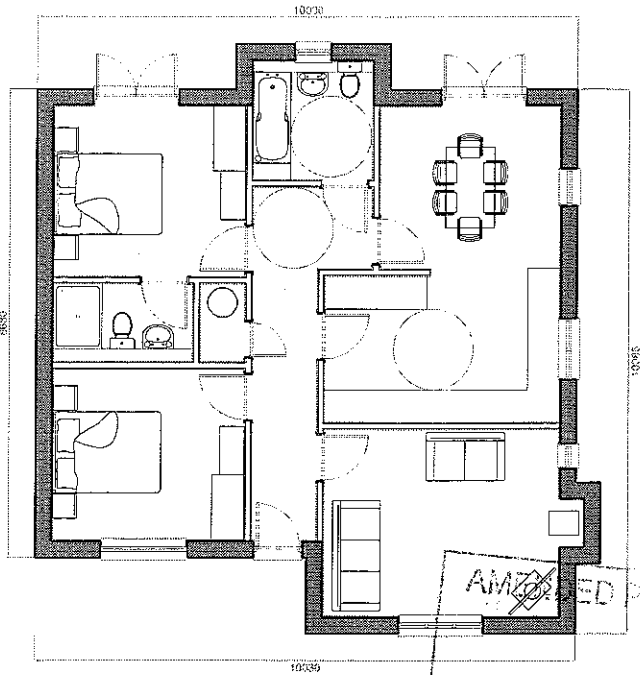

Ground Floor Plan

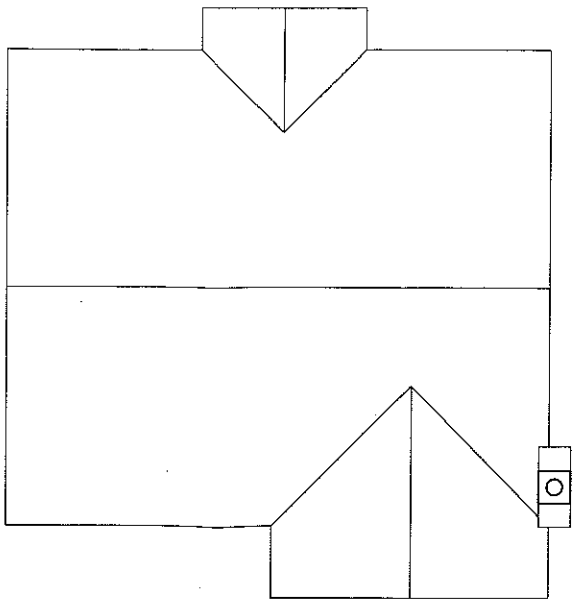

Roof Plan

Plot 19

902 SqFt

A	CT	Dimensions added for planning	15 10 12
Rev	By	Note	Date




5 The Trinity Farm, Hurst Green, York YO12 3NW. Tel: 01904 633772
R: 01904 633779. Email: pra@prarchitects.co.uk

PROJECT: Whalley Road Hurst Green
TITLE: Plot 19 Plans & Elevations
CLIENT: Stonyhurst College
DATE: 15 10 2012 SCALE: 1:100@A2
DRAWING NO: Y81:781.00 REGION: A
DRAWN: CT CHECKED: JD

DO NOT SCALE FROM DRAWINGS. ANY DISCREPANCIES TO BE NOTIFIED TO THE ARCHITECTS. COPYRIGHT RESERVED



Whalley Road, Hurst Green.

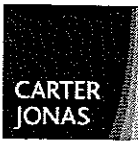


Front Elevation



Side Elevation




Rear Elevation

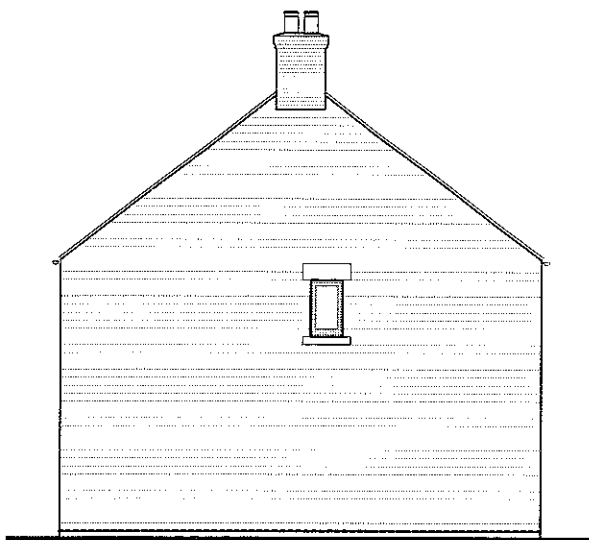


Side Elevation


301209640

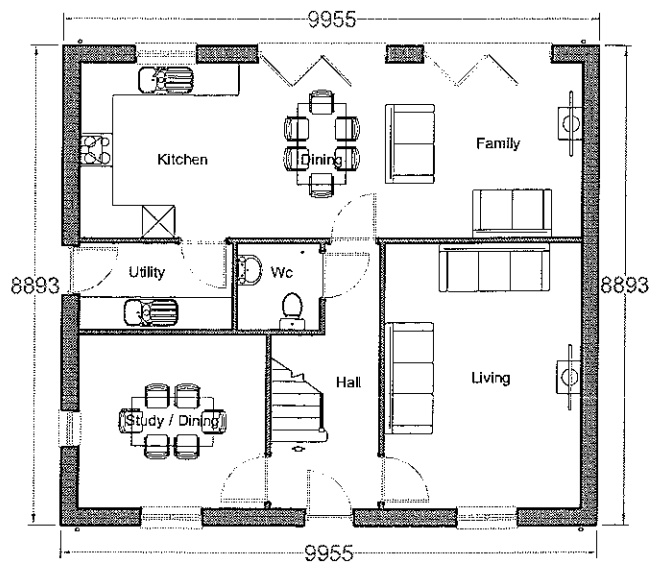

Ground Floor Plan

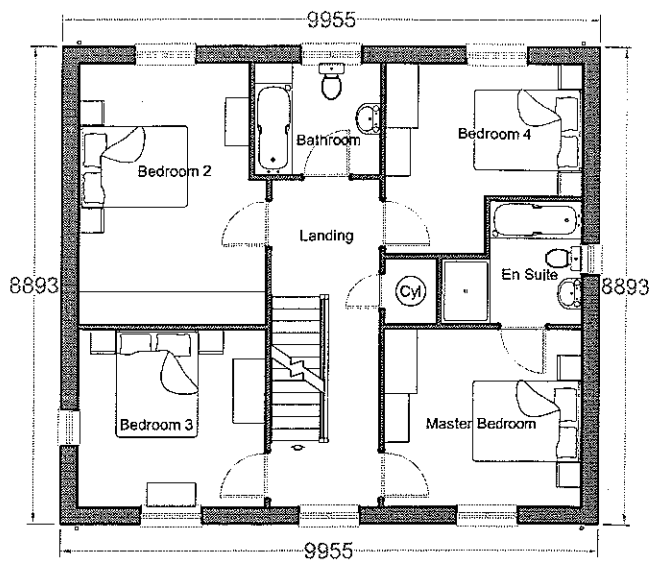

First Floor Plan

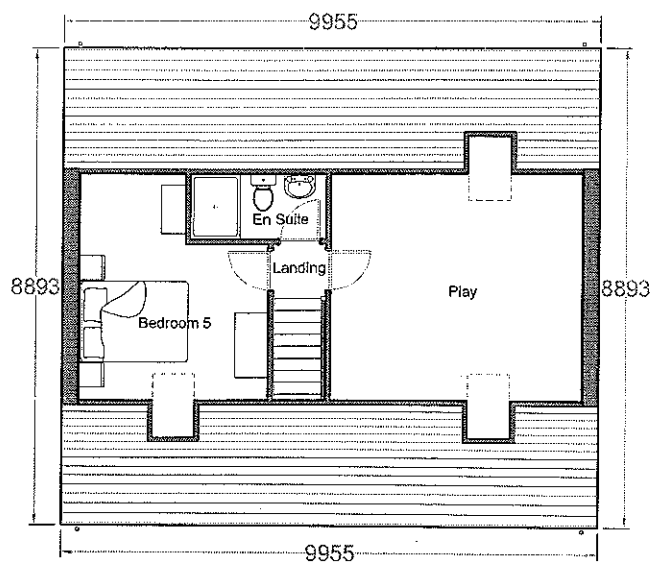

Second Floor Plan

AMENDED PLANS RE:
DATE 19/10/12

Rev	By	Note	Date
A	CT	Dimensions added for planning	15.10.12



53 The Priory, Lawrence St, York YO1 1QJ. Tel: 01904 633111
E: info@pra-architects.com W: www.pra-architects.com

PROJECT Whalley Road Hurst Green
TITLE Plots 20/27 Plans & Elevations
CLIENT Stonyhurst College
DATE 15.10.2012 SCALE 1:100@A2
BYS NO Y81:781.00 DESIGNED A
DRAWN SH CHECKED PR

DO NOT SCALE FROM DRAWINGS. ANY DISCREPANCIES TO BE NOTIFIED TO THE ARCHITECTS. COPYRIGHT RESERVED

Plots 20/ 27


2100 SqFt




Whalley Road, Hurst Green.



Front Elevation

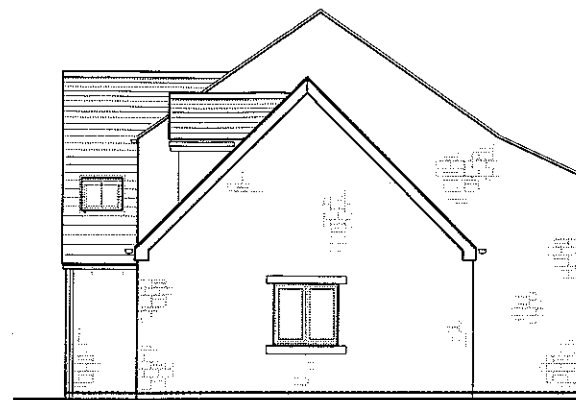


Side Elevation

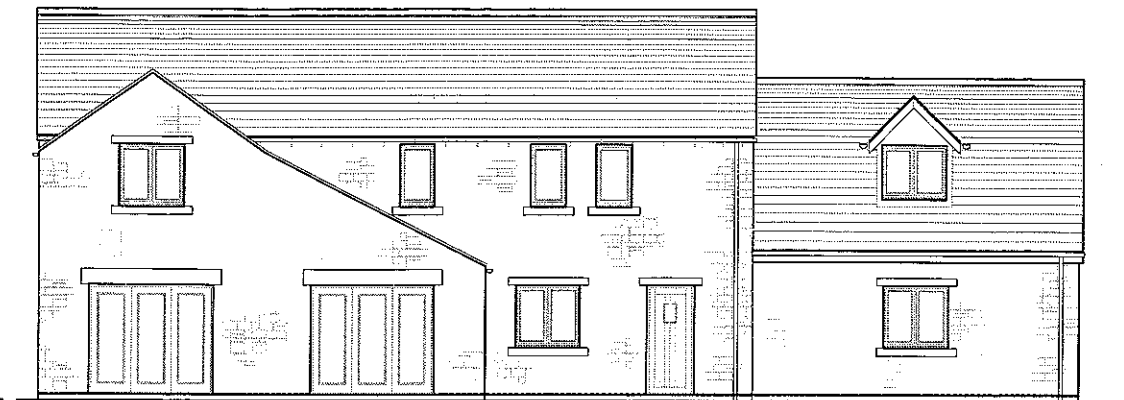


Rear Elevation


320120964P

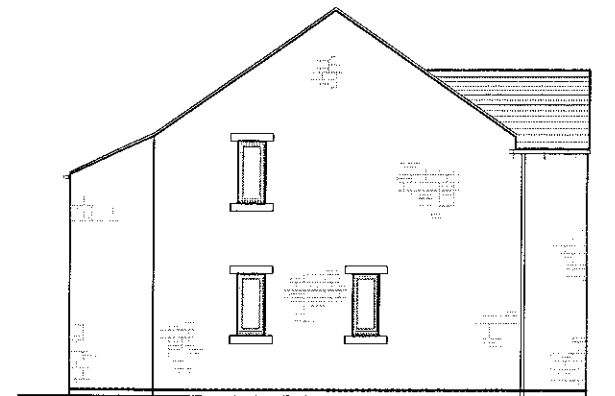

Side Elevation

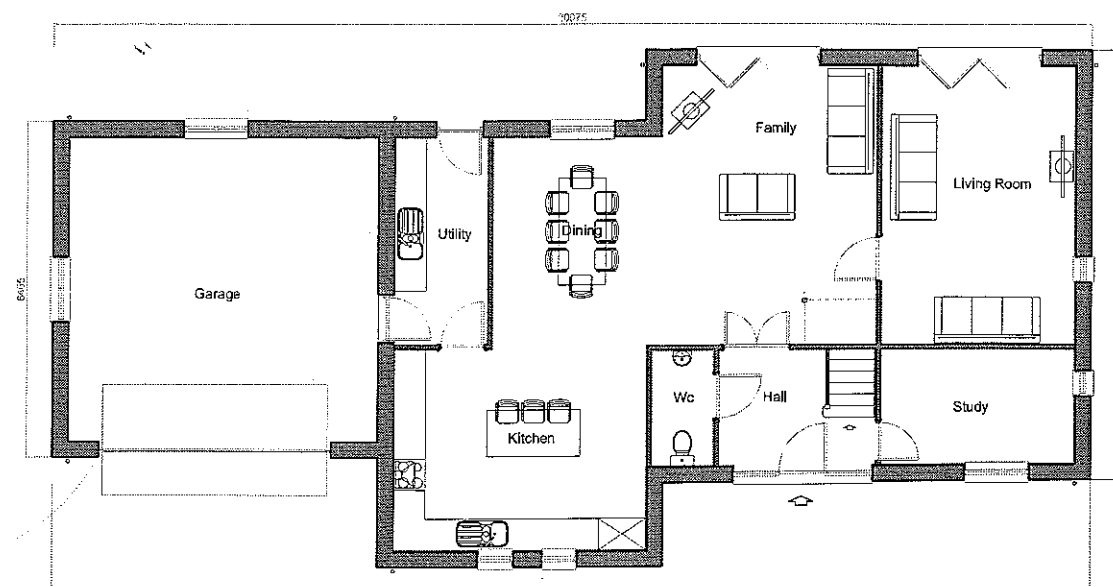


Ground Floor Plan

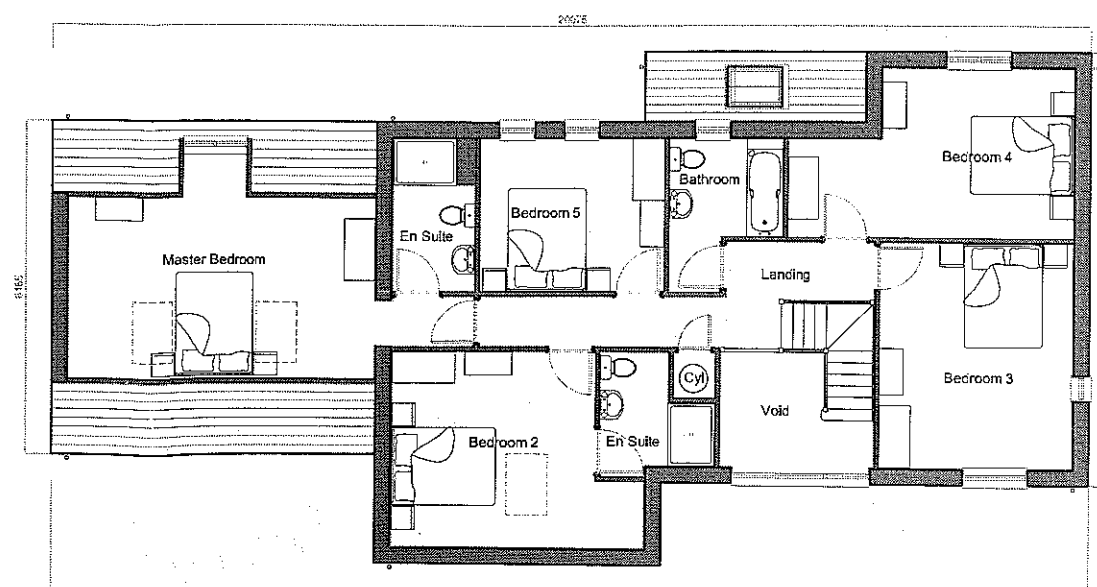

First Floor Plan

2250 SqFt

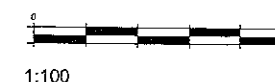

DATE 19/10/12

Rev	By	Note	Date
A	CT	Dimensions added for planning	15.10.12




38 The Tenney, Lawrence Road, Colindale, London NW9 1LJ
Tel: 020 8453 1777 Email: info@prarchitects.com Website: www.prarchitects.com

PROJECT Whalley Road, Hurst Green
NO. Plots 21/28 Plans & Elevations
CLIENT Stonyhurst College
DATE 15.10.2012 SCALE 1:100@A2
DRAWN Y81:781.00 REVISION A
DRAWN SH CHECKED PR
DO NOT SCALE FROM DRAWINGS. ANY DISCREPANCIES TO BE NOTIFIED TO THE ARCHITECTS. COPYRIGHT RESERVED.

Plots 21/ 28

Whalley Road, Hurst Green.

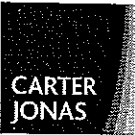


Front Elevation



Side Elevation




Rear Elevation

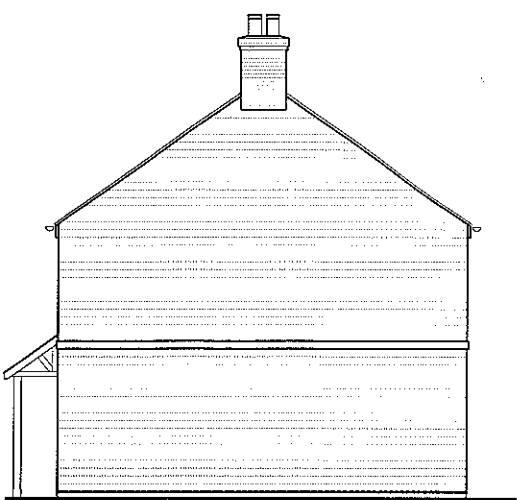


Side Elevation

320120964

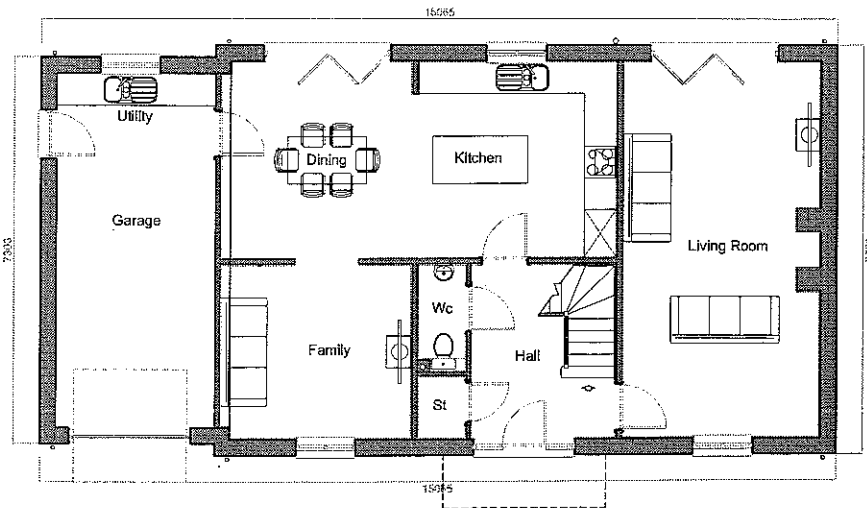

Ground Floor Plan

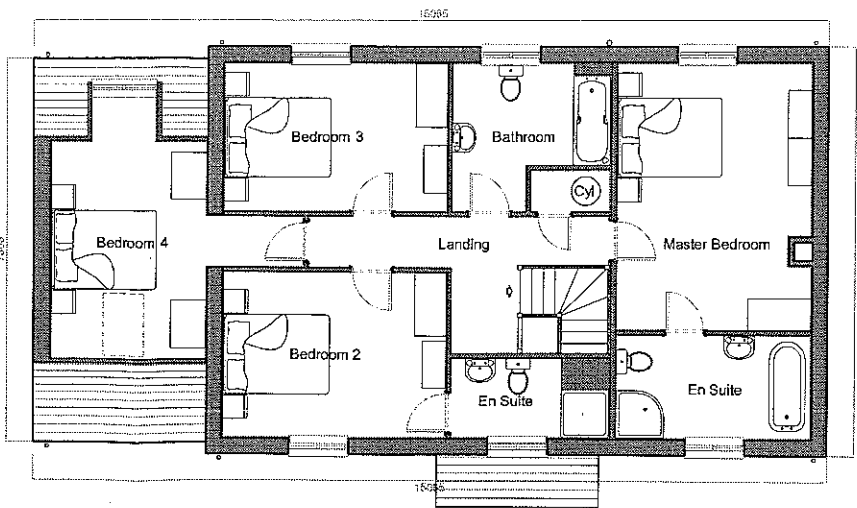


First Floor Plan

AMENDED PLANS RECEIVED

Rev	By	Note	Date
A	CT	Dimensions added for planning	15.10.12

DATE 19/10/12

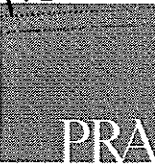

PRA ARCHITECTS

53 The Terrace, Penrith, Cumbria, CA10 3PH. Tel: 01924 703772
Email: info@prarchitects.com Web: www.prarchitects.com

PROJECT Whalley Road, Hurst Green
TYPE Plots 22/26 Plans & Elevations
CLIENT Stonyhurst College
DATE 15.10.2012 SCALE 1:100@A2
DRAWN Y81:781 00 REVISION A
DRAWN SH CHECKED PR


DO NOT SCALE FROM DRAWINGS. ANY DISCREPANCIES TO BE NOTIFIED TO THE ARCHITECTS. COPYRIGHT RESERVED.




Whalley Road, Hurst Green.



Front Elevation

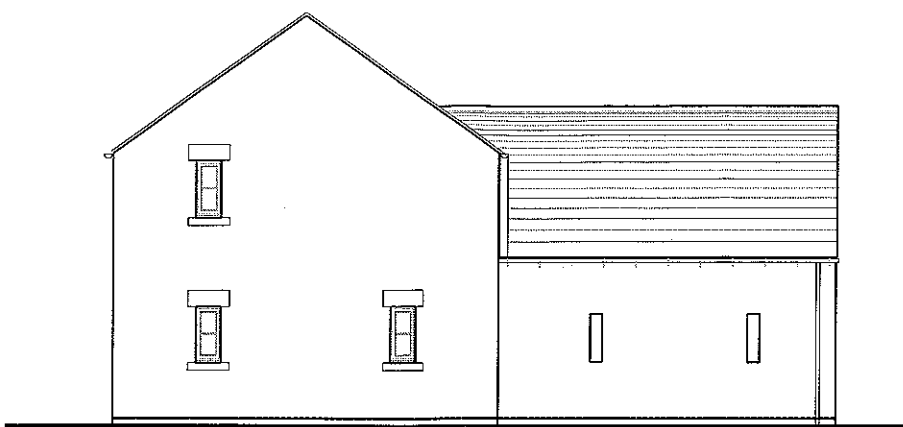


Side Elevation

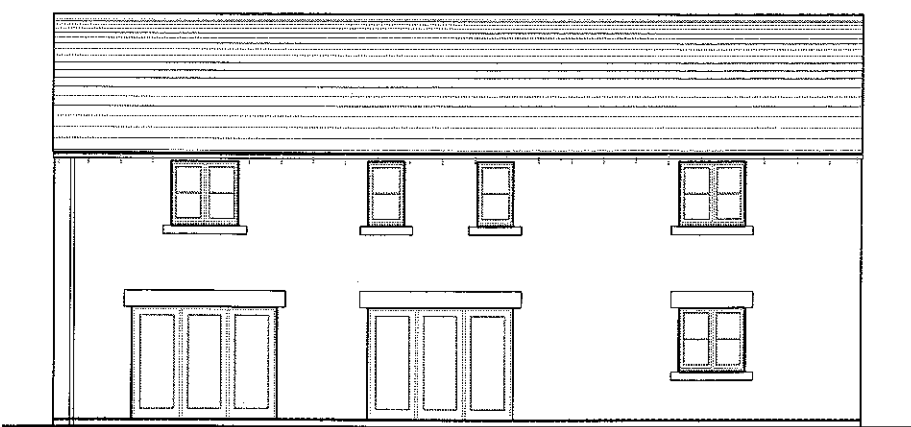


Rear Elevation


320120964P

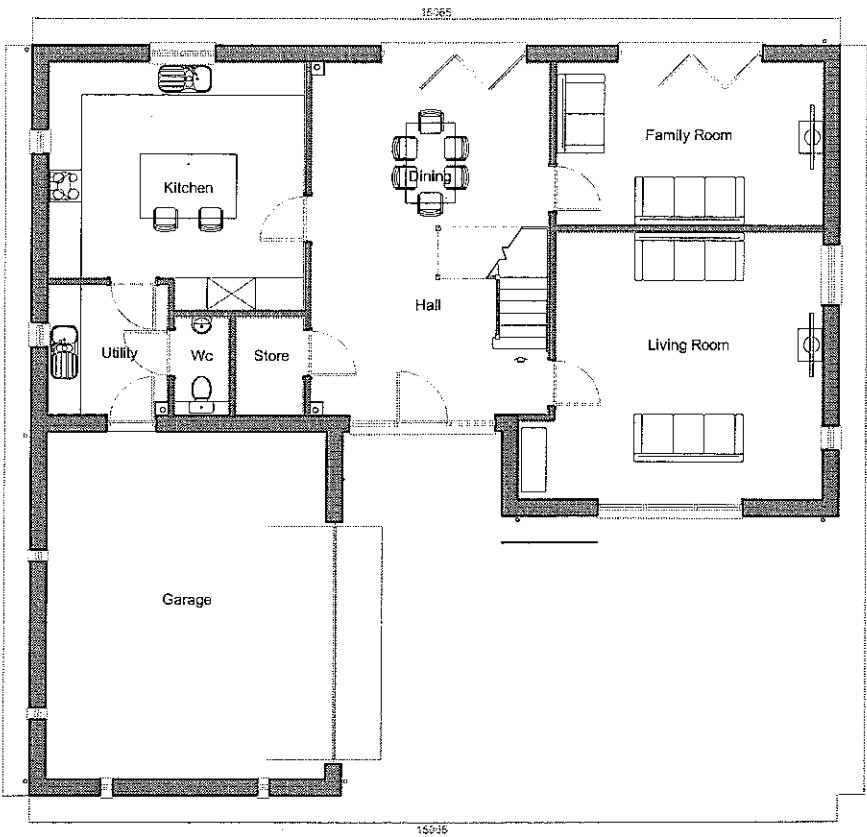

Ground Floor Plan

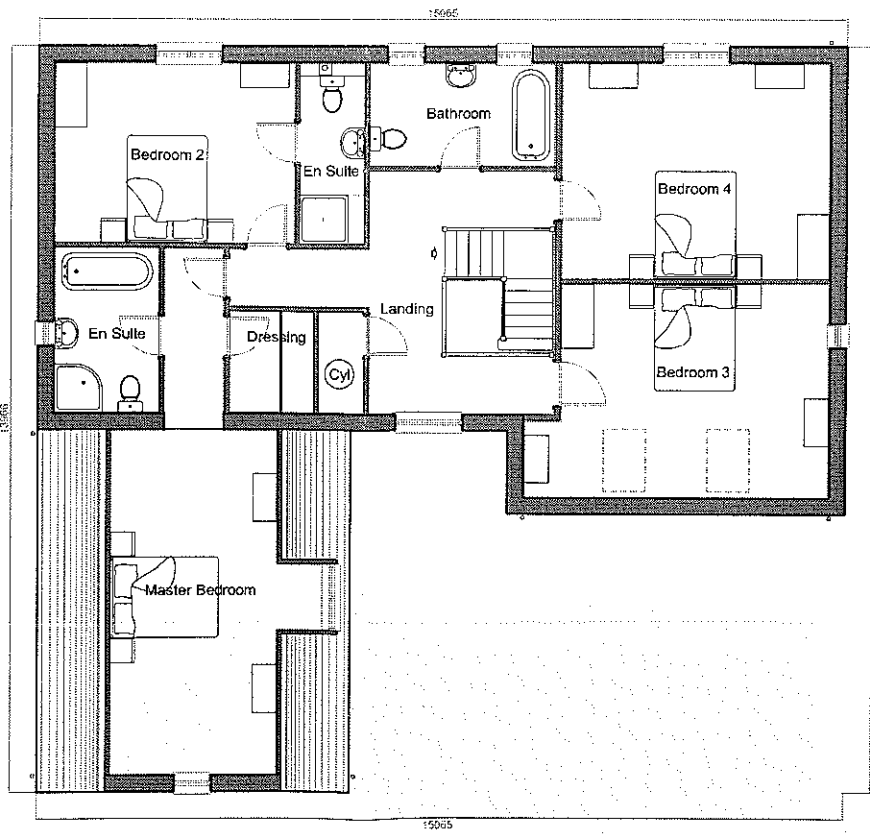

First Floor Plan

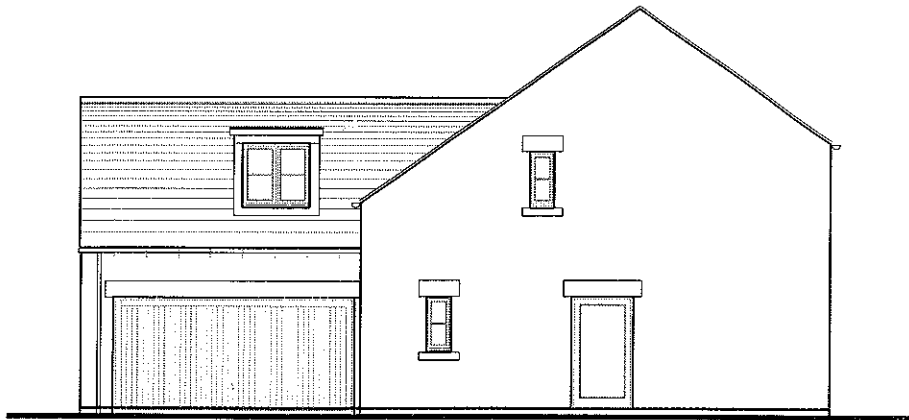

Side Elevation

AMENDED PLANS RECEIVED
DATE 19/10/12

Rev	By	Note	Date
A	CT	Dimensions added for planning	15.10.12




13 The Tenancy, Lawrence Street, York YO10 3WH T: 01904 633772
F: 01904 655779 E: info@pra-architects.com W: www.pra-architects.com

PROJECT	Whalley Road, Hurst Green
TITLE	Plot 23 Plans & Elevations
CLIENT	Stonyhurst College
DATE	15.10.2012
SCALE	1:100@A2
DRAWN	SH
CHECKED	PR

DO NOT SCALE FROM DRAWINGS. ANY DISCREPANCIES TO BE NOTIFIED TO THE ARCHITECTS. COPYRIGHT RESERVED

Plot 23

2415 SqFt

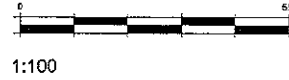


Whalley Road, Hurst Green.



Rear Elevation



Front Elevation

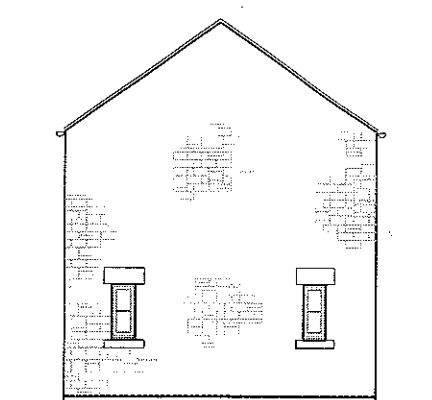


Side Elevation


320120964P



Front Elevation

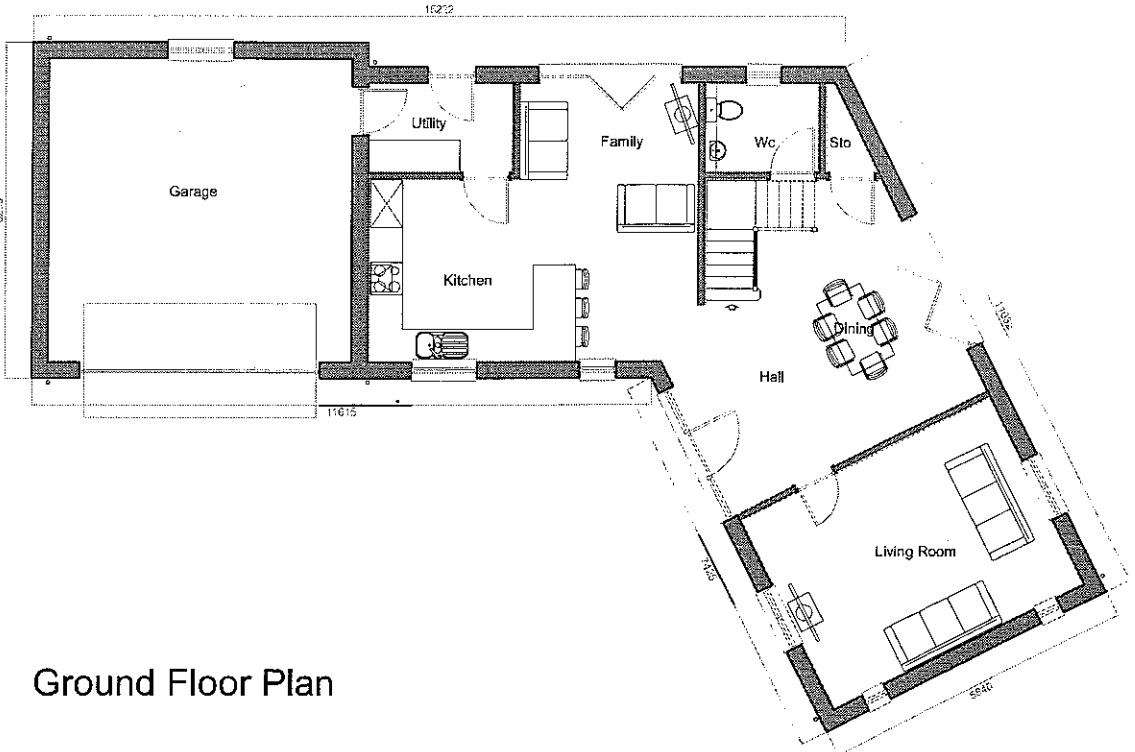

Ground Floor Plan

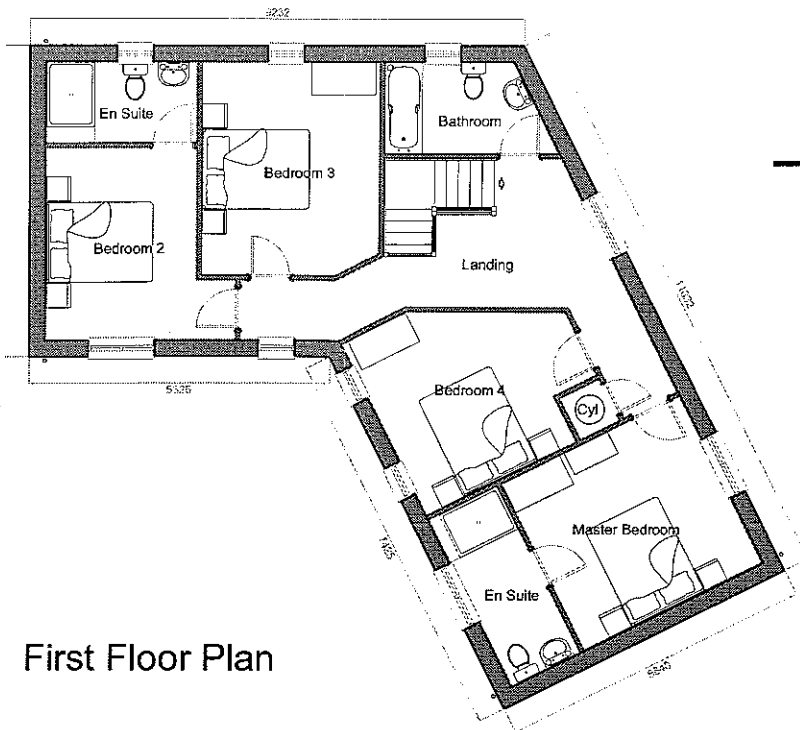

First Floor Plan

A	CT	Dimensions added for planning	15.10.12
Rev	By	Note	Date

PRA ARCHITECTS
 53 The Gallery, Lanchester Street, York YO1 3PH T 01904 155712
 F 01904 633729 E mail@pra-architects.com W www.pra-architects.com

PROJECT Whalley Road, Hurst Green
 TITLE Plot 24 Plans & Elevations
 CLIENT Stonyhurst College
 DATE 15.10.2012 SCALE 1:100@A2
 DRA NO Y81:781.00 REVIEW A
 DTA SH CHECKED PR
 DO NOT SCALE FROM DRAWINGS. ANY DISCREPANCIES TO BE REFERRED TO THE ARCHITECTS. COPYRIGHT RESERVED




Plot 24

1790 SqFt

Whalley Road, Hurst Green.



Side Elevation

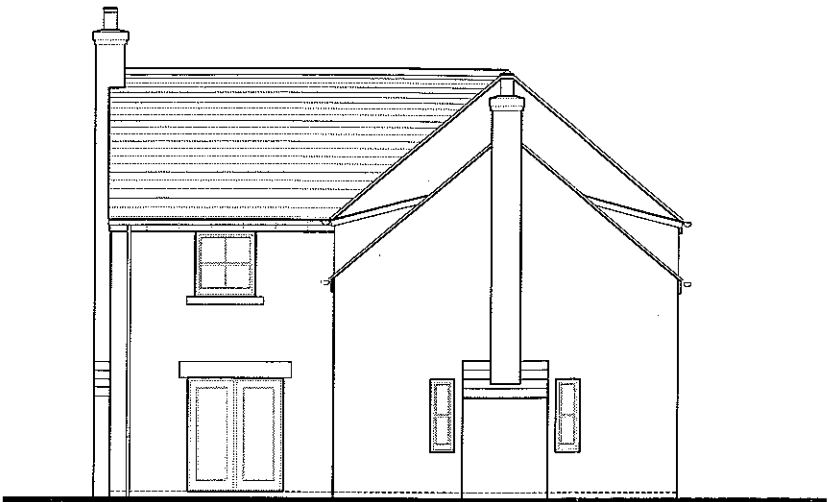


Rear Elevation




Side Elevation

3201209647

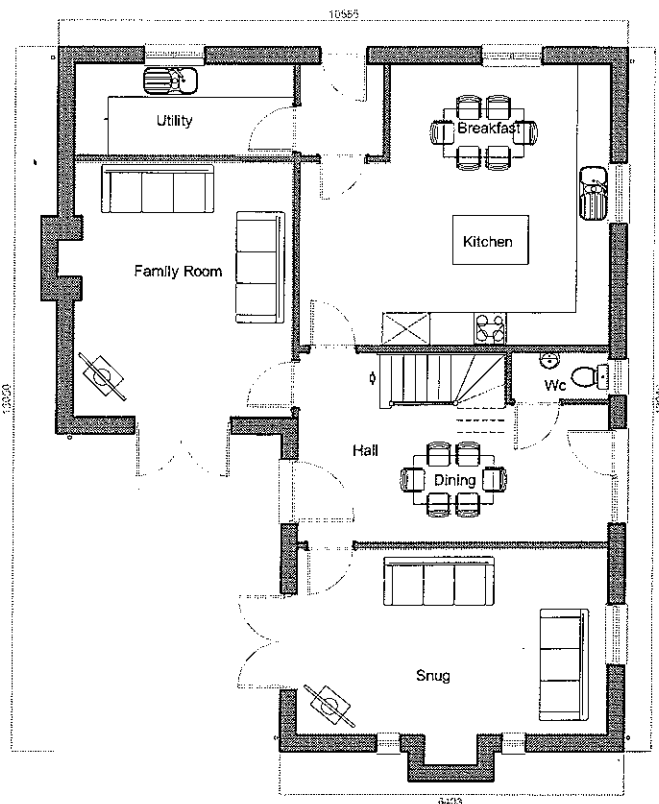

Ground Floor Plan

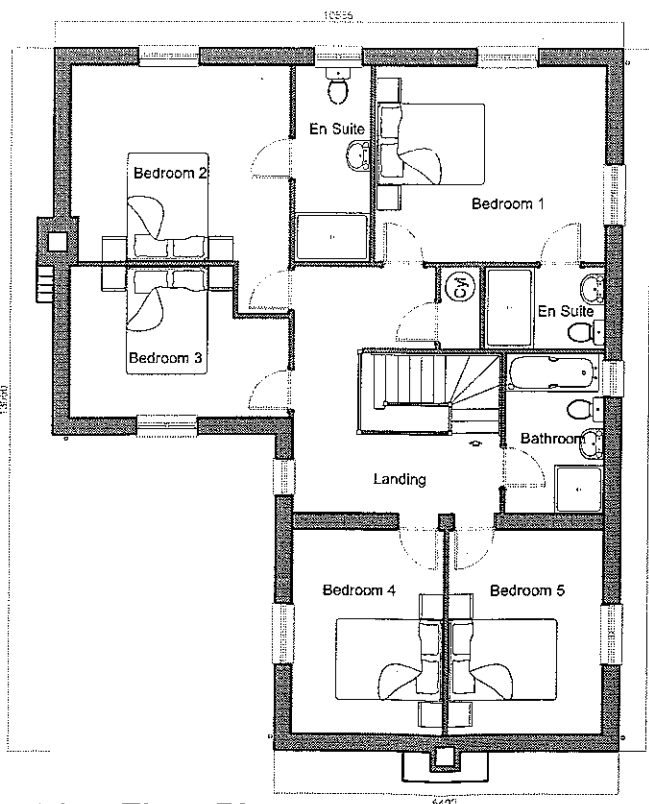

First Floor Plan



Front Elevation

A	CT	Dimensions added for planning	15.10.12
Rev	By	Note	Date



52 The Tannery, Lawrence Street, York YO10 5EH. T: 01904 433772
F: 01904 653779 E: info@pra-architects.co.uk W: www.pra-architects.co.uk

PROJECT: Whalley Road, Hurst Green
TITLE: Plot 25 Plans & Elevations
CLIENT: Stonyhurst College
DATE: 15.10.2012 SCALE: 1:100@A2
DWG. NO: Y81:781.00 REVISION: A
DRAWN: CT CHECKED: PR




1:100

DO NOT SCALE FROM DRAWINGS. ANY DISCREPANCIES TO BE NOTIFIED TO THE ARCHITECTS. COPYRIGHT RESERVED


Plot 25

2115 SqFt

Whalley Road, Hurst Green.

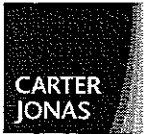


Front Elevation

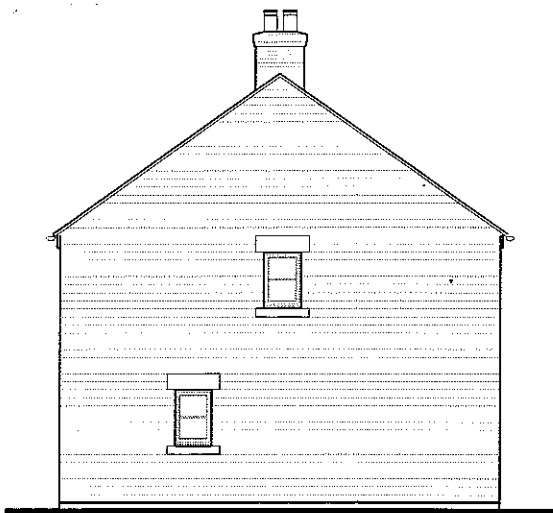

Side Elevation




Rear Elevation

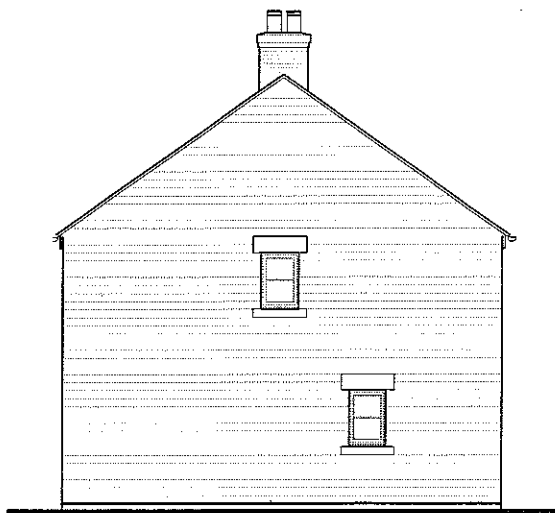


Side Elevation

320120964

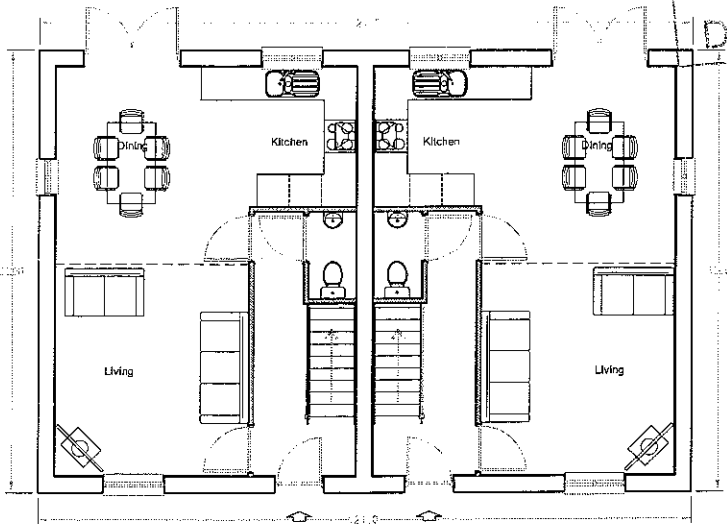

Ground Floor Plan

AMENDED PLANS RECEIVED
DATE 19/10/12

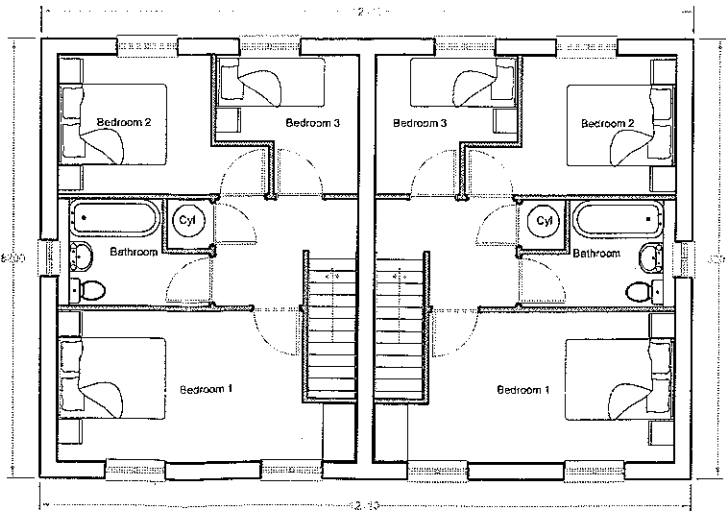

First Floor Plan

Plots 29&30: 904 / 1808 SqFt

Plots 29-30

1808 SqFt



A	CT	Dimensions added for planning	15 10 12
Rev	By	Note	Date



05 The Brewery, Lawrence Street, York YO1 3WH T: 01904 613172
F: 01904 652779 E: mail@pra-architects.com W: www.pra-architects.com

PROJECT	Whalley Road Hurst Green		
TITLE	Plots 29-30 Plans & Elevations		
CLIENT	Stonyhurst College		
DATE	15 10 2012	SCALE	1:100@A2
DRAWN	Y81:781.00	REVISION	A
DESIGNED	CT	CHECKED	PR

DO NOT SCALE FROM DRAWINGS. ANY DISCREPANCIES TO BE NOTIFIED TO THE ARCHITECTS. COPYRIGHT RESERVED