



Bathroom Existing

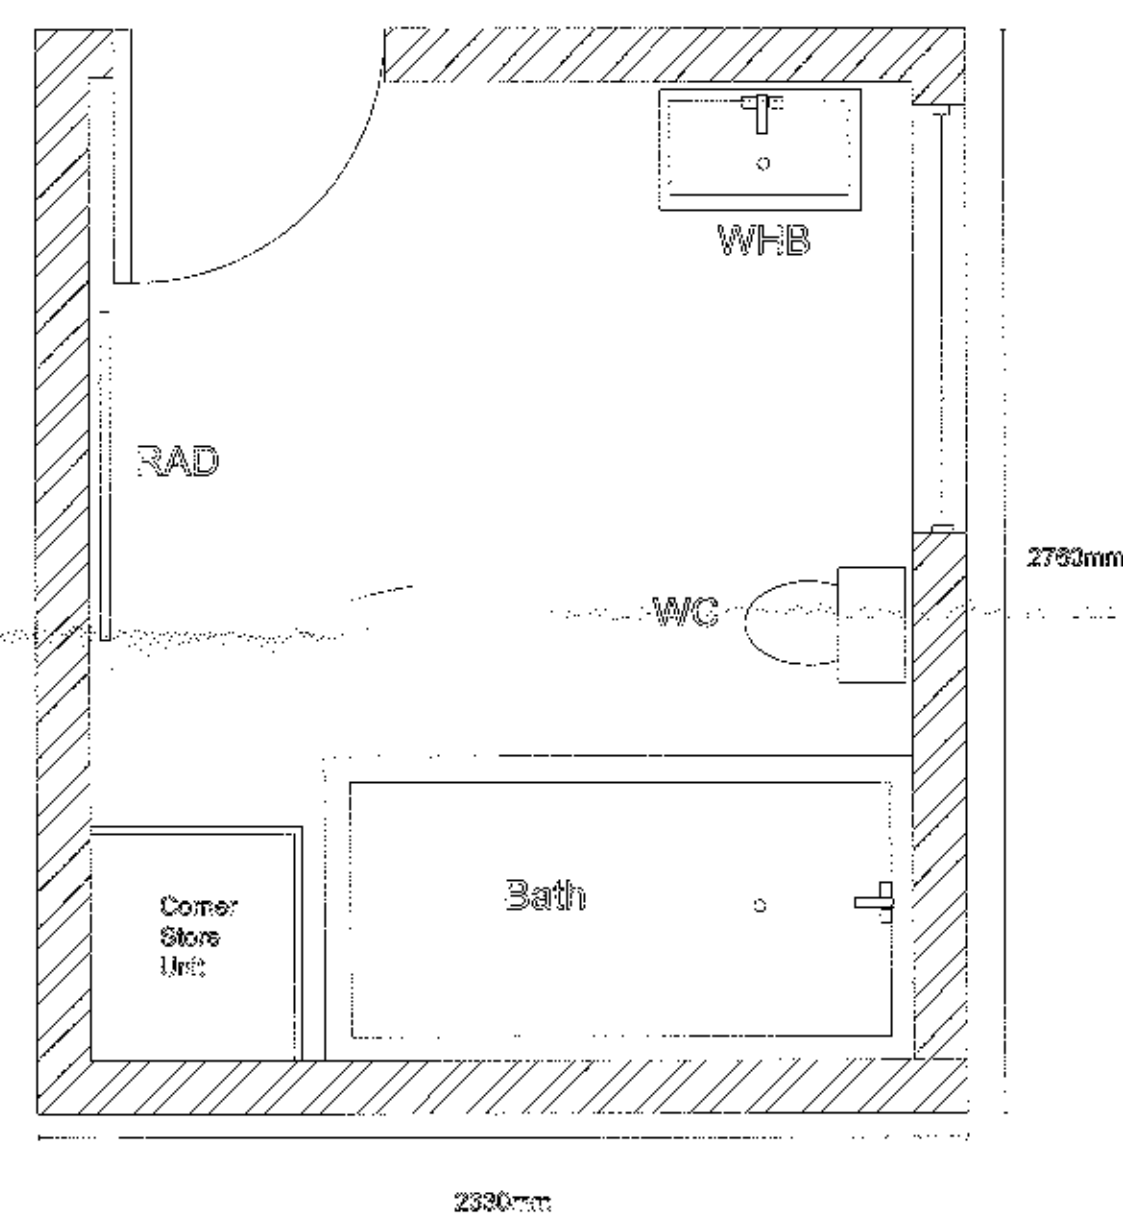

Bathroom Proposed

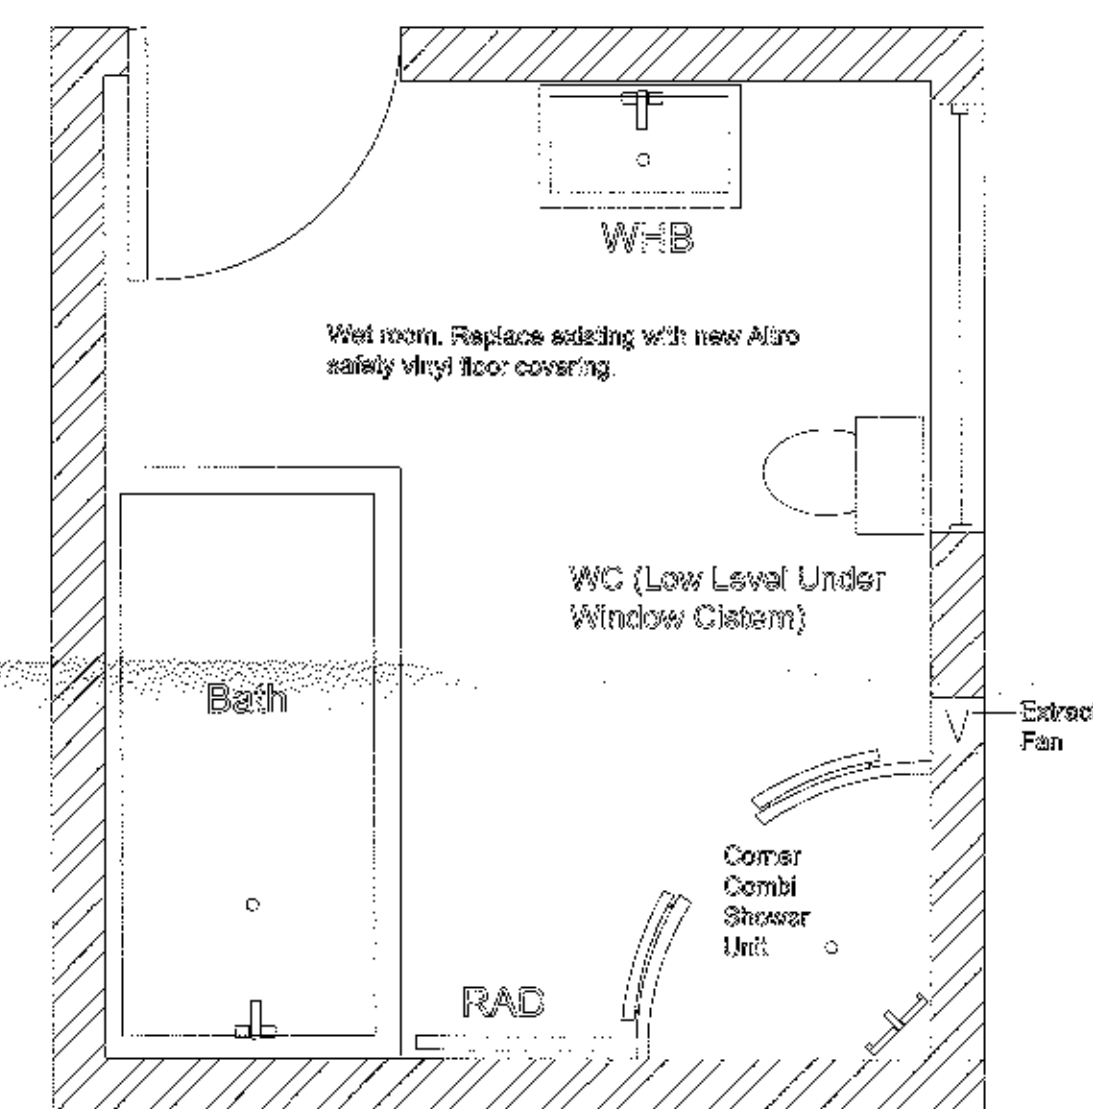

320120967P

DRAWING		
Bathroom Plan		
PROJECT		
Flat Above Over 80's Club Townley Road Longridge Lancashire		
SCALE	Dep. No.	Revision:
NTS	OSC/BRW/002	B
DATE	DRAWN BY	CHECKED BY
10/12	T.L.	



TRIBBLE VALLEY BOROUGH COUNCIL