



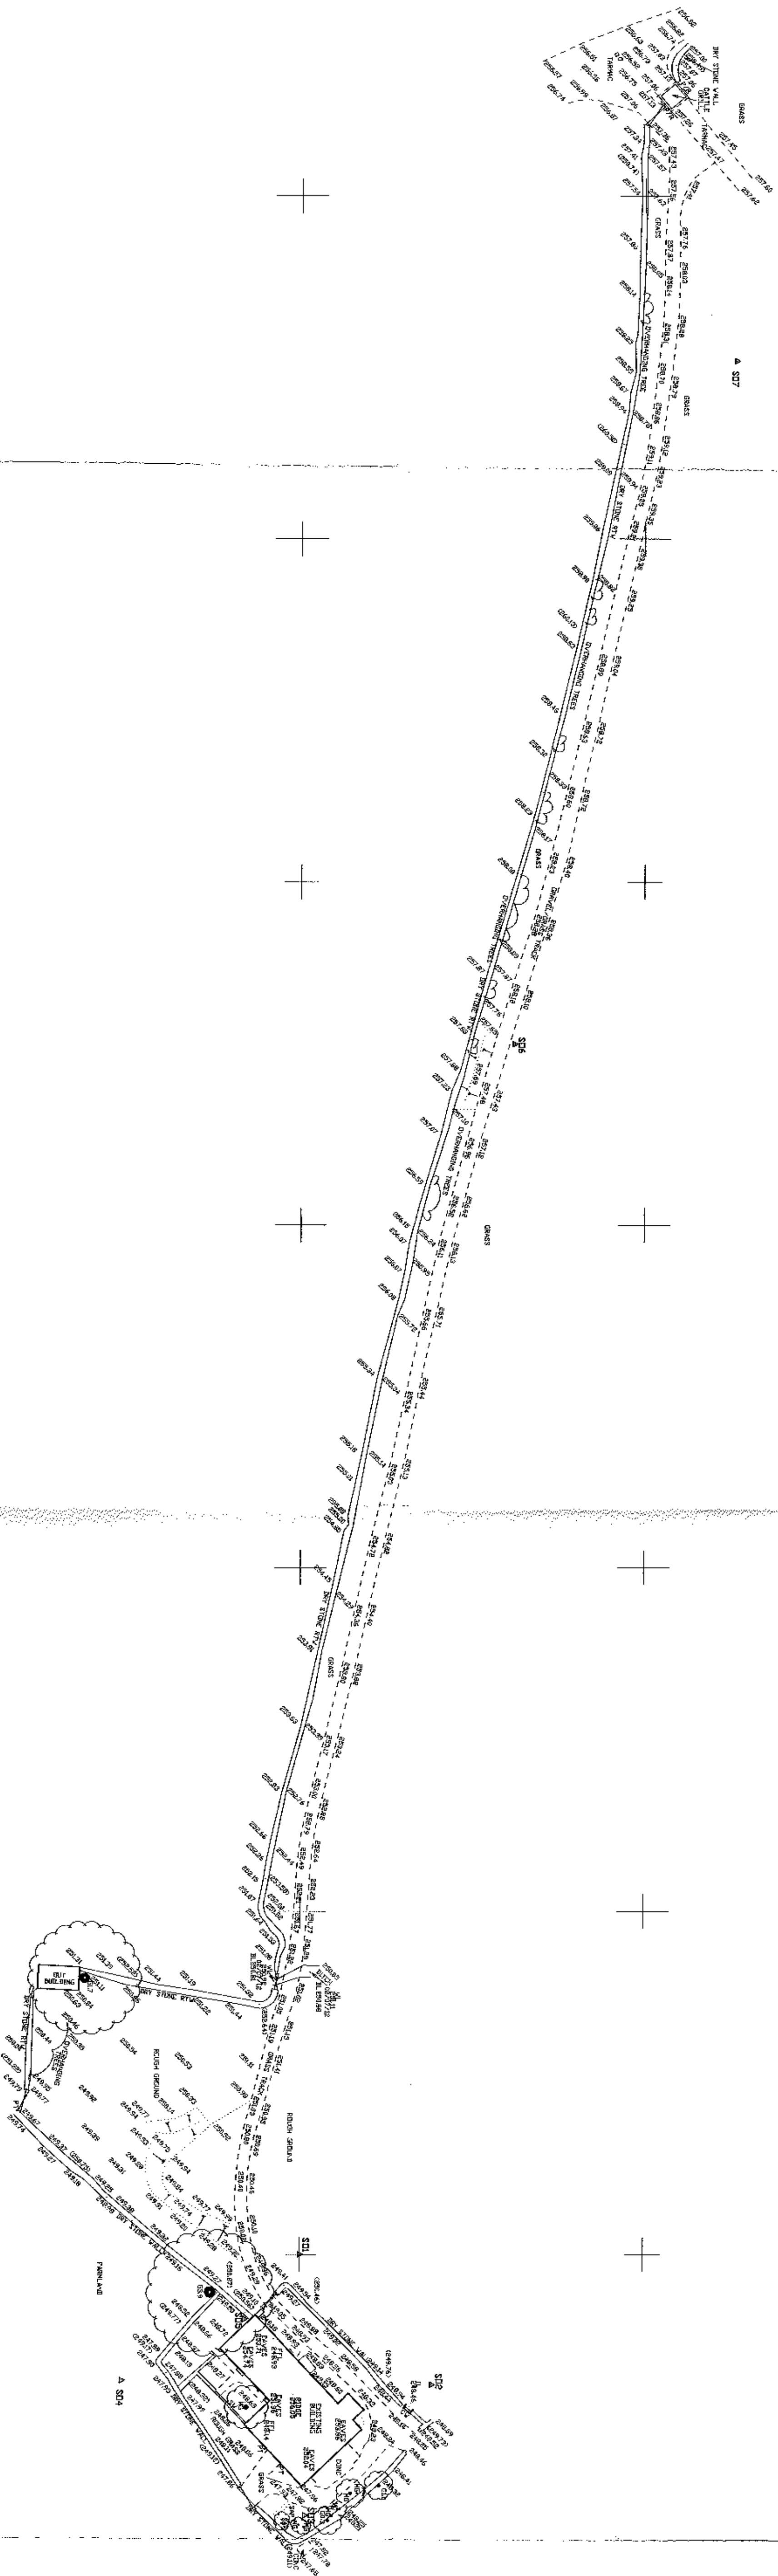
Note:
Orientation to a Local Grid.
All Levels relate to a Local Datum.
TBM - 501, Value 250.00m

Survey Control Markers established for Mapping purposes only and should not be used for Construction without the written approval of Survey Operations Ltd.

Levels in parenthesis indicate top of walls.

STANDARD REFERENCE & ABBREVIATIONS

[illegible]

320120984P

Client
United Utilities Property Solutions

Drawing Title

Topographical Survey of Land at:
Cocklick End Farm

Slaidburn

Scale(s)	1:500	Surveyor	PW
Date	JUL 12	Drawn	JH
Job Number	12D089	Checked	MH

Sheet Size & Dwg Number & Revision

AO 12D089/001

Survey

Smith Street, Skelmerdale, Lincs. WN9 8LN
Tel: 01695 725662 Fax: 01695 51816
Email: mail@sunrps.co.uk - www.sunrps.co.uk