
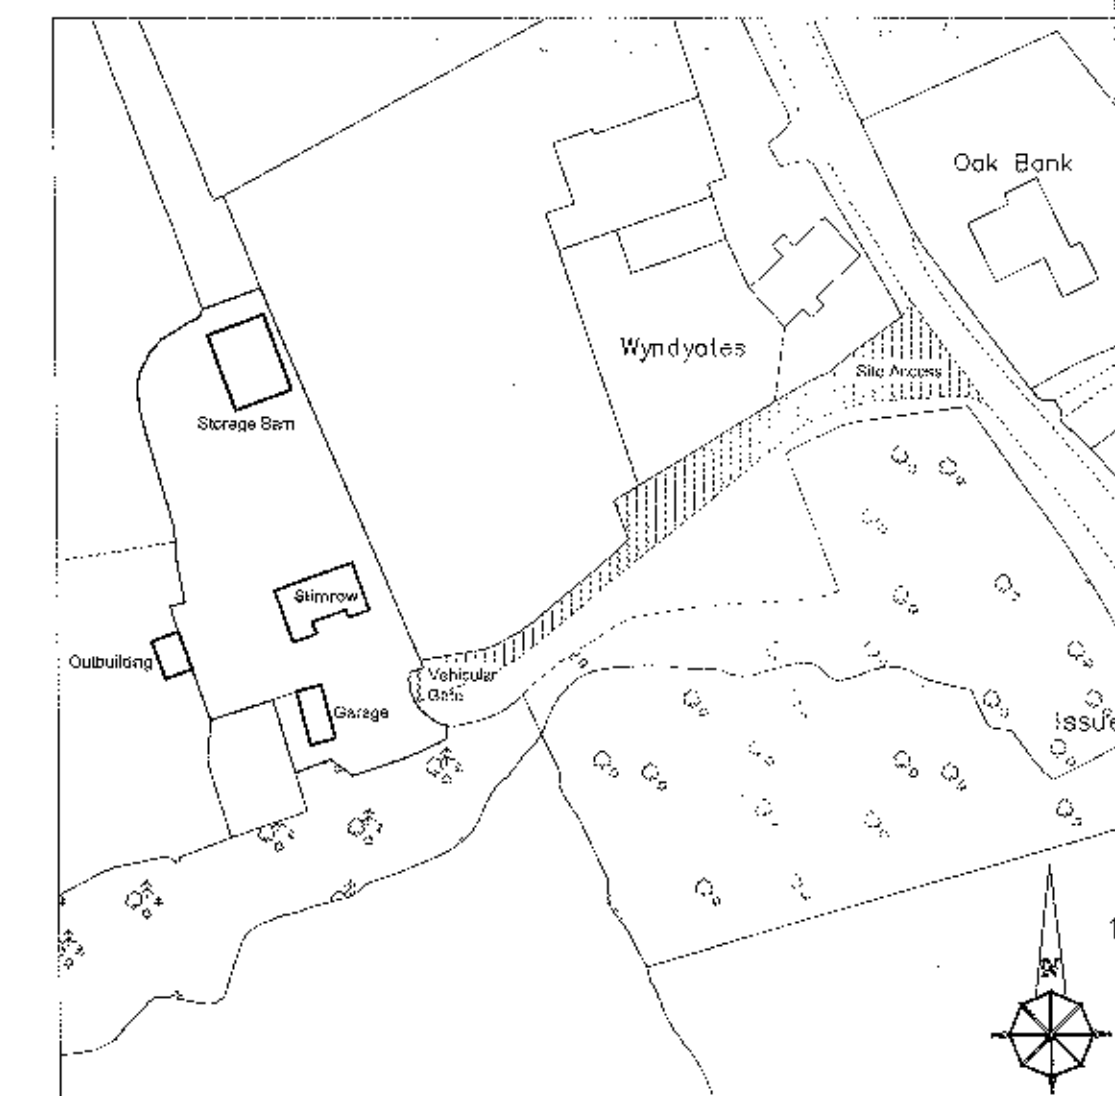
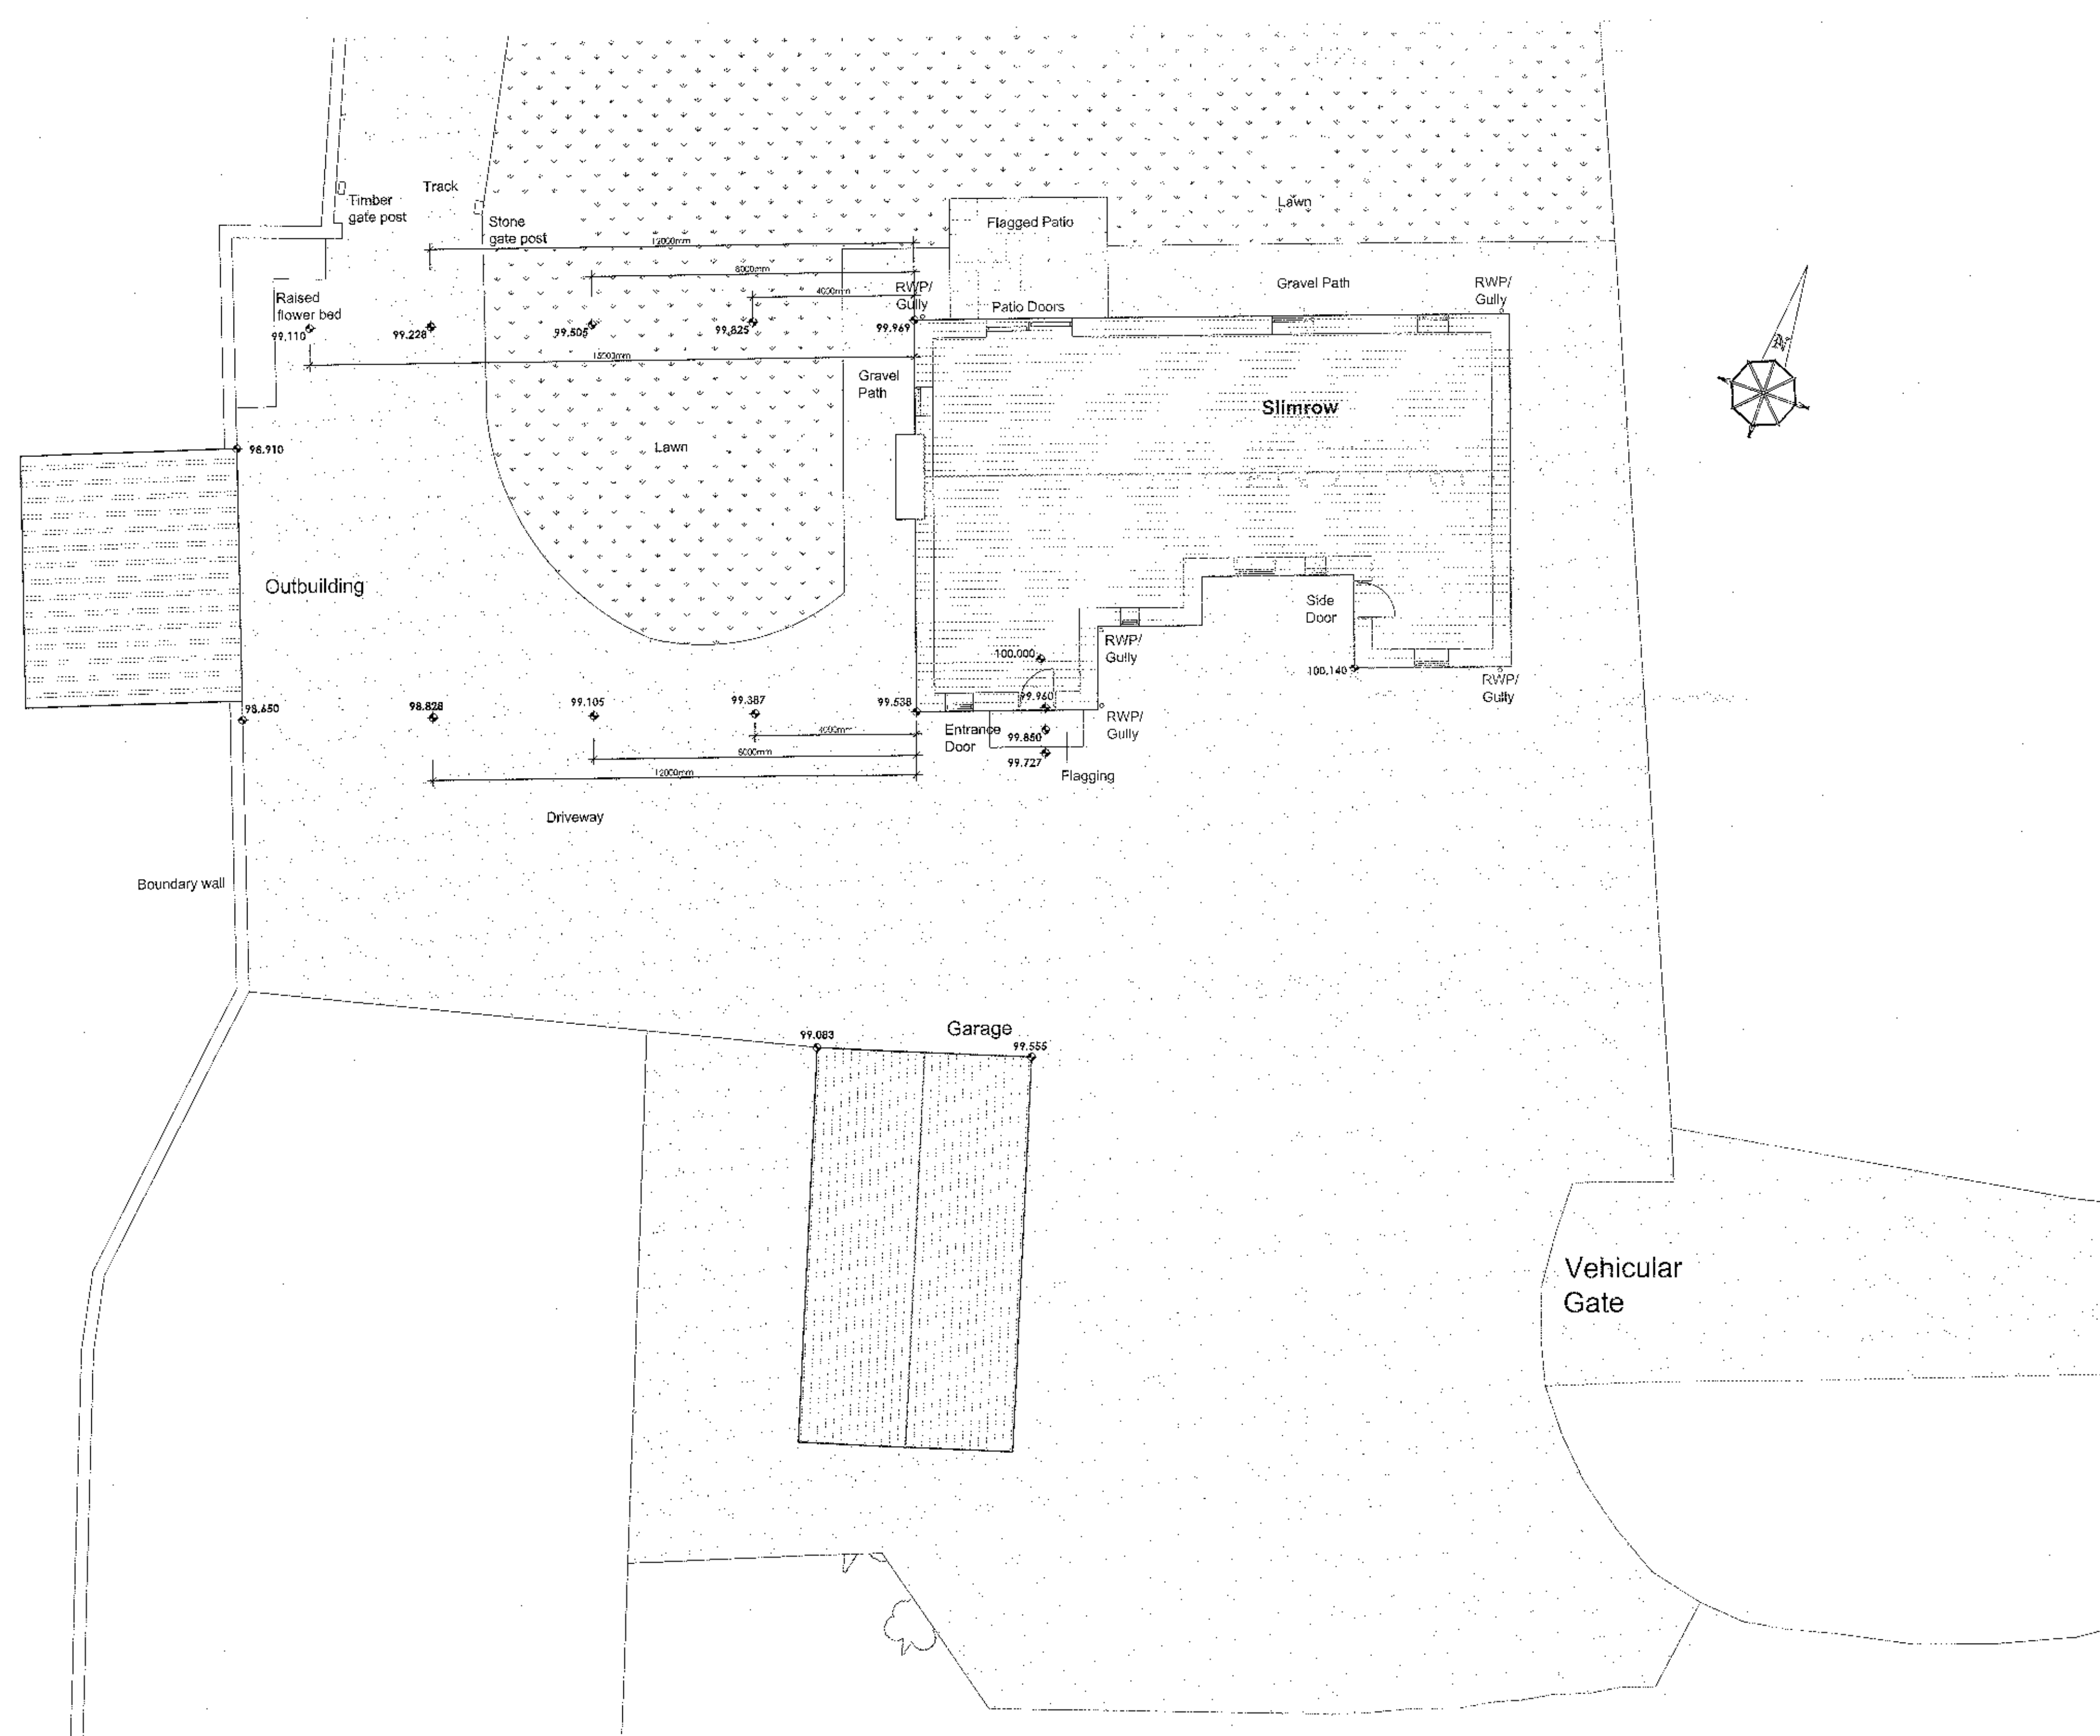


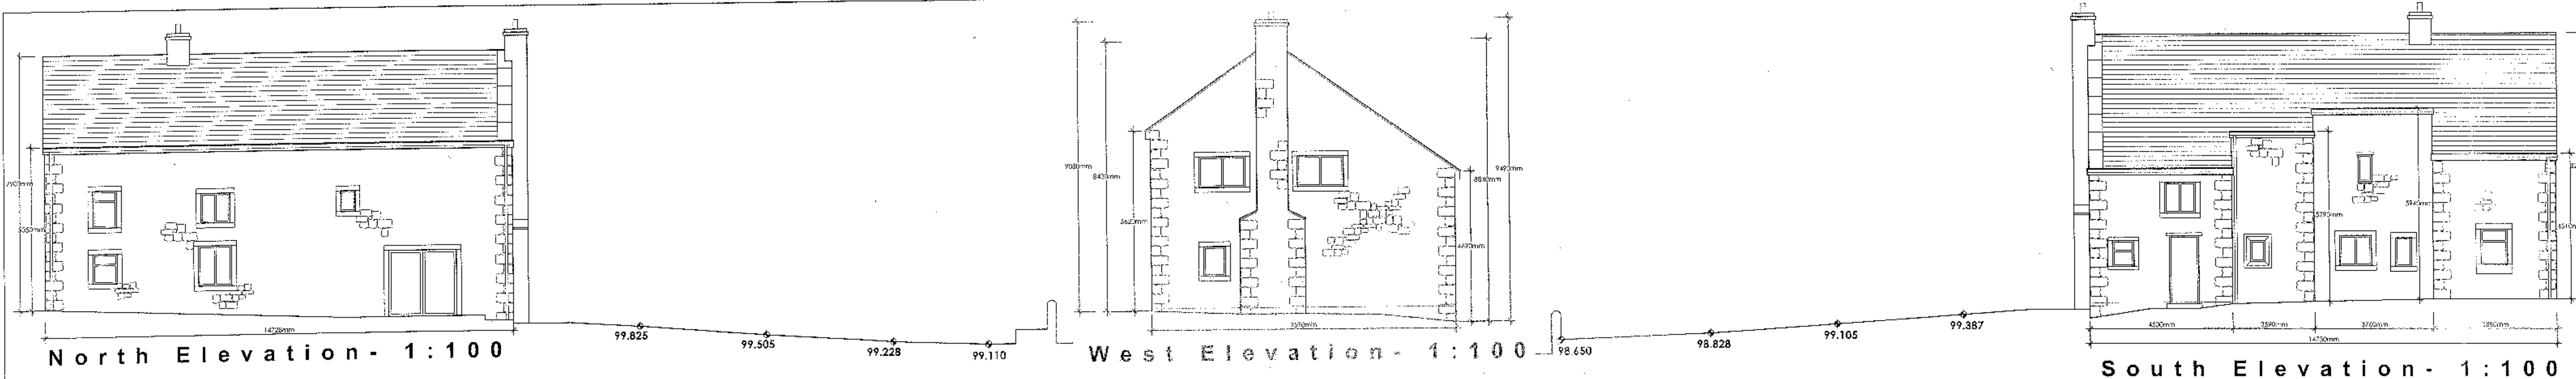

Client
Mr C. Bamford

Job Title
Proposed extension to
Slimrow
Slaiburn Road
Newton
Clitheroe
Lancashire
BB7 3DL

320120997P

Drawing Title
Existing Survey - Plan and Elevations

Scale
1:100 @ A1

Date
July 2012

Drawn
PC

spa
SUNDERLAND PEACOCK ARCHITECTS
SUNDERLAND PEACOCK & ASSOCIATES LTD
HAZELBURN, PIMLICO ROAD, CLITHEROE
LANCASHIRE, BB7 3DL
T: 01204 22712 F: 01204 427395
E: info@sunderlandpeacock.com
www.sunderlandpeacock.com

4263-01