


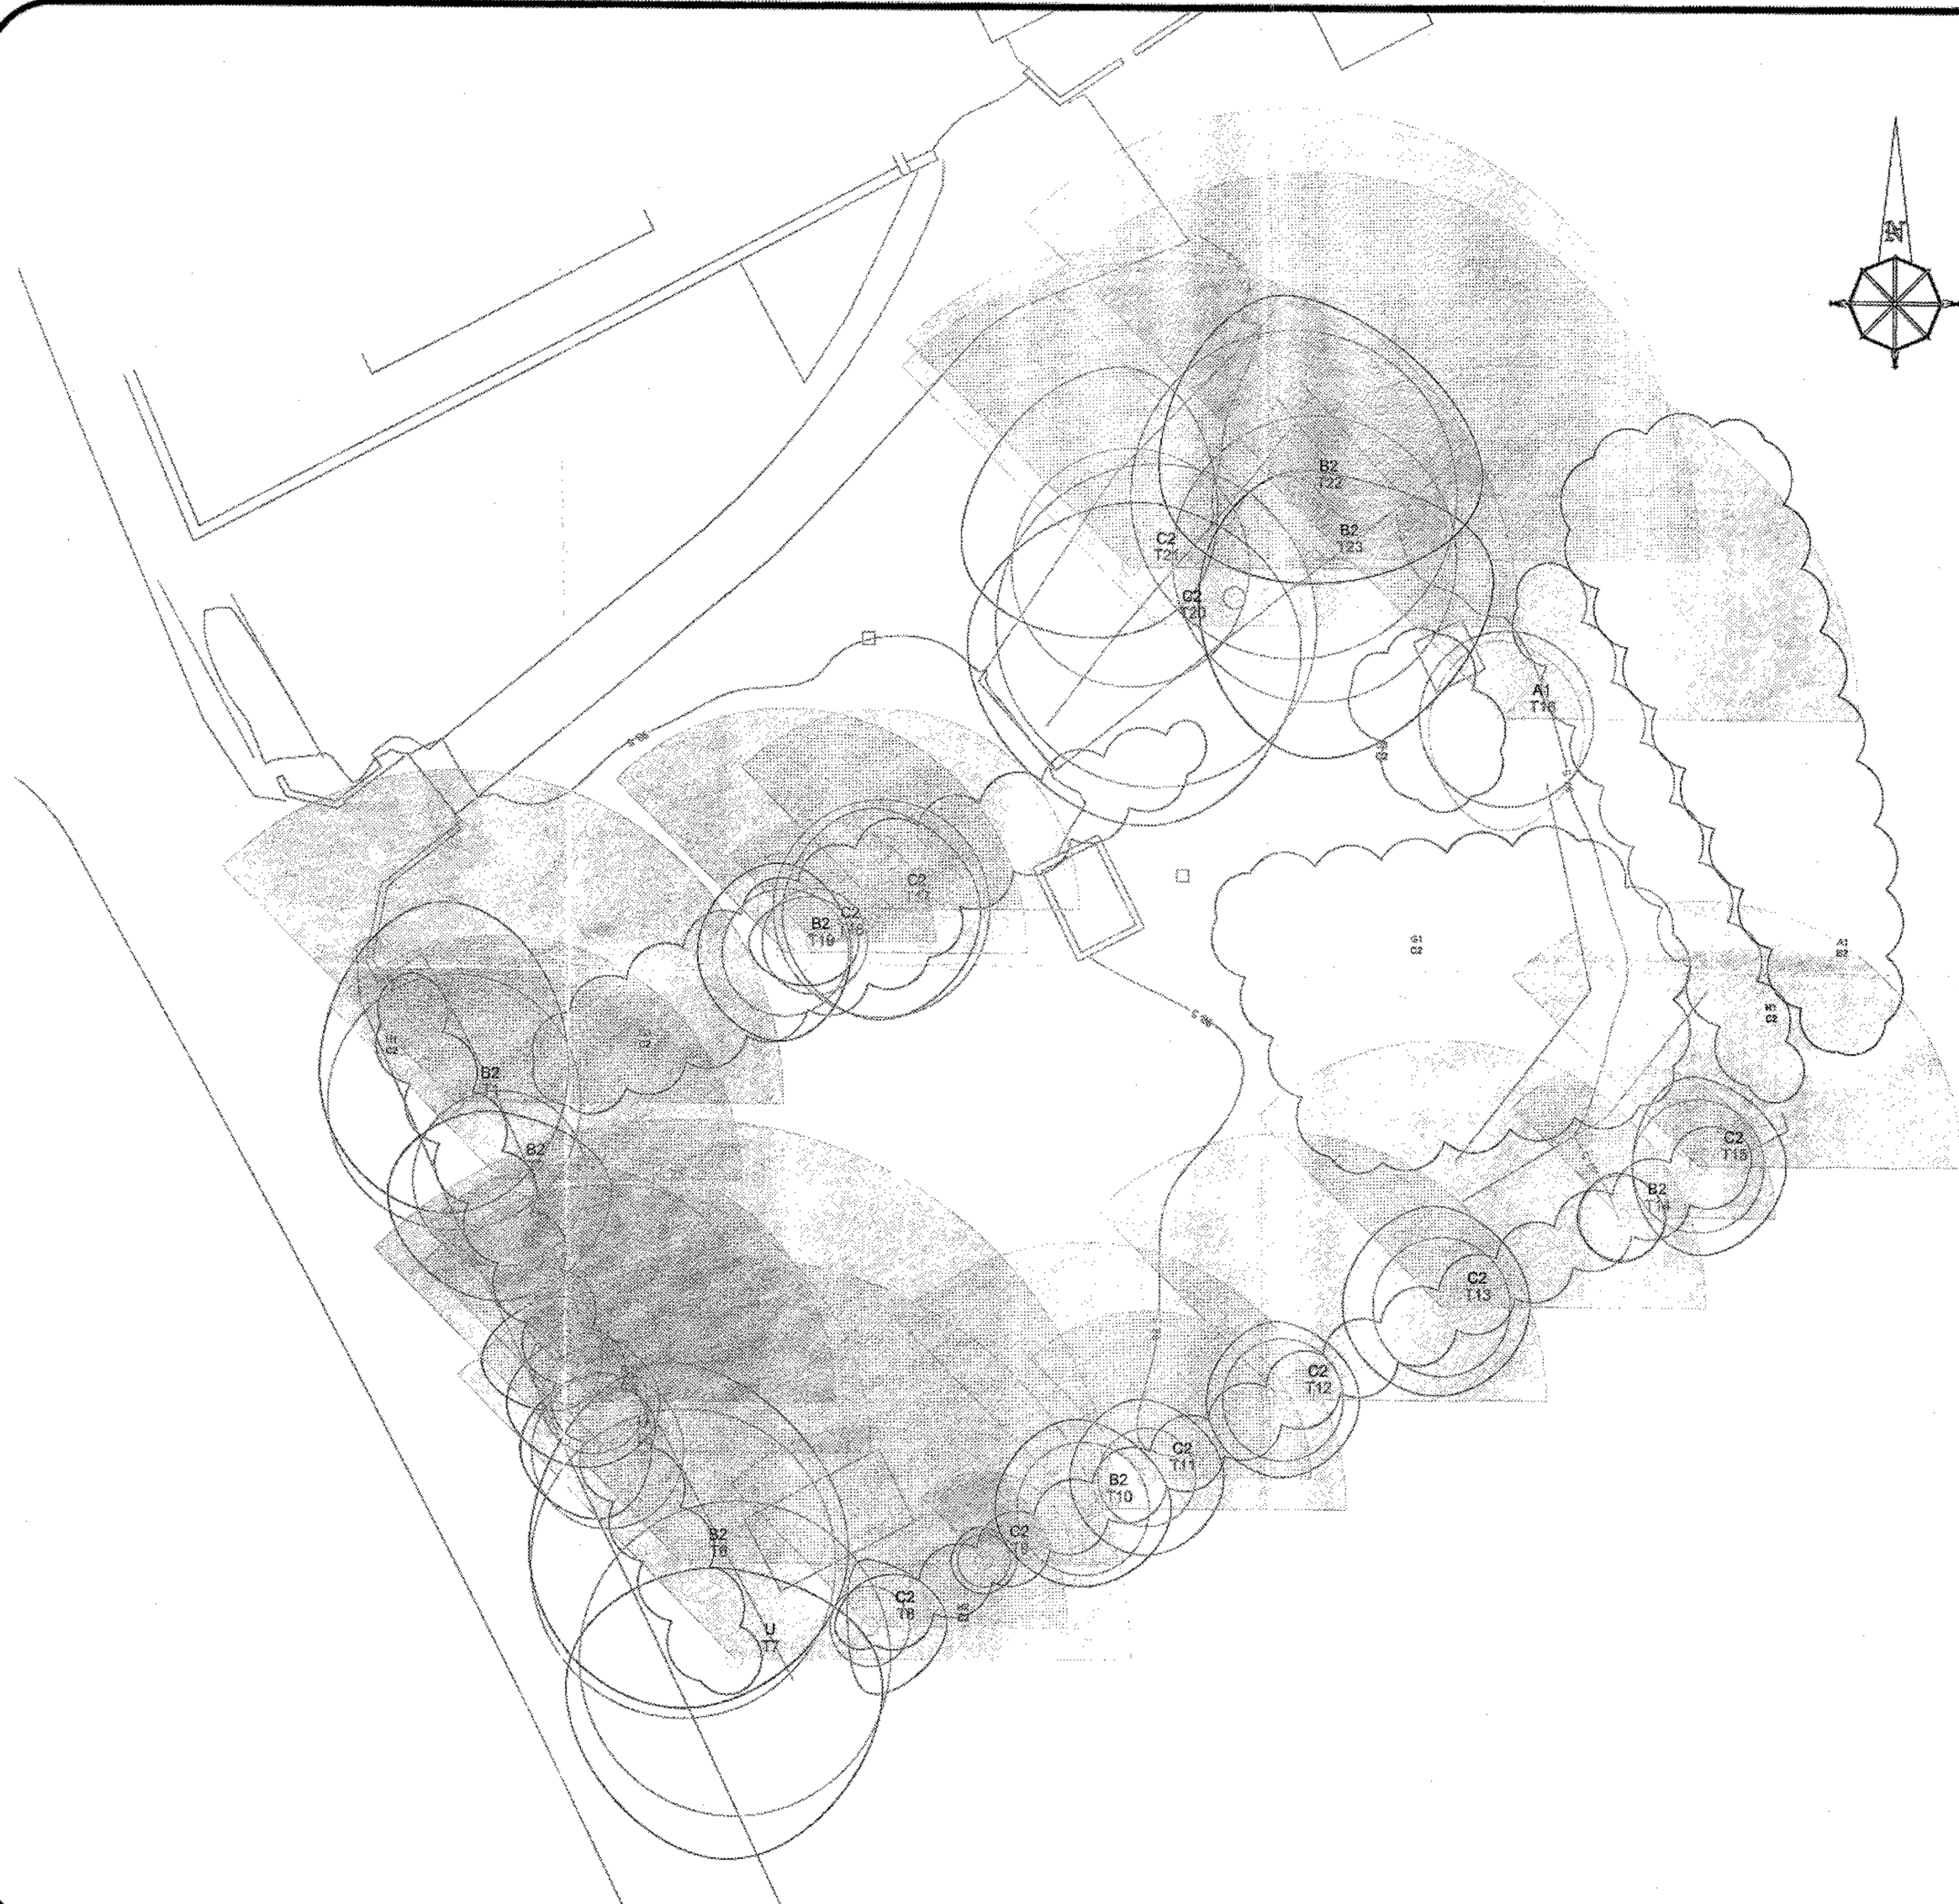

General Notes

LEGEND

- TRUNK LOCATION
- TREE GROUP
- TREE SHADE (24hr)
- T1 TREE REFERENCE
- G1 GROUP REFERENCE
- H1 HEDGE REFERENCE
- B2 CATEGORY GRADE

TREE CANOPY GRADES

- CATEGORY A
- CATEGORY B
- CATEGORY C
- CATEGORY U
- ROOT PROTECTION AREA

320121010P

No.	Revision/Issue	Date

MAIN TOWN DALE GARDEN, A.
GARDENERS & LANDSCAPERS LTD.

Project Name and Address

55 Pendle Road,
Clitheroe

Drawn by www.YourCdn.co.uk	Drawn by IT
Date June 2012	
Scale 1:150 @ A1	