

Construction of two storey commercial office building on land at The Spinney, Grindleton, Clitheroe, BB7 4QE~

Notes:
All work is to be carried out to the latest current British standards Codes of Practice and recognised working practices.
All work and materials should comply with Health and Safety legislation.
All dimensions are in millimetres unless shown otherwise. Site dimensions to be taken by contractor prior to the manufacture / fabrication of any element.
The contractor should check and certify all dimensions as work proceeds and notify GHA of any discrepancies.
Do not scale off the drawings, if in doubt ask.


Finishes:

Walls: Random stone with dressed stone quoins

Roof: Natural slate

New rwgs: Black uPVC

Windows and doors: 1
RAL finished aluminium.

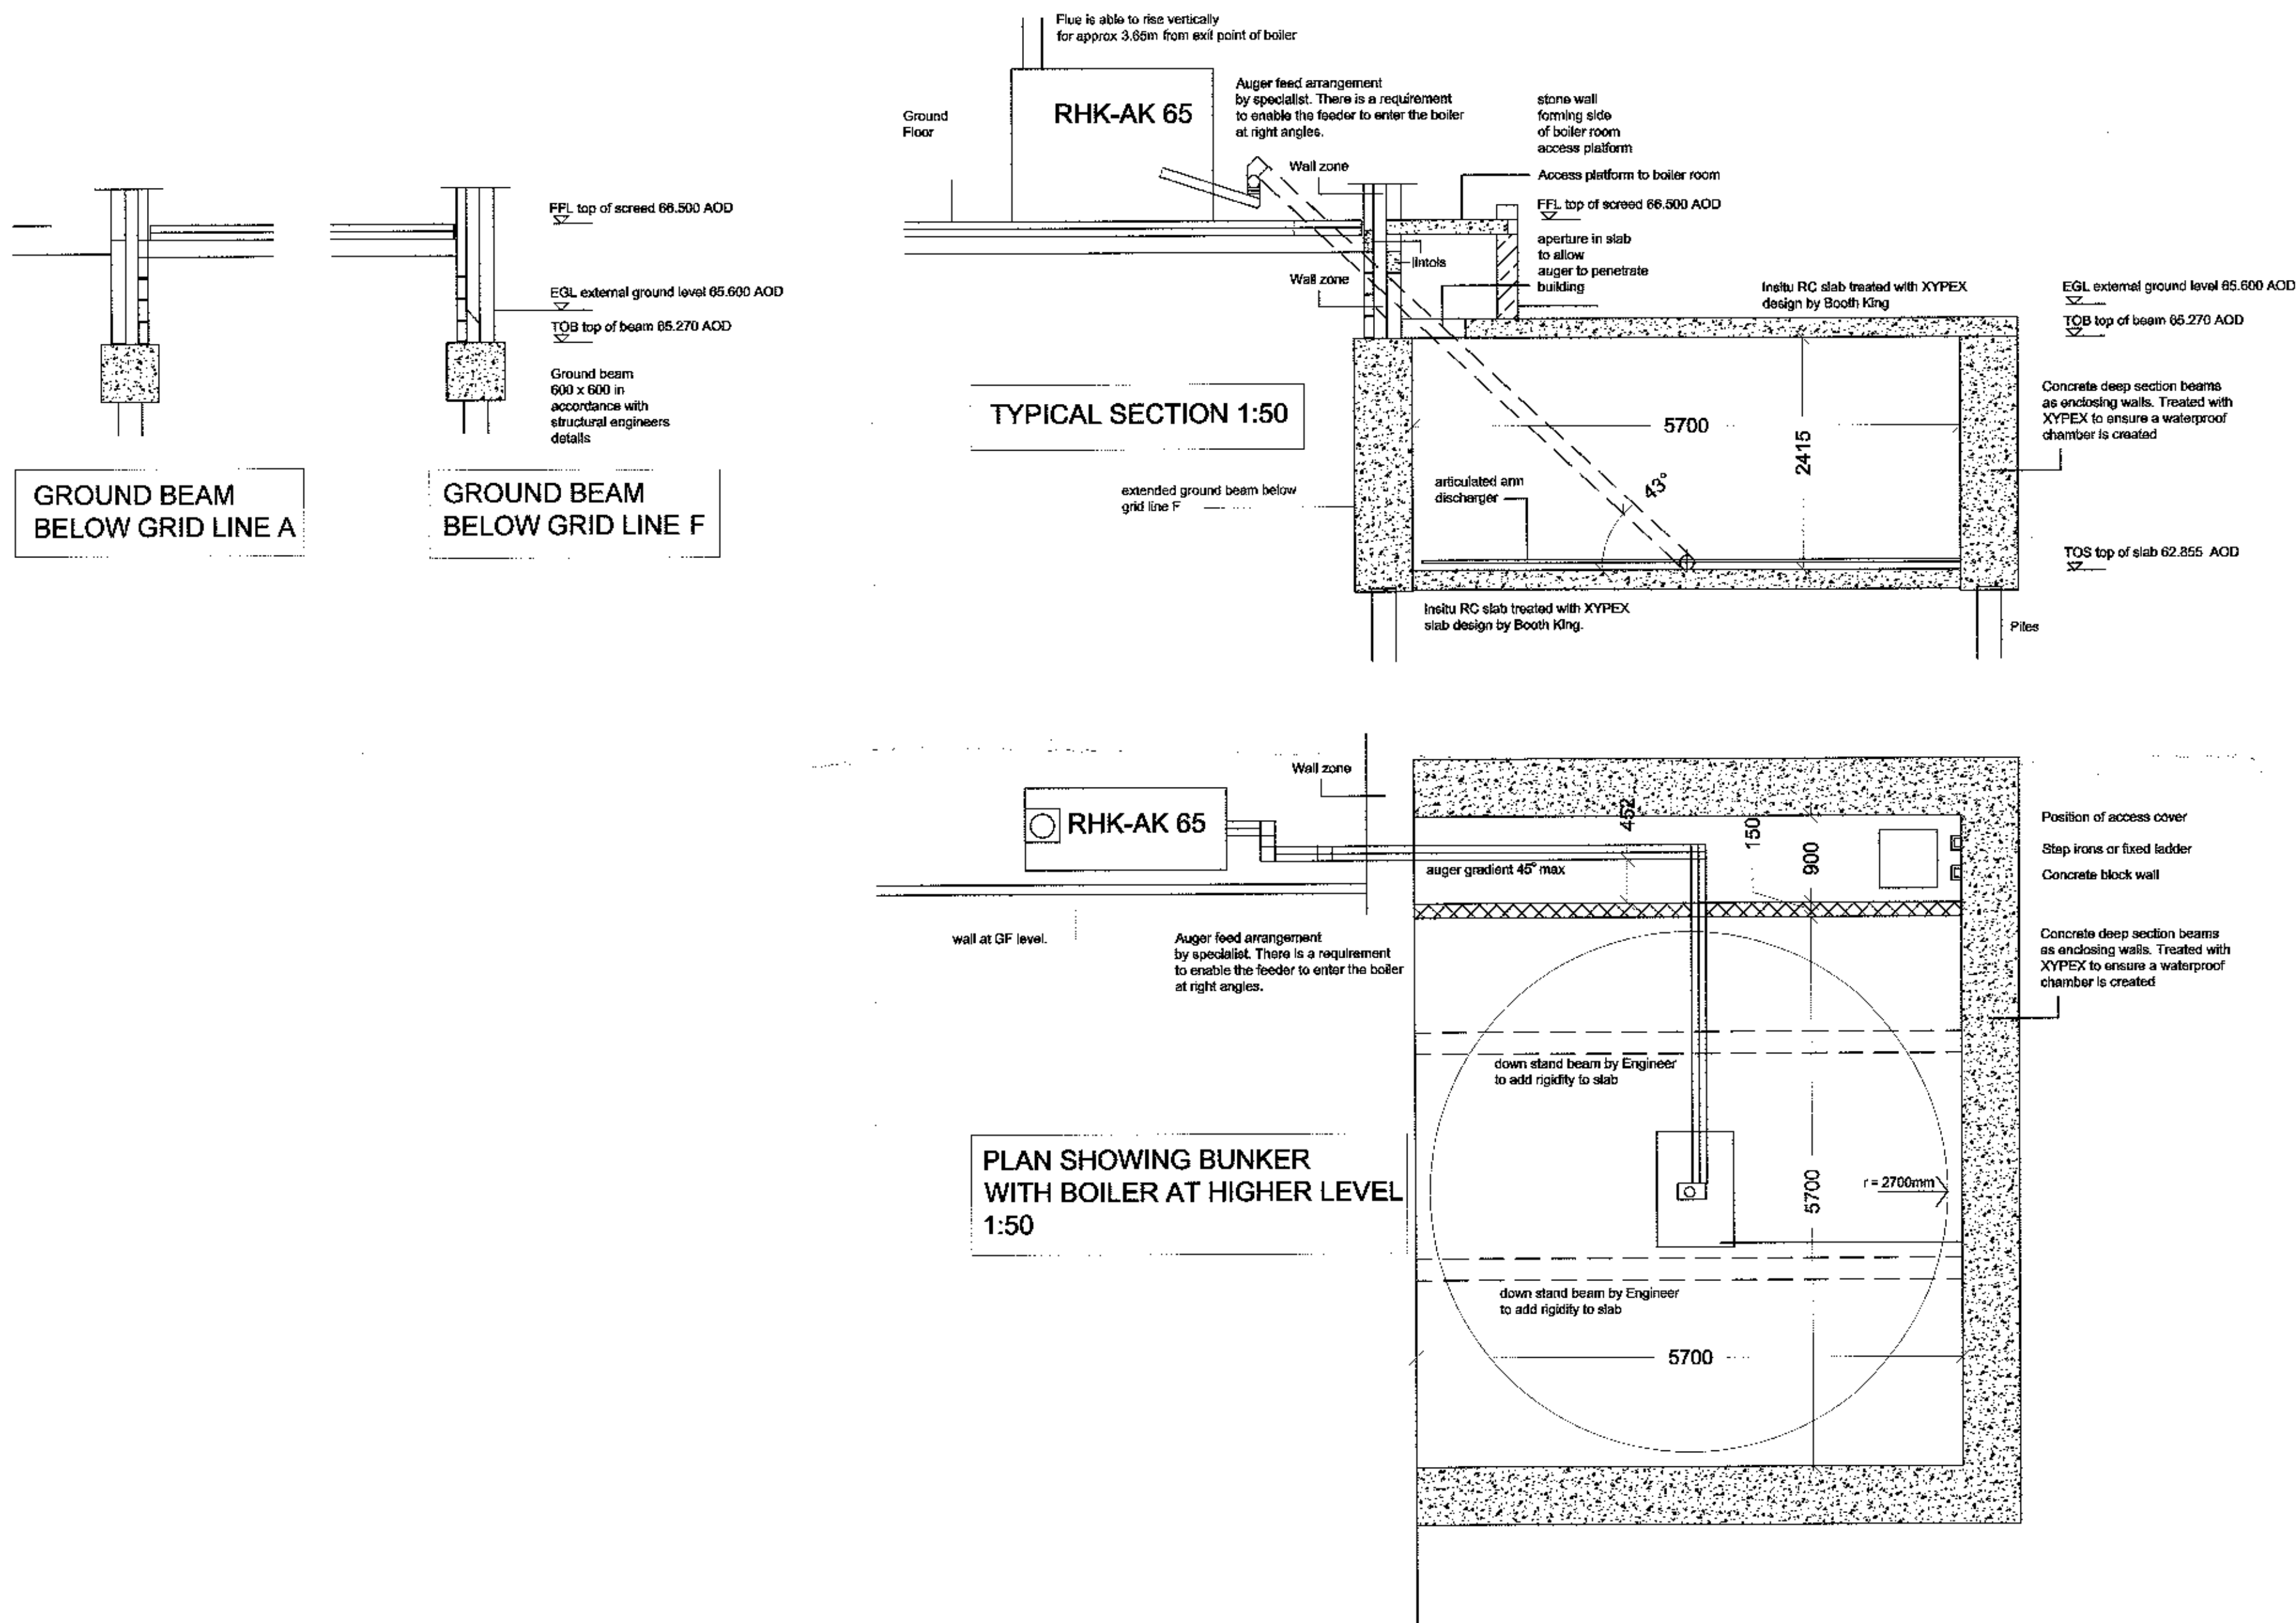

320121044P

A: Dimensions of further amended. 3 Dec12 KJT

G H A
Gary Healy Associates

Chartered Surveyors
6-8 Church Street
Clitheroe
Lancashire BB7 2DG

T: 01200 442301
F: 01200 442376
Email: info@ghaonline.co.uk

Project:
Construction of two storey commercial office building on land at
The Spinney
Grindleton
Clitheroe
BB7 4QE

Title: FUEL BUNKER & BOILER PROPOSALS 1
including GROUND BEAM LEVELS

Drawing No: H06/347/1360/08

Client: Mr G. Hoerty

Date: 28.11.12

Scale: 1:50 / 1:100

Annotations