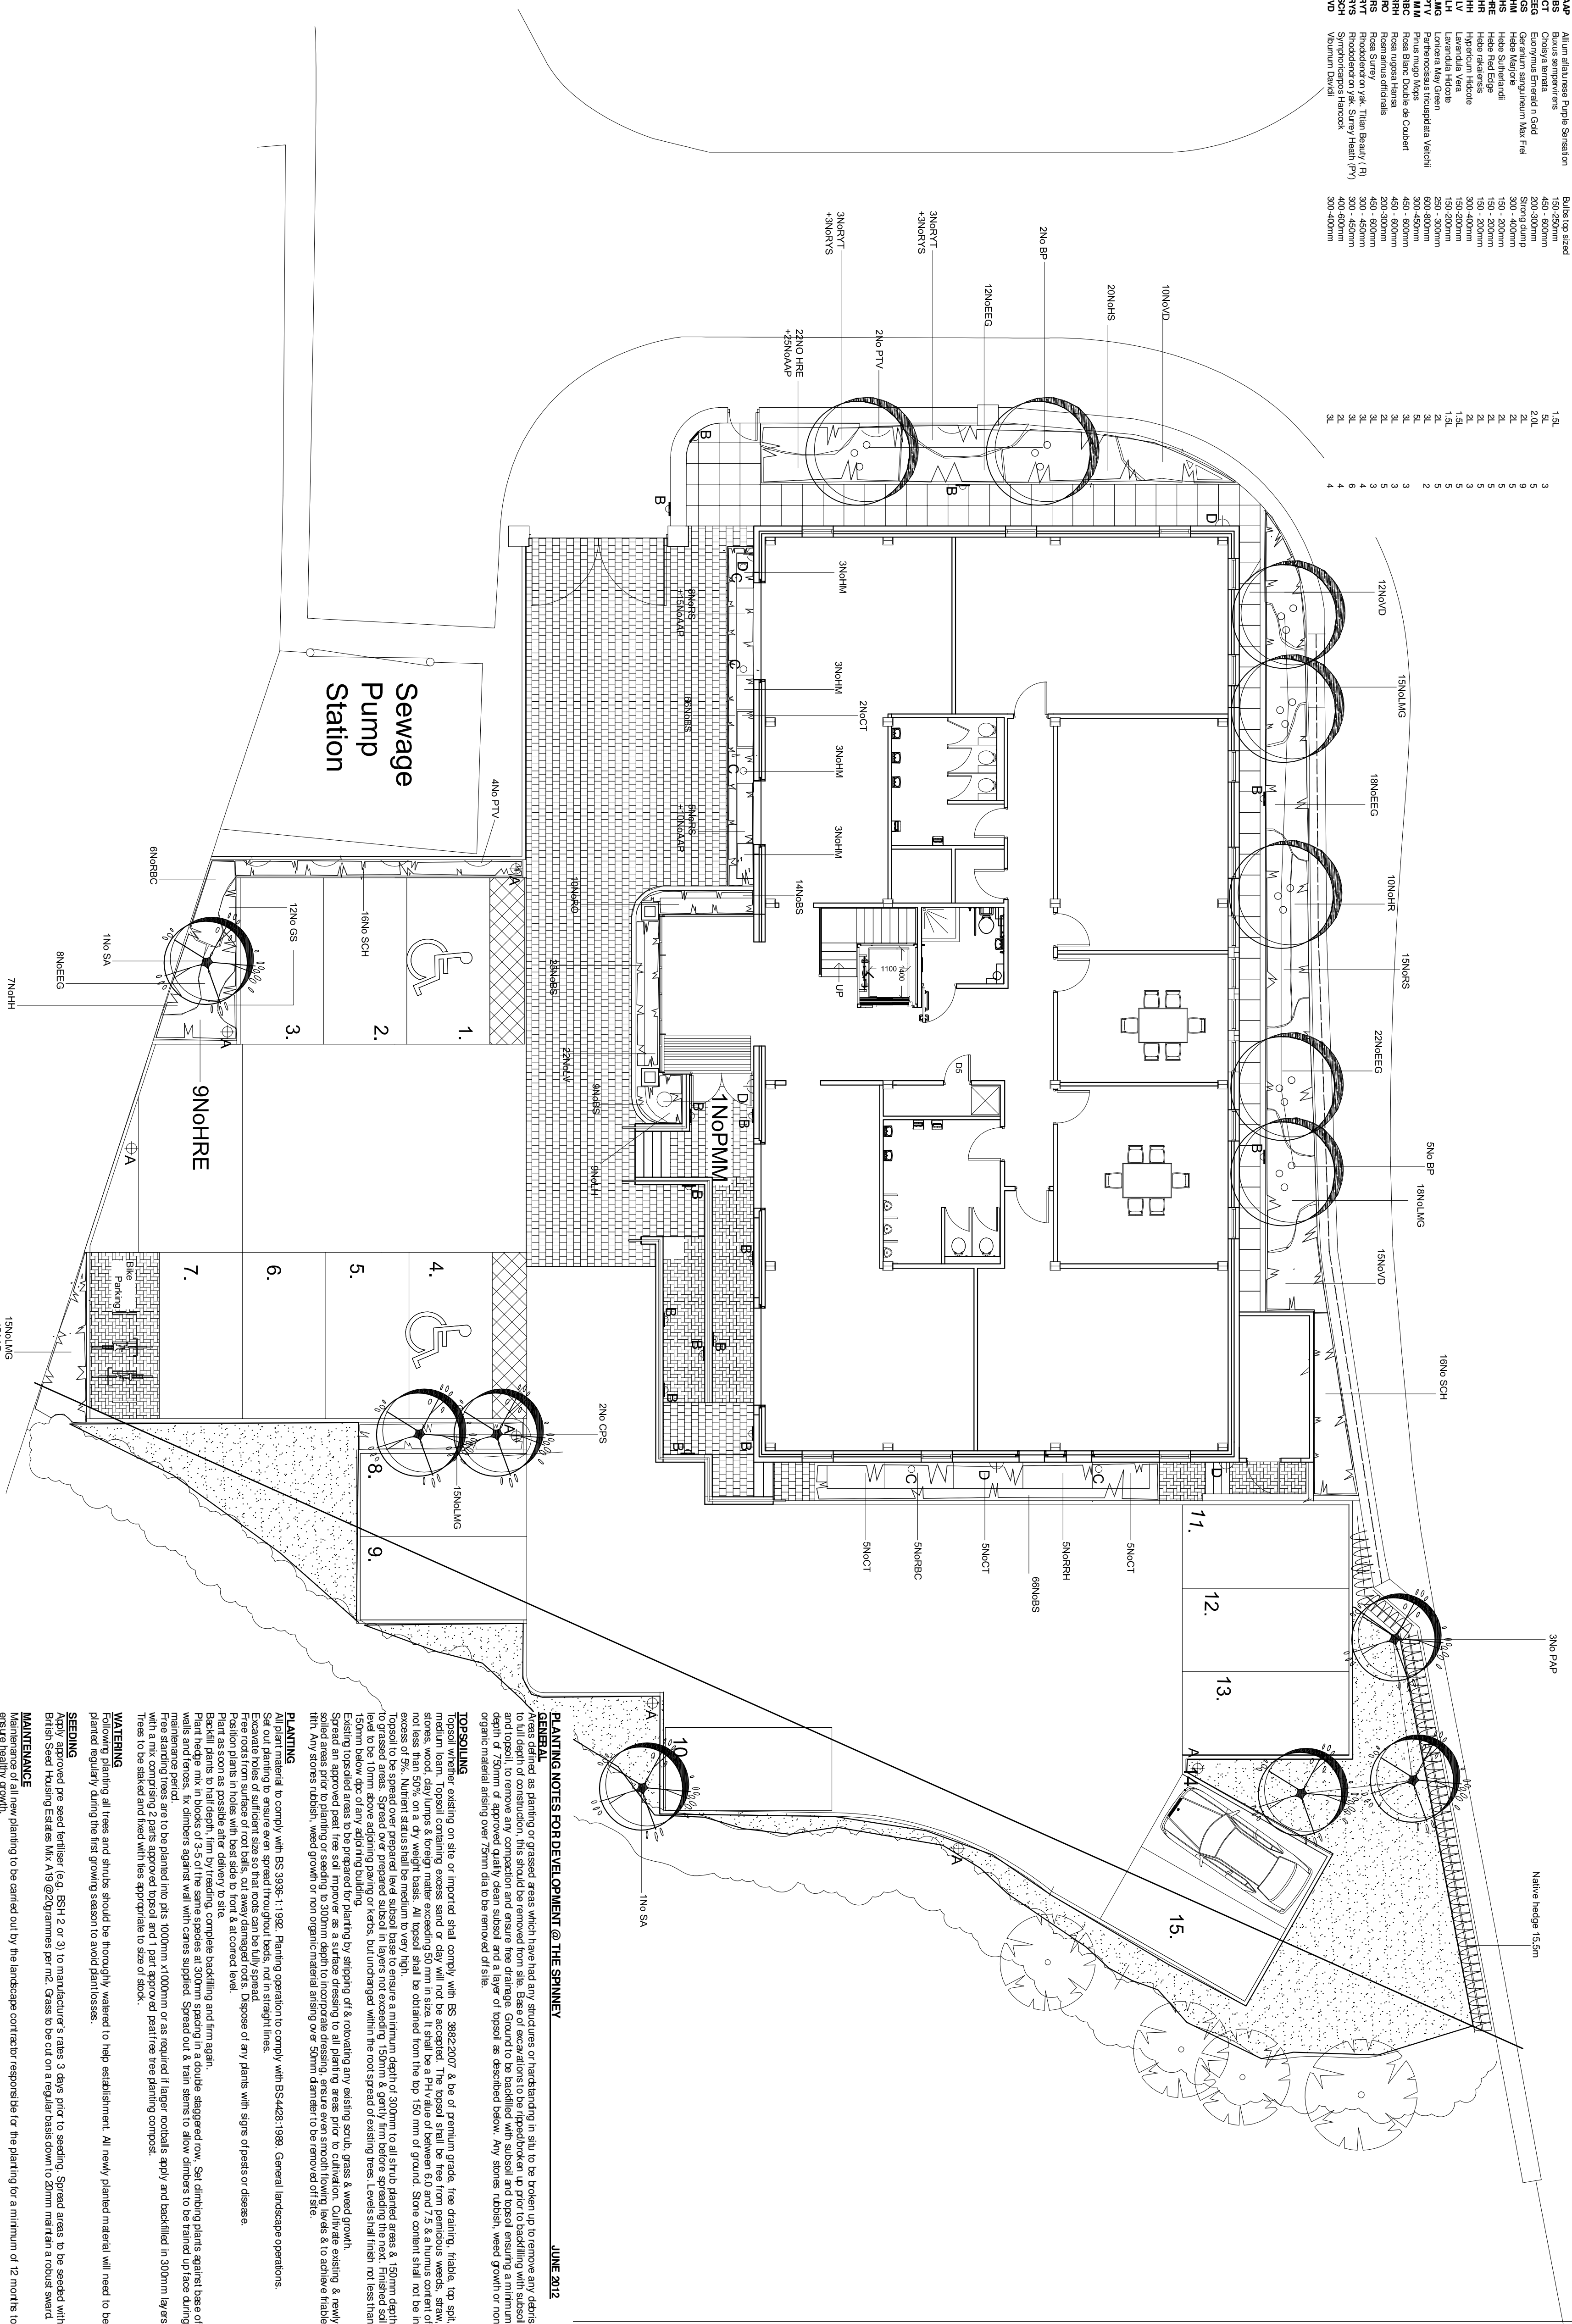


COUNTS		THE SPINNEY		PLANTING SCHEDULE		JUNE 2012	
COUNTS	CODE	SPECIES	ORNAMENTAL TREES	SPECIFICATION			

[illegible]