


320121047P


AMENDED PLANS RECEIVED
DATE 07 JANUARY 2013

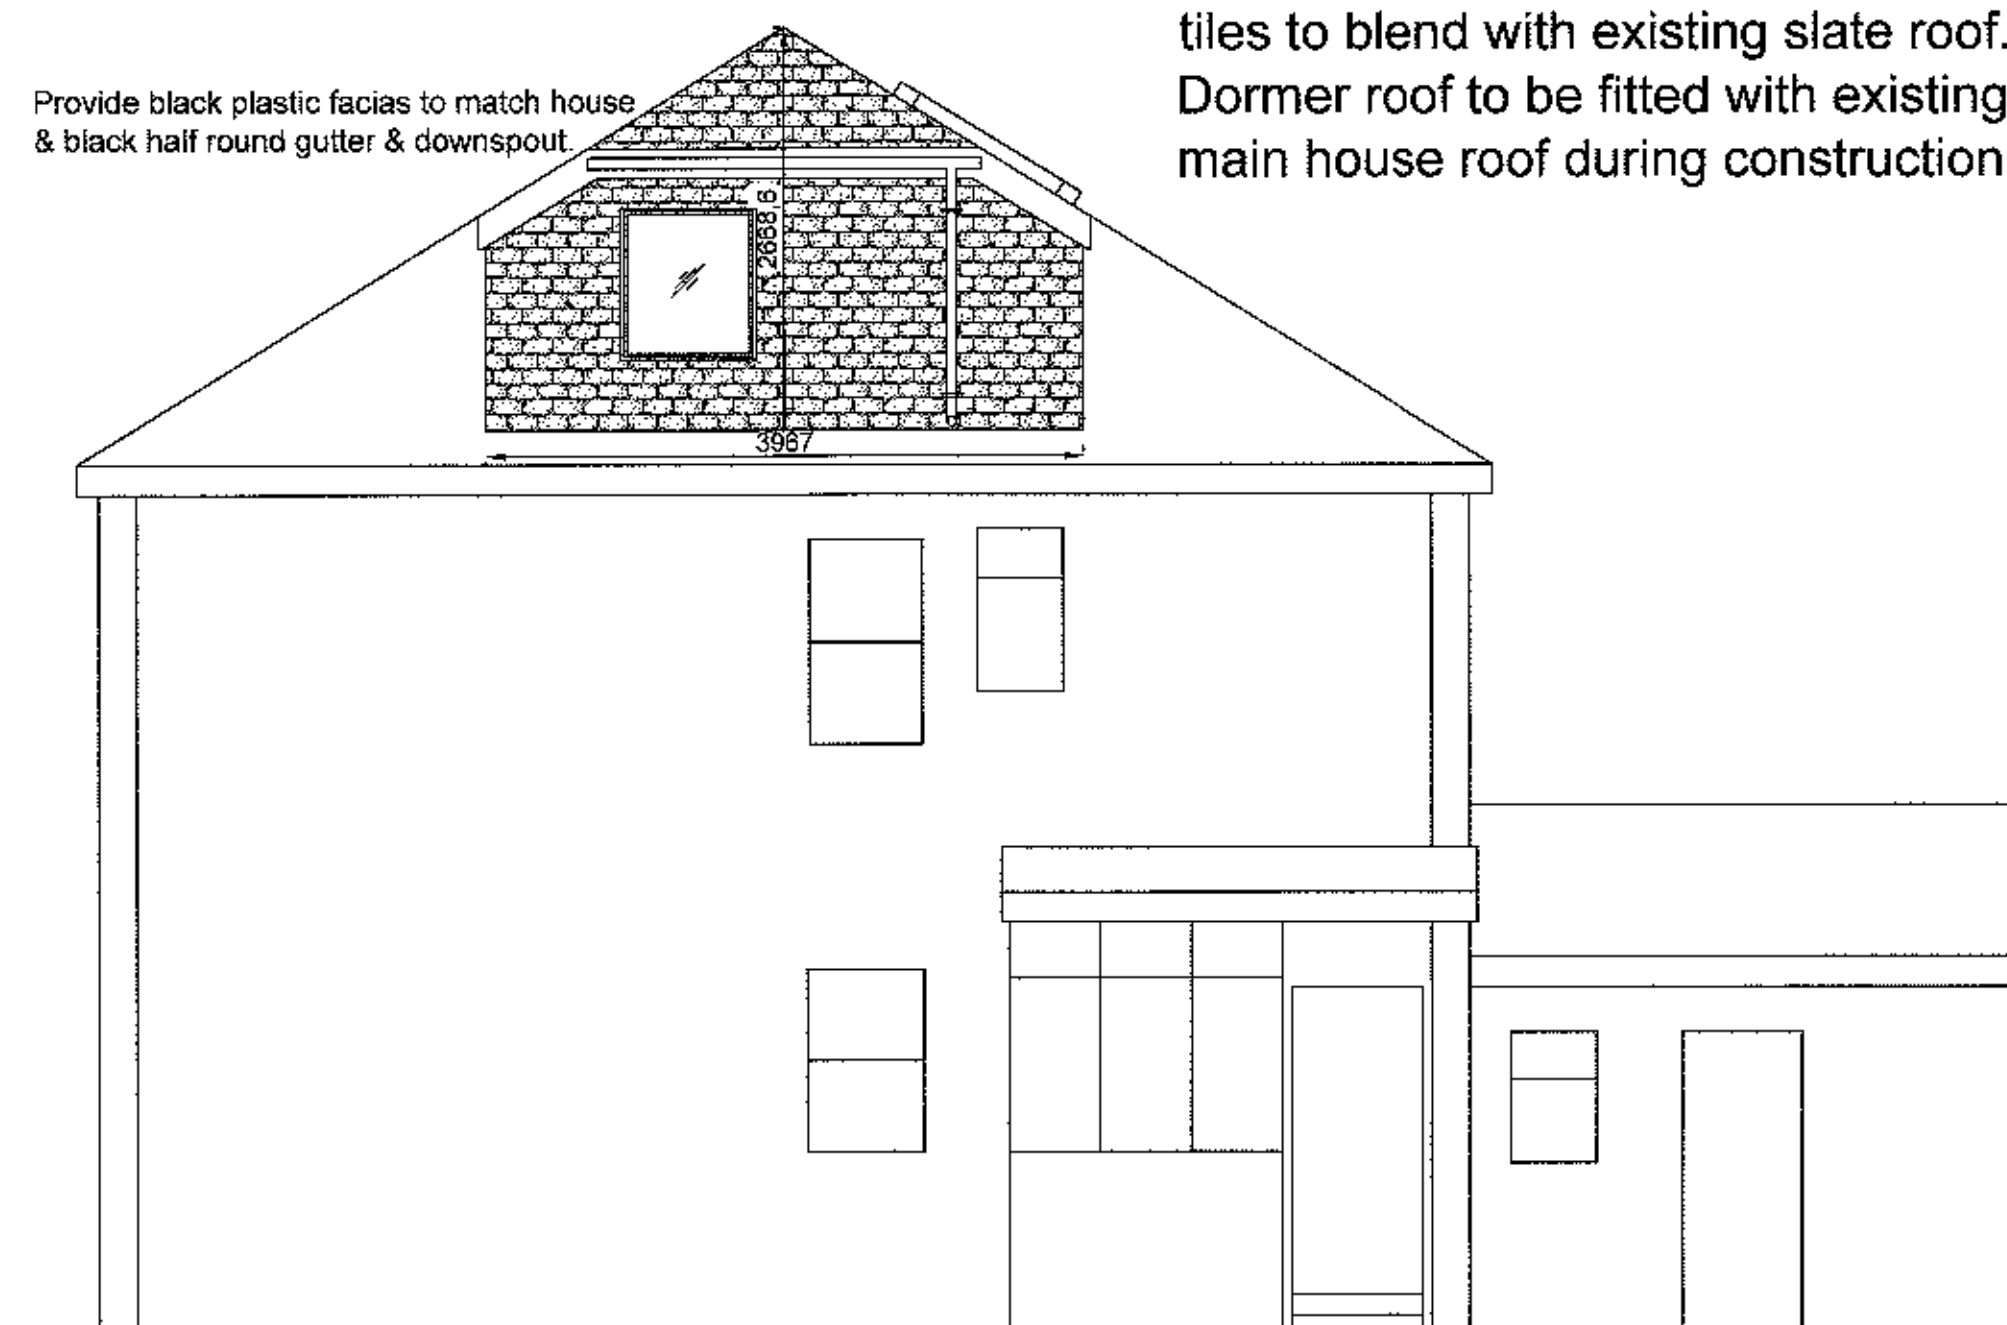

PROPOSED REAR



PROPOSED SIDE

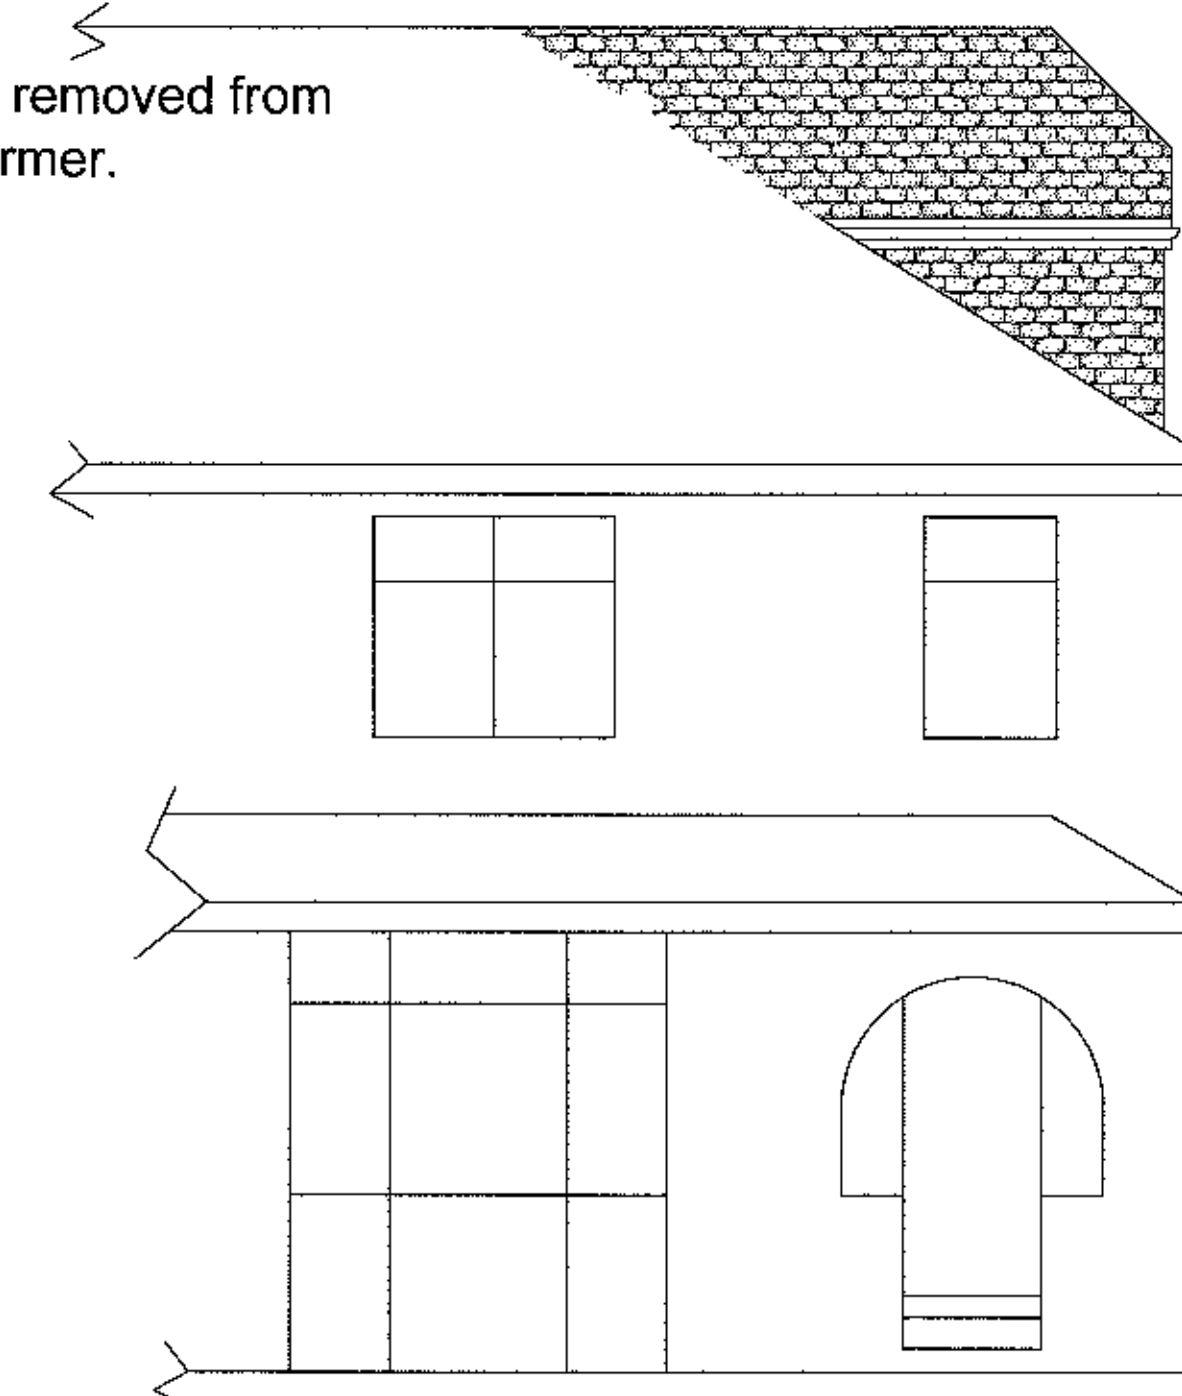


PROPOSED FRONT

Obscure glazing to dormer window.
Dormer sides to be hung with Marley plain smooth grey tiles to blend with existing slate roof.
Dormer roof to be fitted with existing slate removed from main house roof during construction of dormer.

Provide black plastic fascias to match house & black half round gutter & downspout.

320121047P


AMENDED PLANS RECEIVED
DATE 07 JANUARY 2013

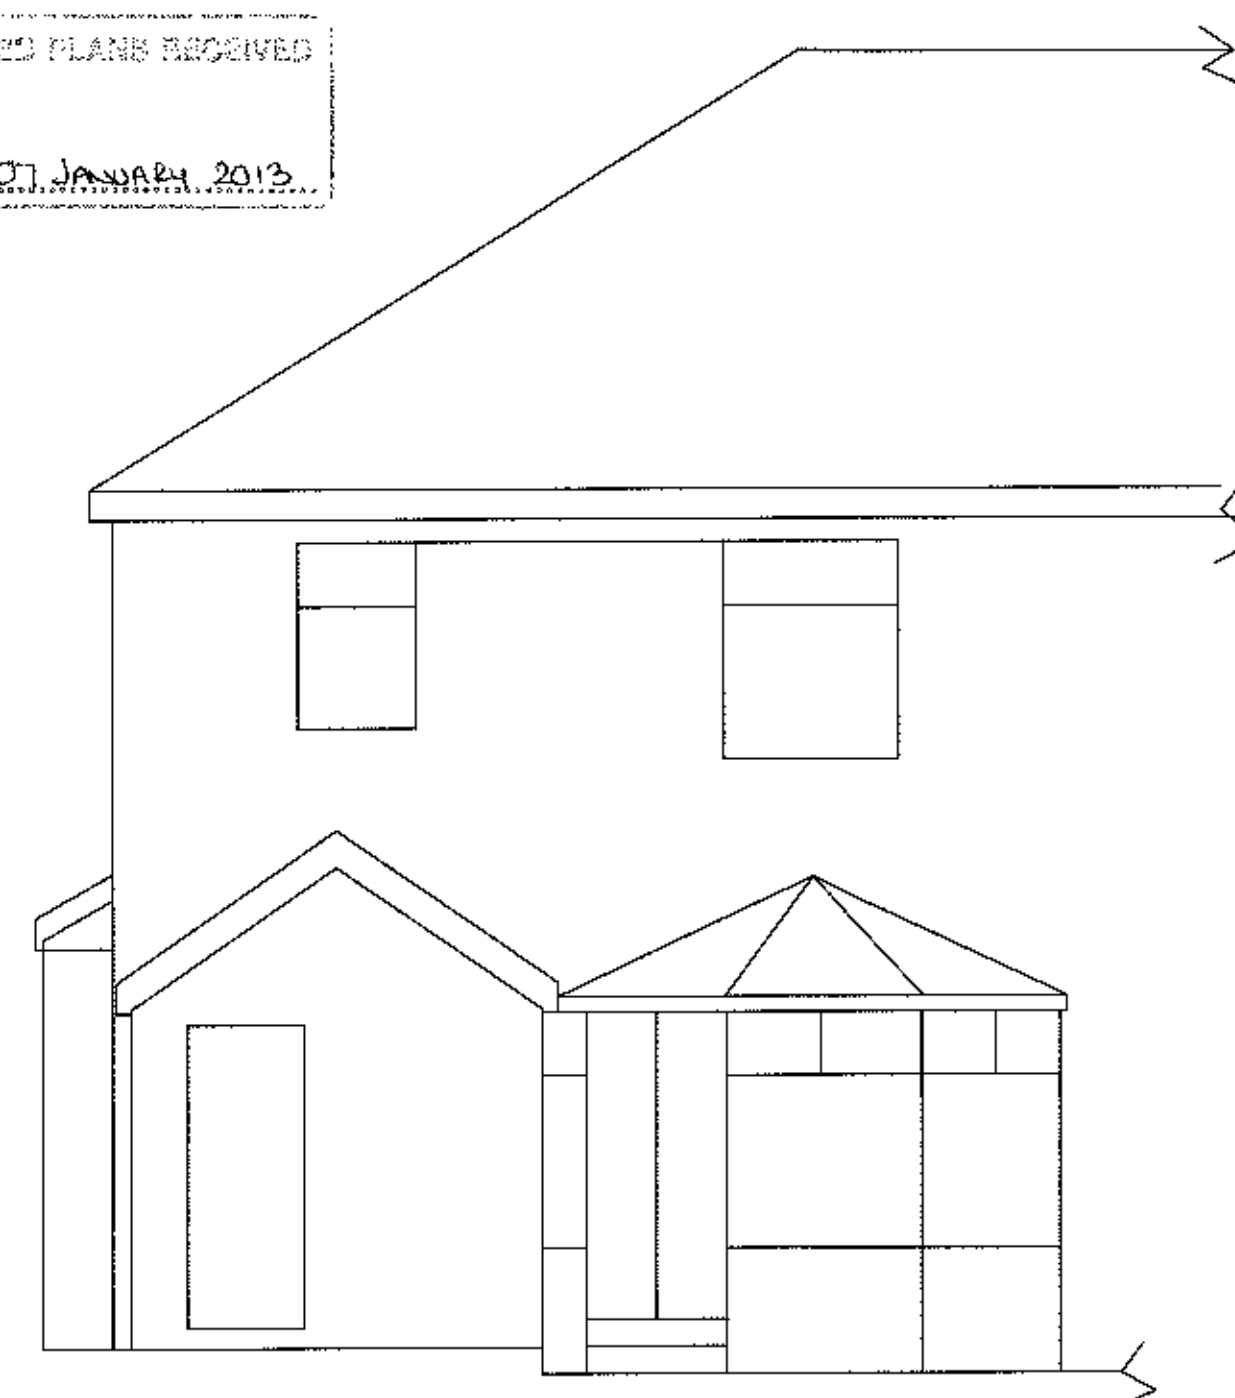

EXISTING REAR



EXISTING SIDE

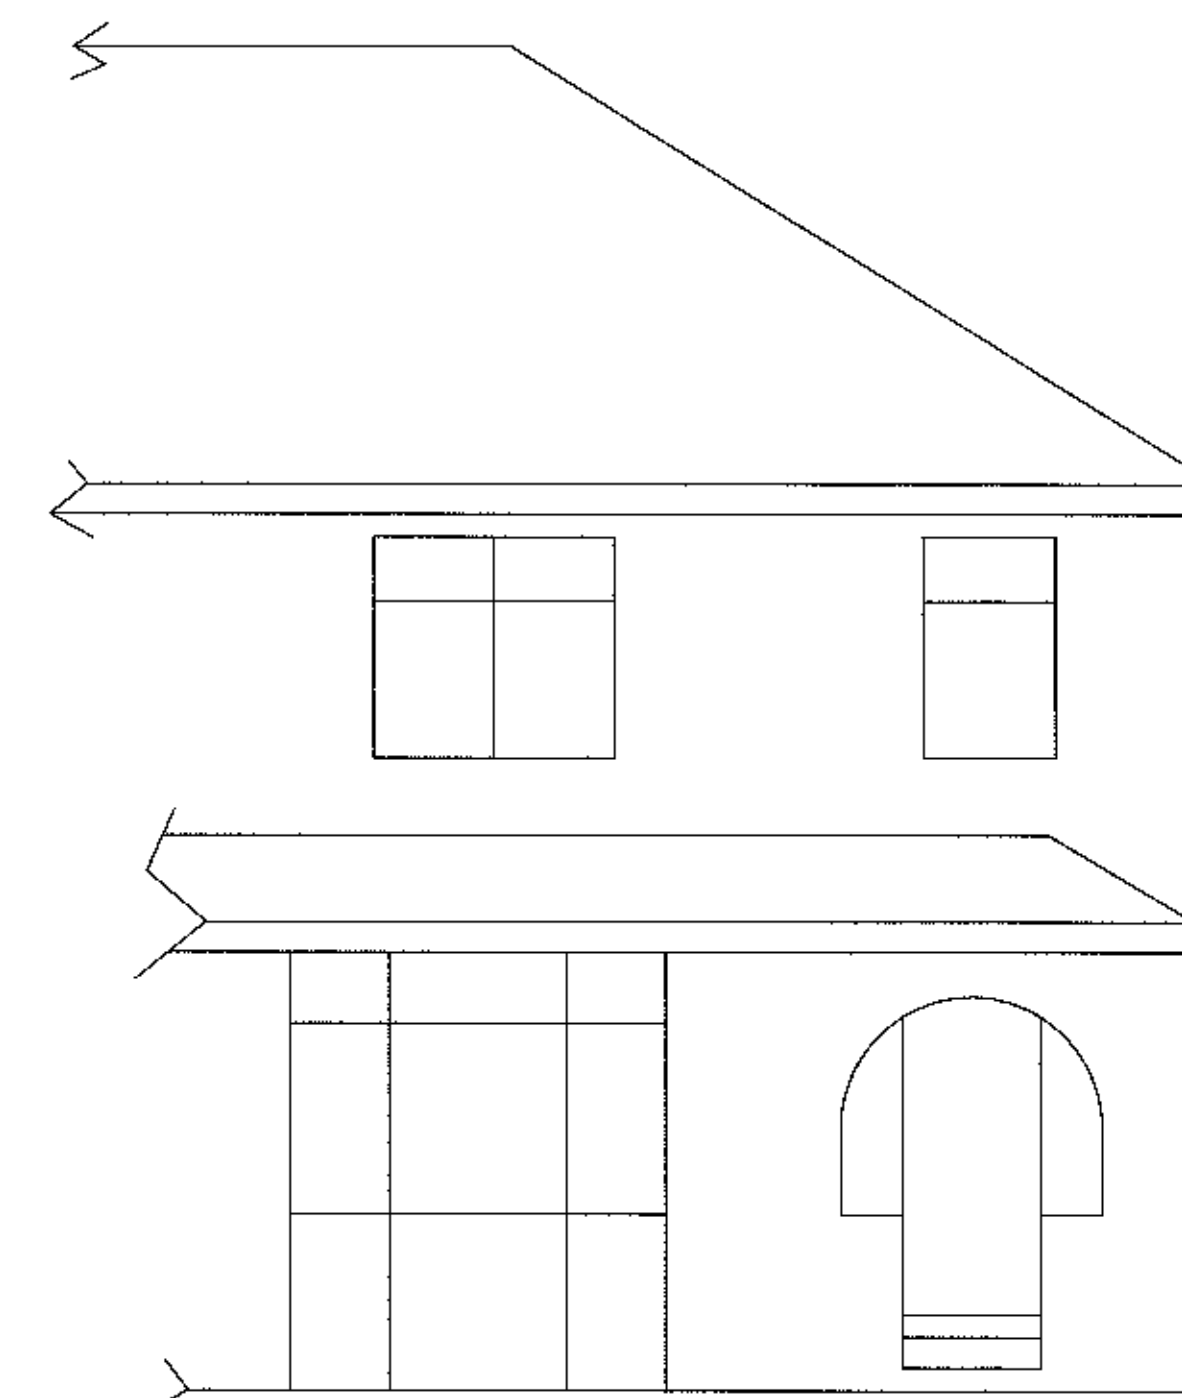

EXISTING FRONT

Proposed loft conversion at: 3 Grindleton Road West Bradford BB7 4TE	
CLIENT:	Mr & Mrs Marsden
DATE:	June 2012
SCALE:	1:50
DWG No:	
L.A:	
AMENDMENTS:	DATE:
	